


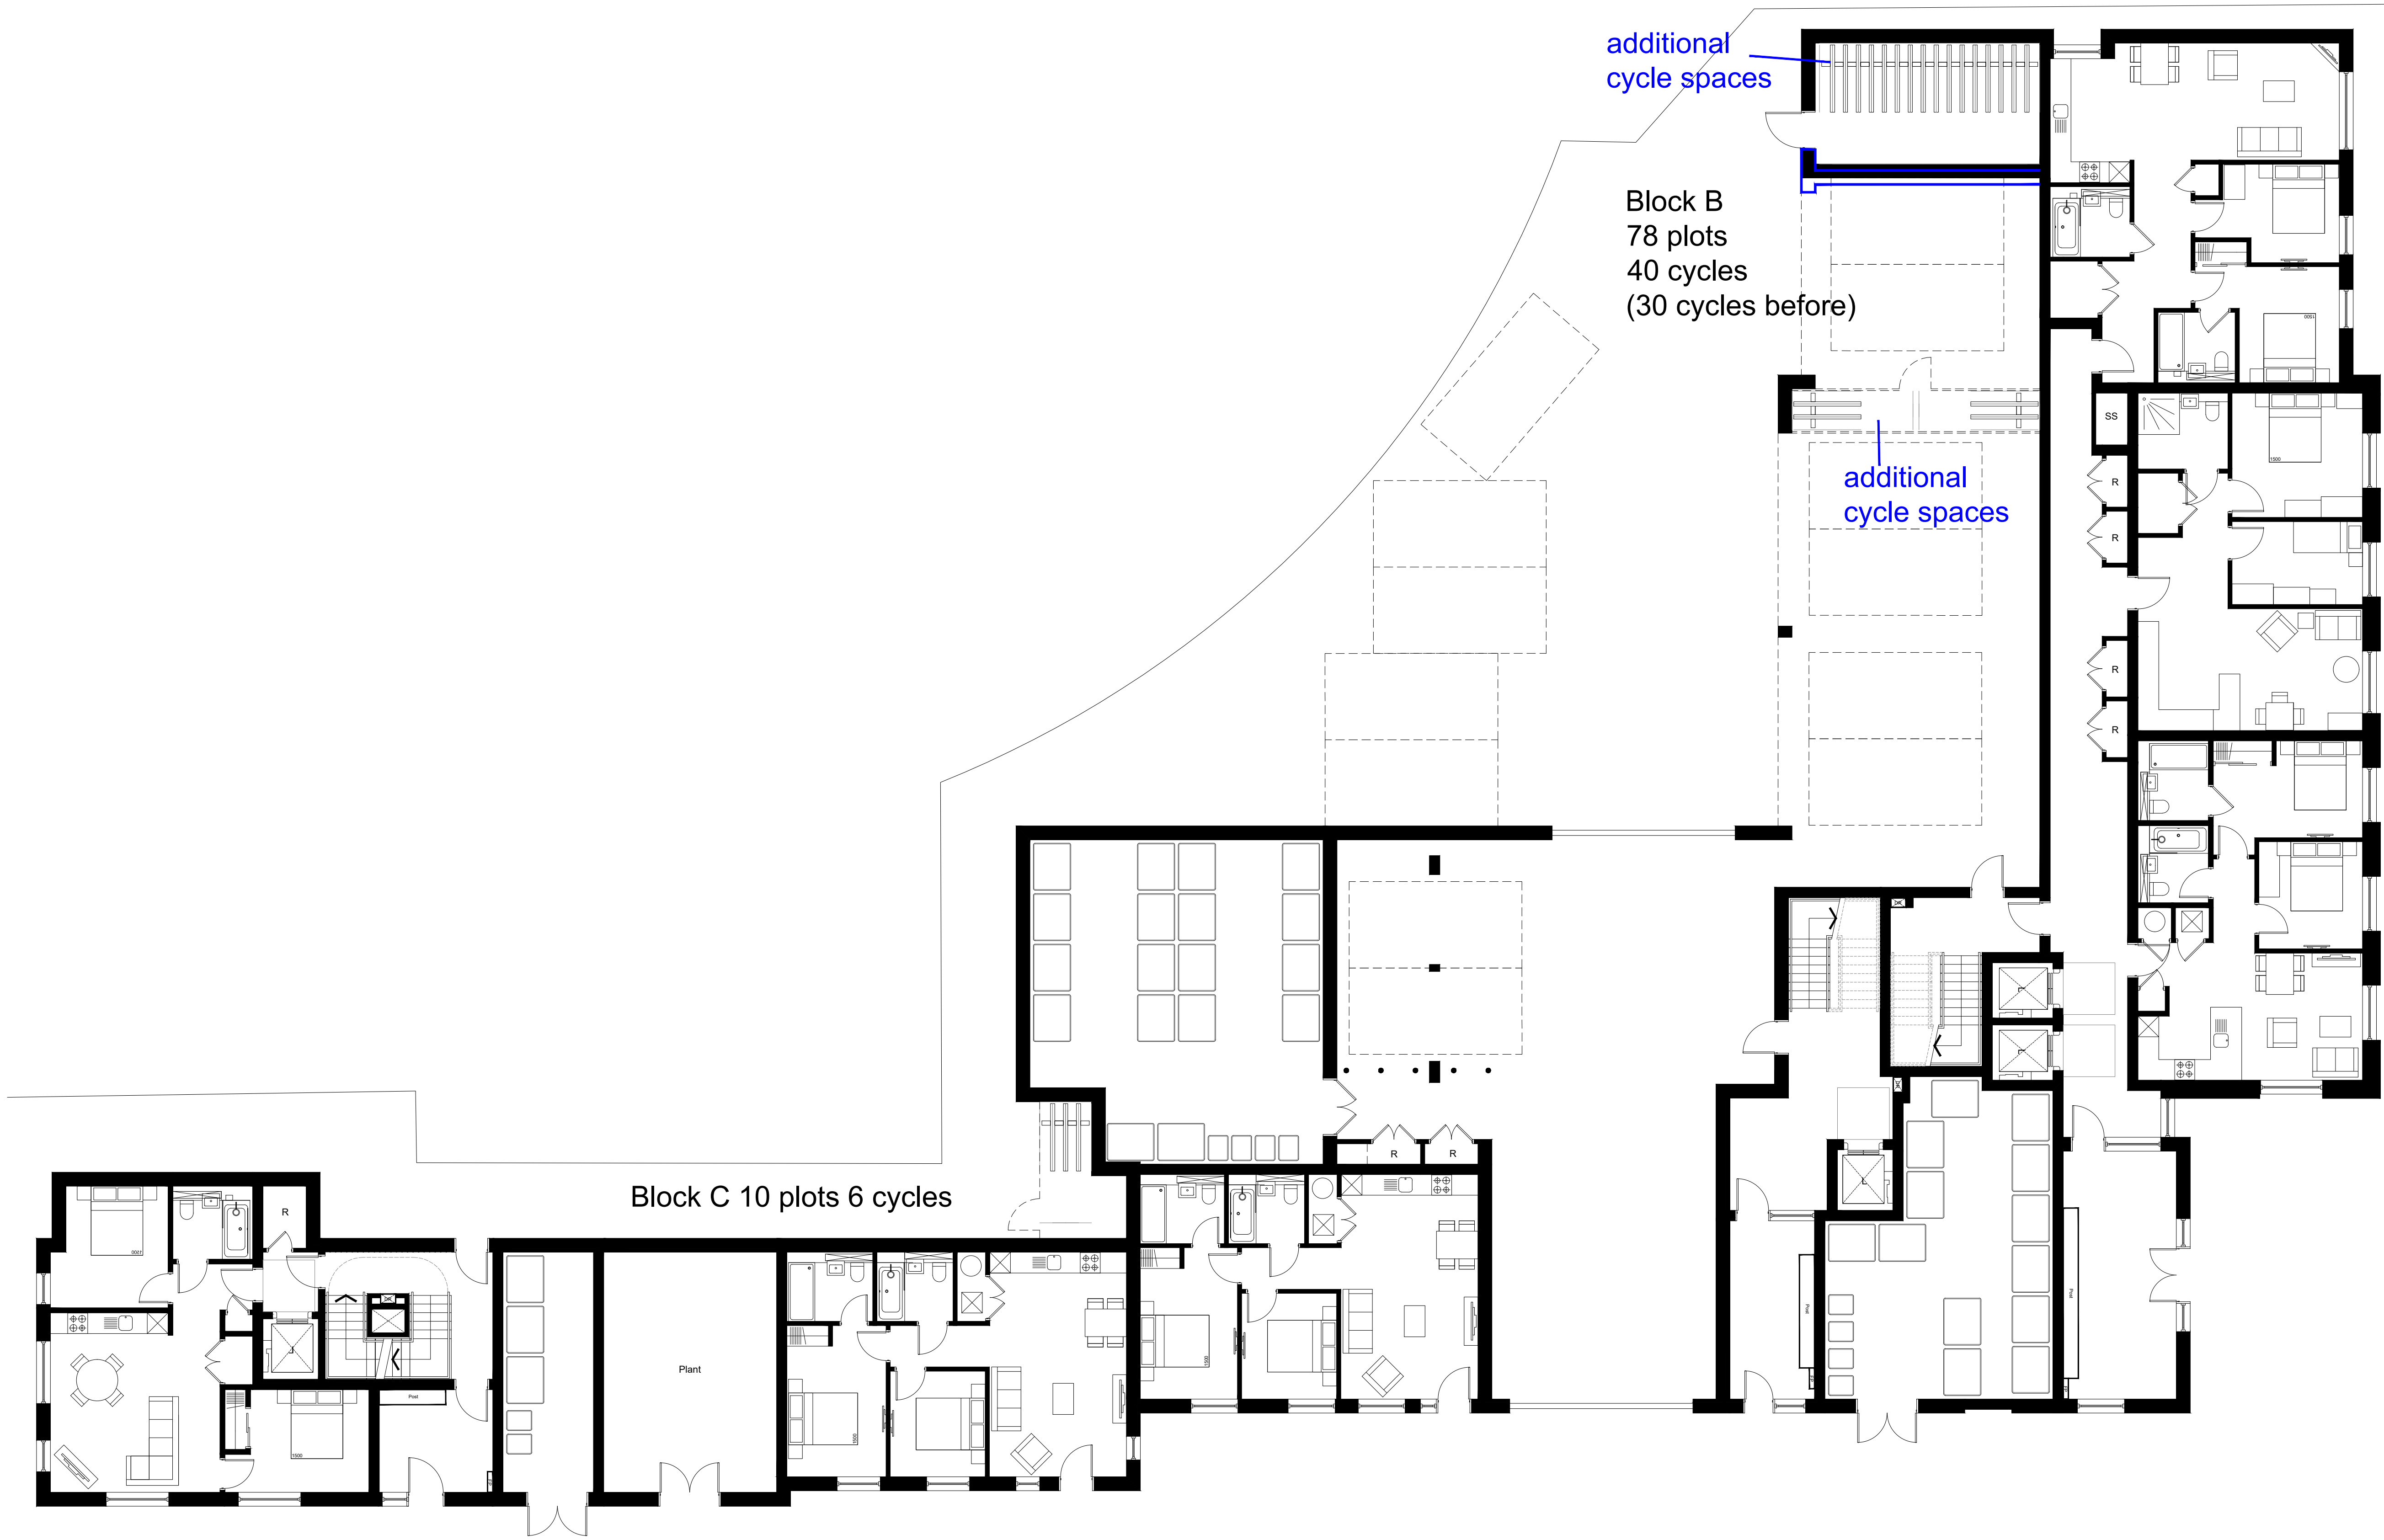

Ground Floor Plan

A 30.04.20 EE Added glazing next to a door on one apartment

revision	date	prepared	description

Berkeley
Designed for life

Berkeley House
Farnham Lane
Farnham Royal
SL2 3RQ

T: 01753 784400
F: 01753 646855
www.berkeleygroup.co.uk

project
Vastern Road
Reading

drawing
Block B and C
Ground Floor Plan


date
October 2019

scale @ a1
1:100

drawn
ISB

drawing number
448.PL.BC.100


revision
A

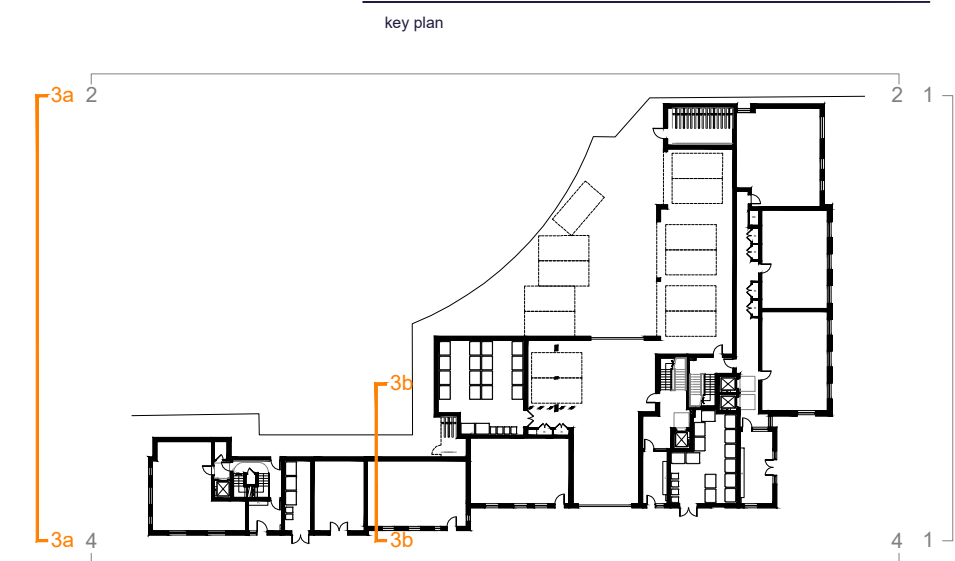

notes



Elevation 3a-3a

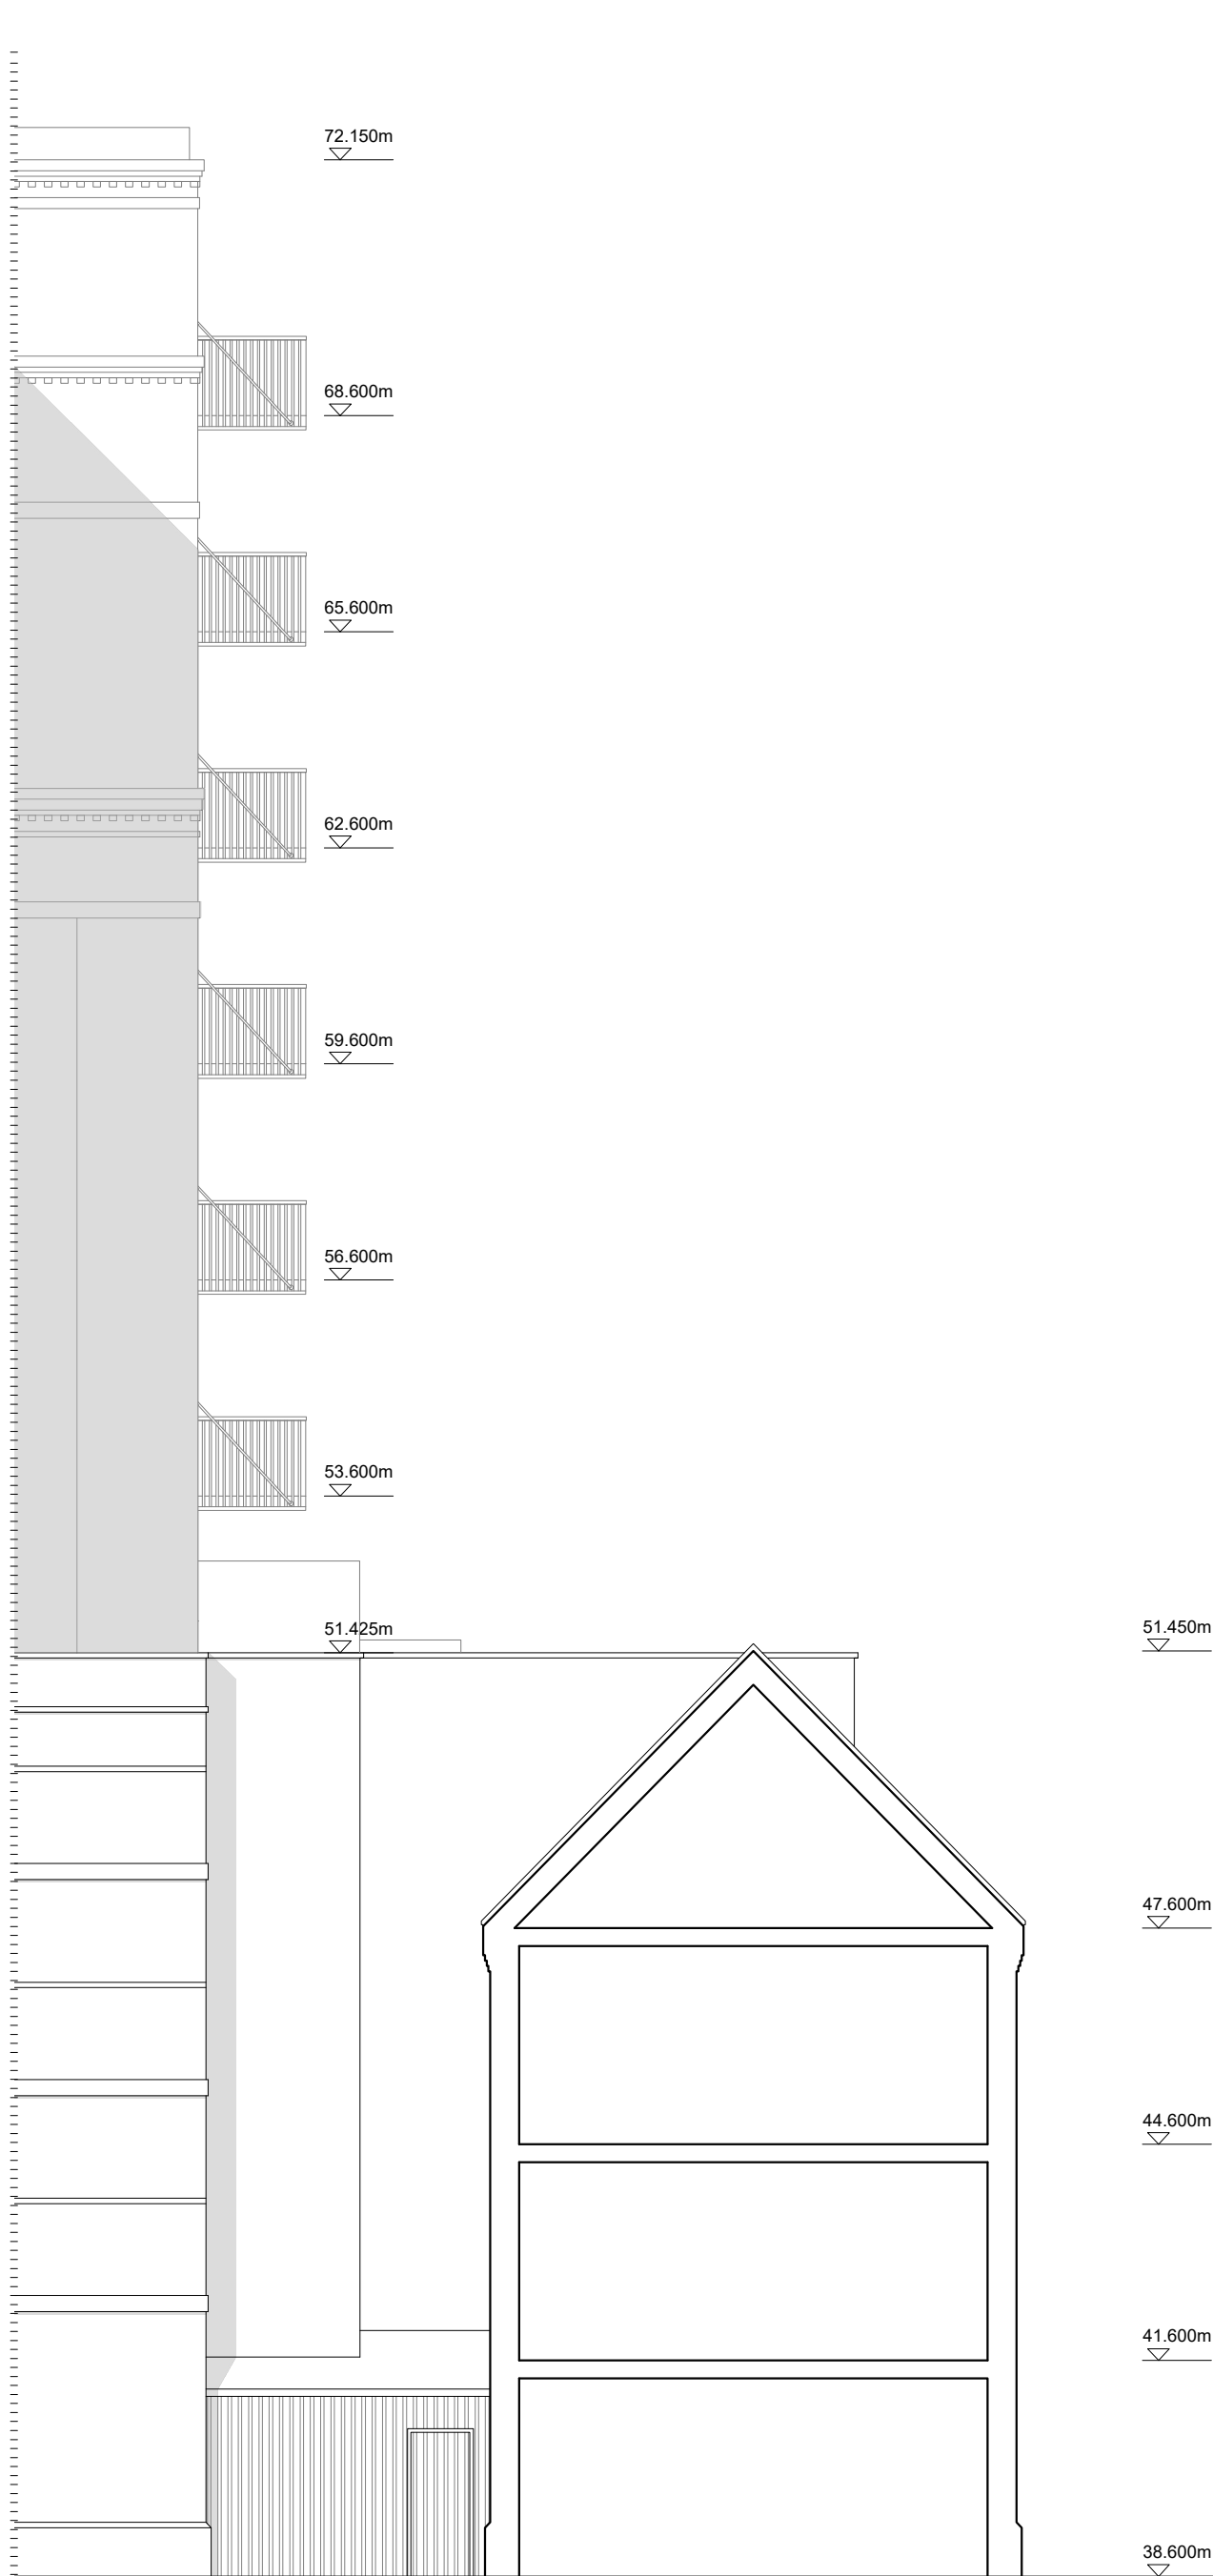

Elevation 3b-3b

Northeast Elevation

A	20.02.20	EE	Added floor levels and new elevation 3b-3b
B	30.04.20	EE	Removed balconies

revision	date	prepared	description

Berkeley
Designed for life

Berkeley House
Farnham Lane
Farnham Royal
SL2 3RQ

T: 01753 784400
F: 01753 646855
www.berkeleygroup.co.uk


project
Vastern Road
Reading

drawing
Block B and C
Northeast Elevation

date	scale @ a1	drawn
February 2020	1:100	EE

drawing number	revision
448.PL.BC.202	B



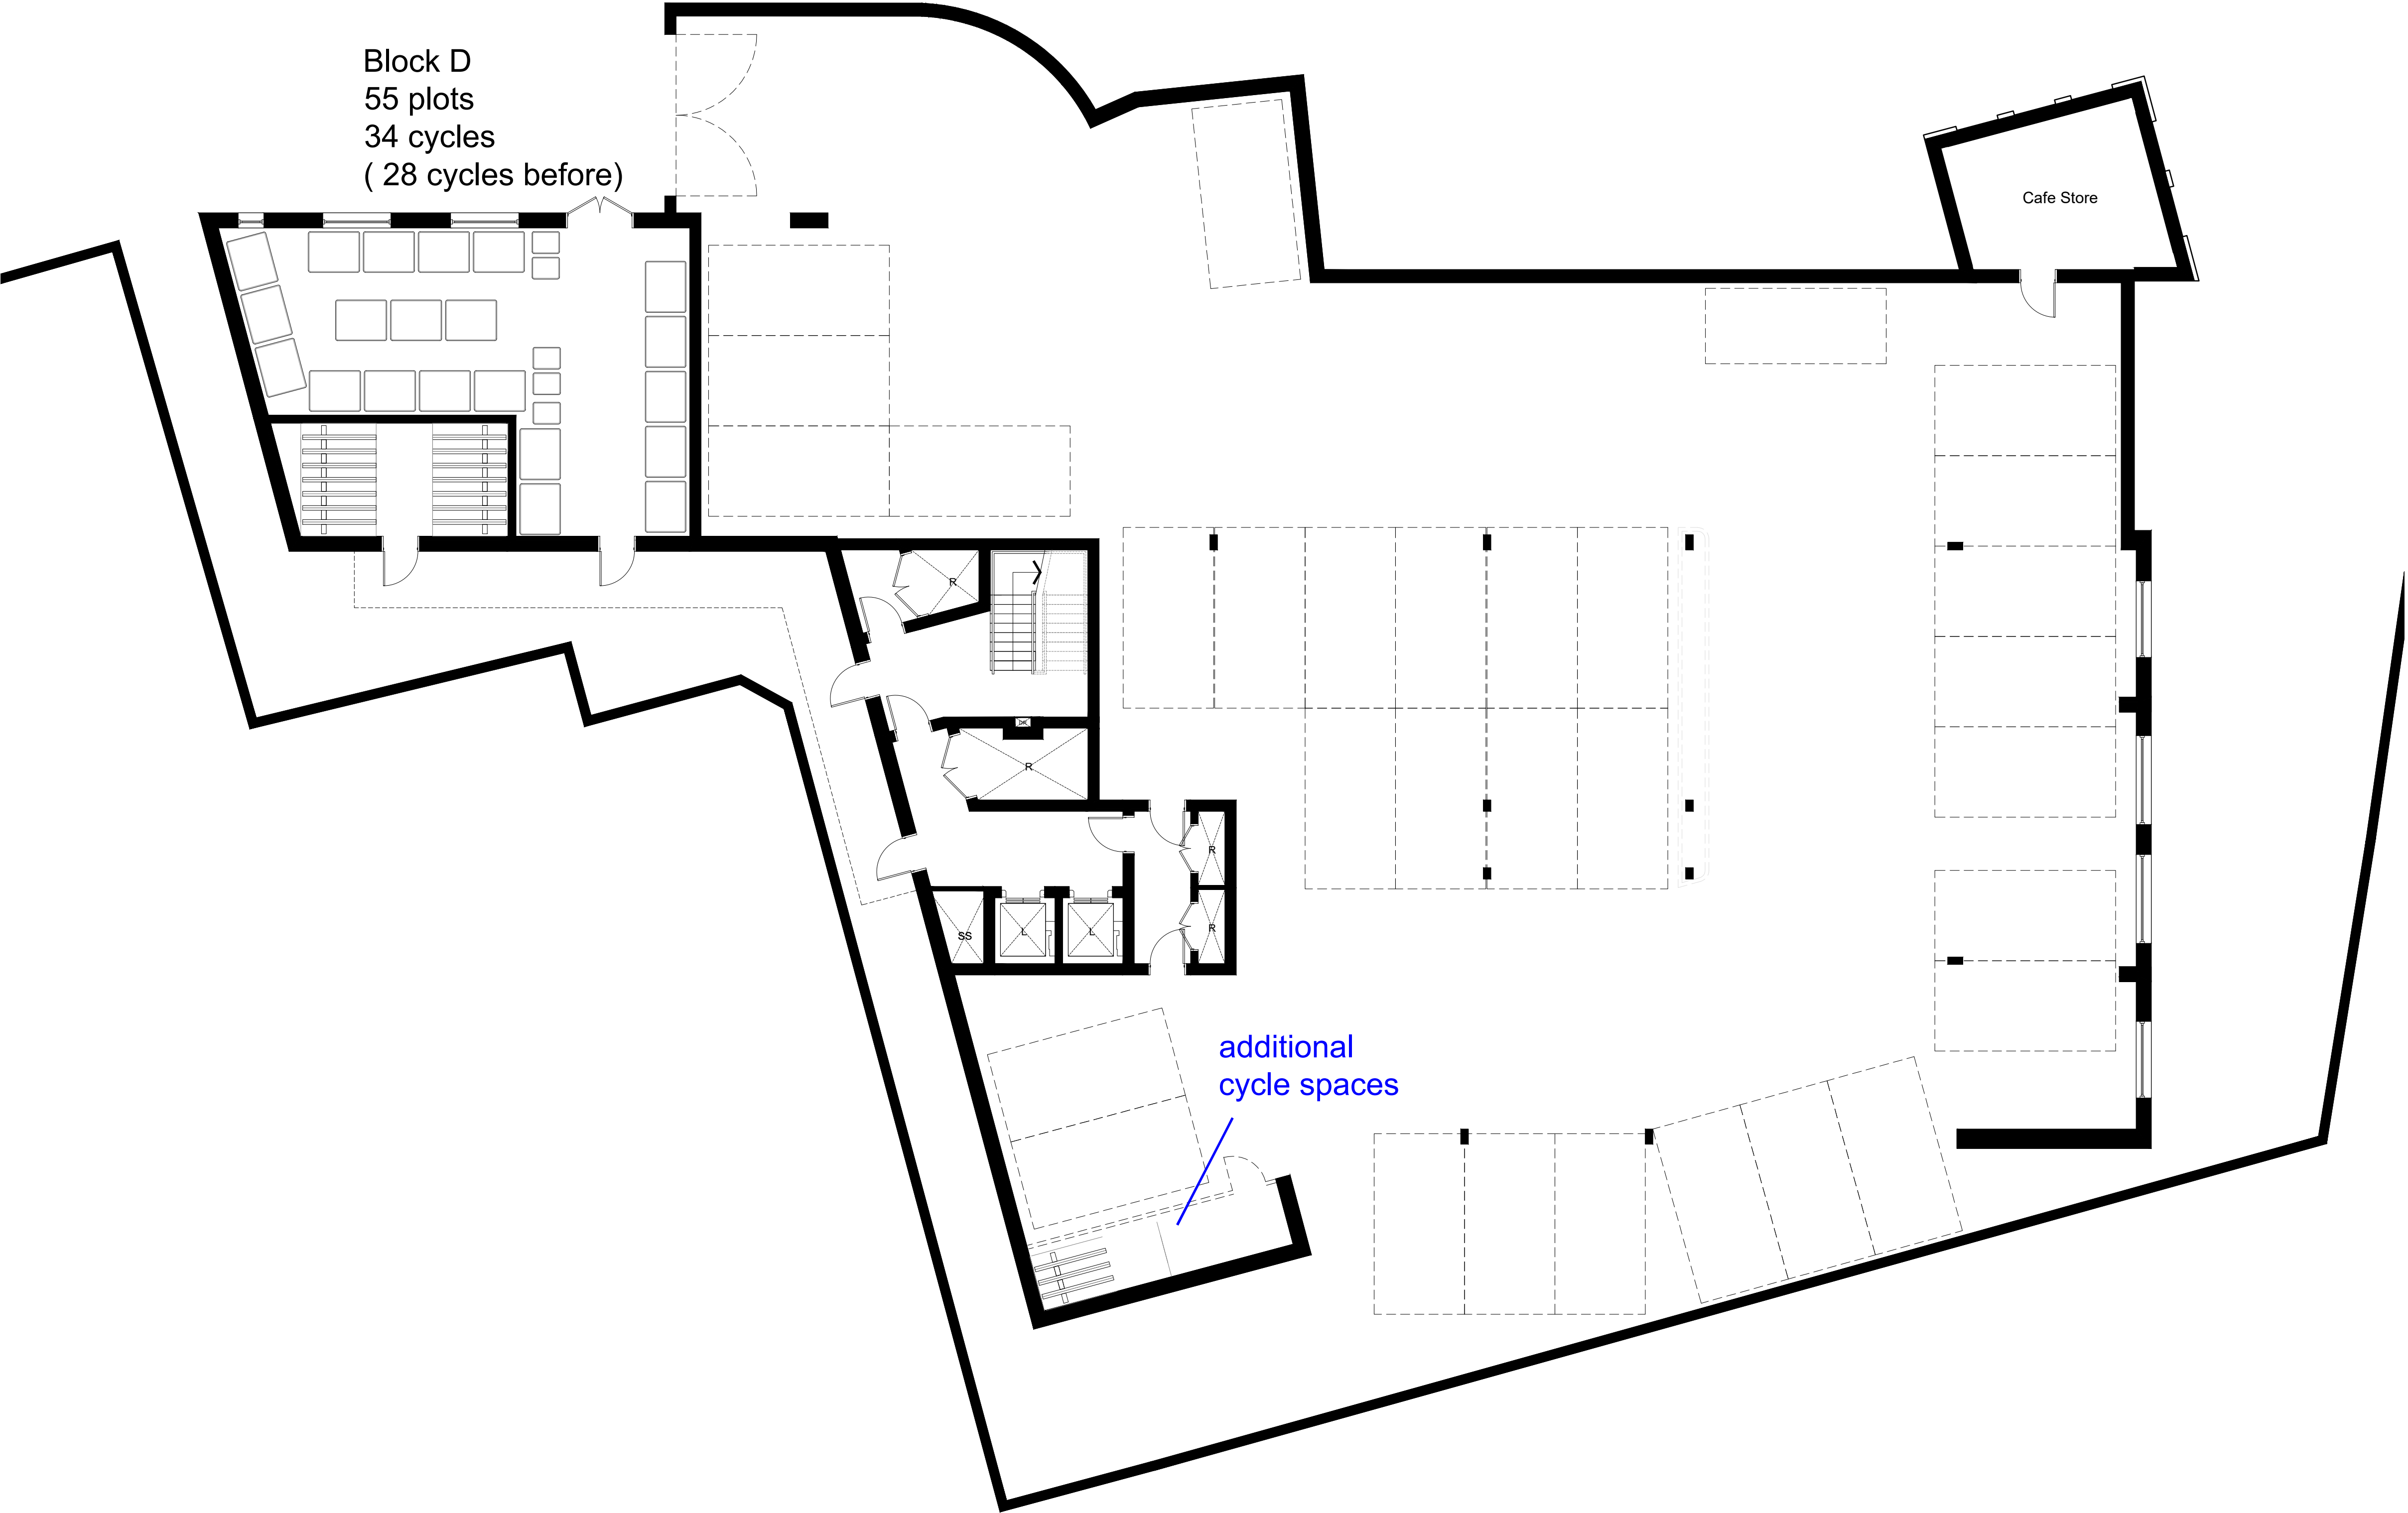

Ground Floor Plan



revision	date	prepared	description
Berkeley Designed for life			
Berkeley House Farnham Lane Farnham Royal SL2 3RQ		T: 01753 784400 F: 01753 646855 www.berkeleygroup.co.uk	
project Vastern Road Reading			
drawing Block D Ground Floor Plan			
date October 2019		scale @ a1 1:100	drawn EE
drawing number 448.PL.D.100		revision /	