
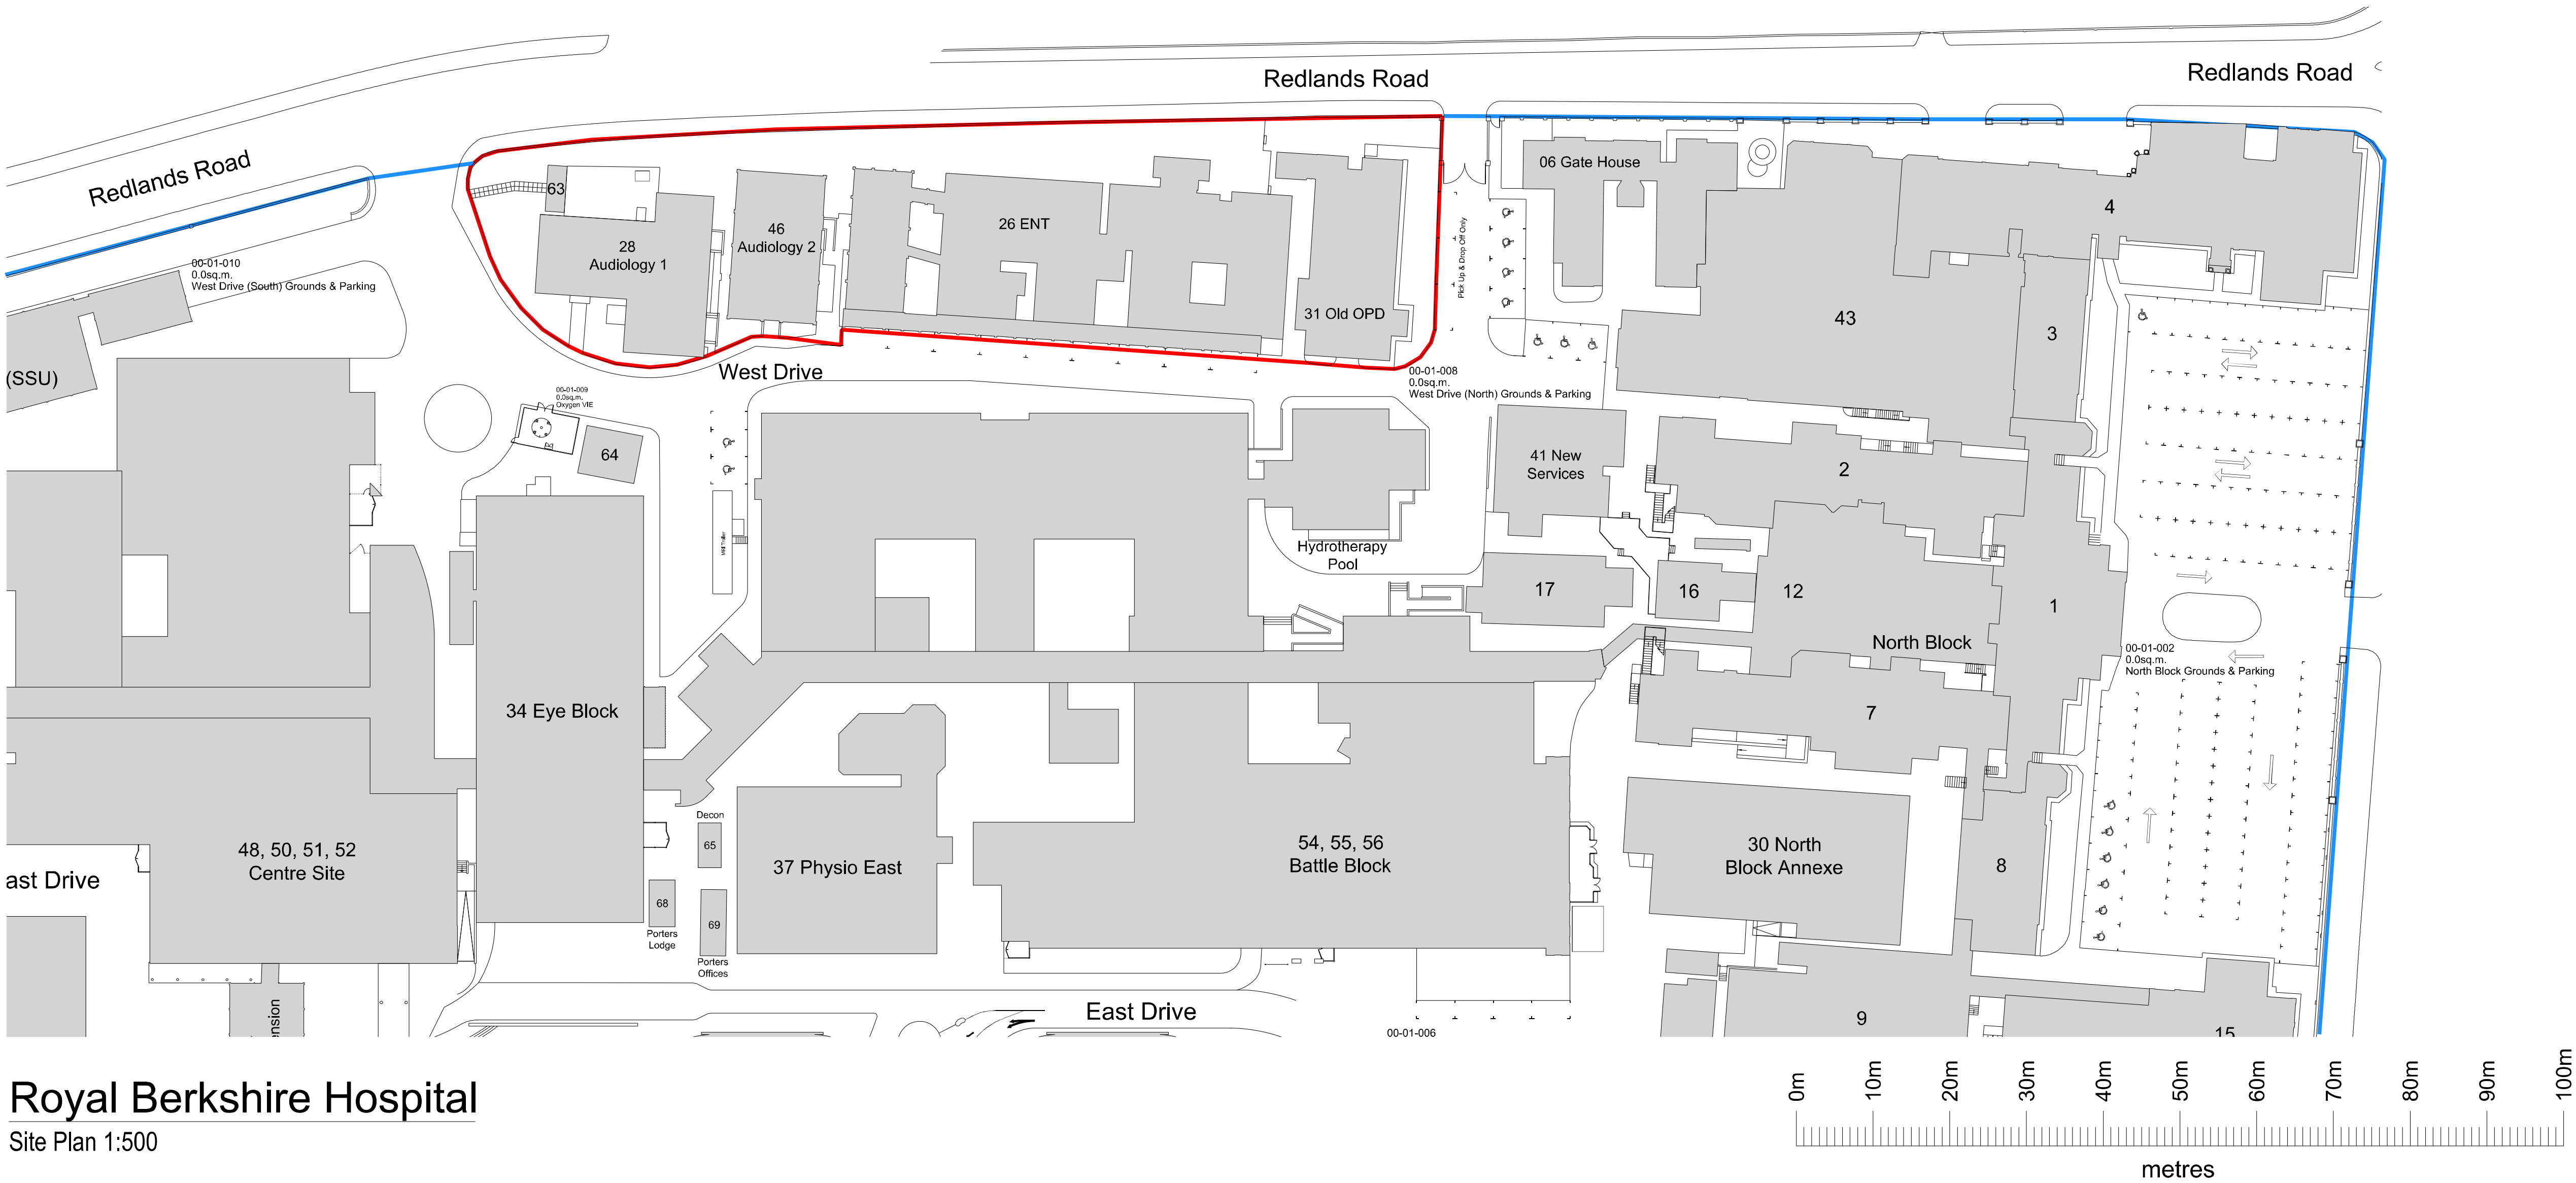


Royal Berkshire Hospital

Location Plan 1:1250

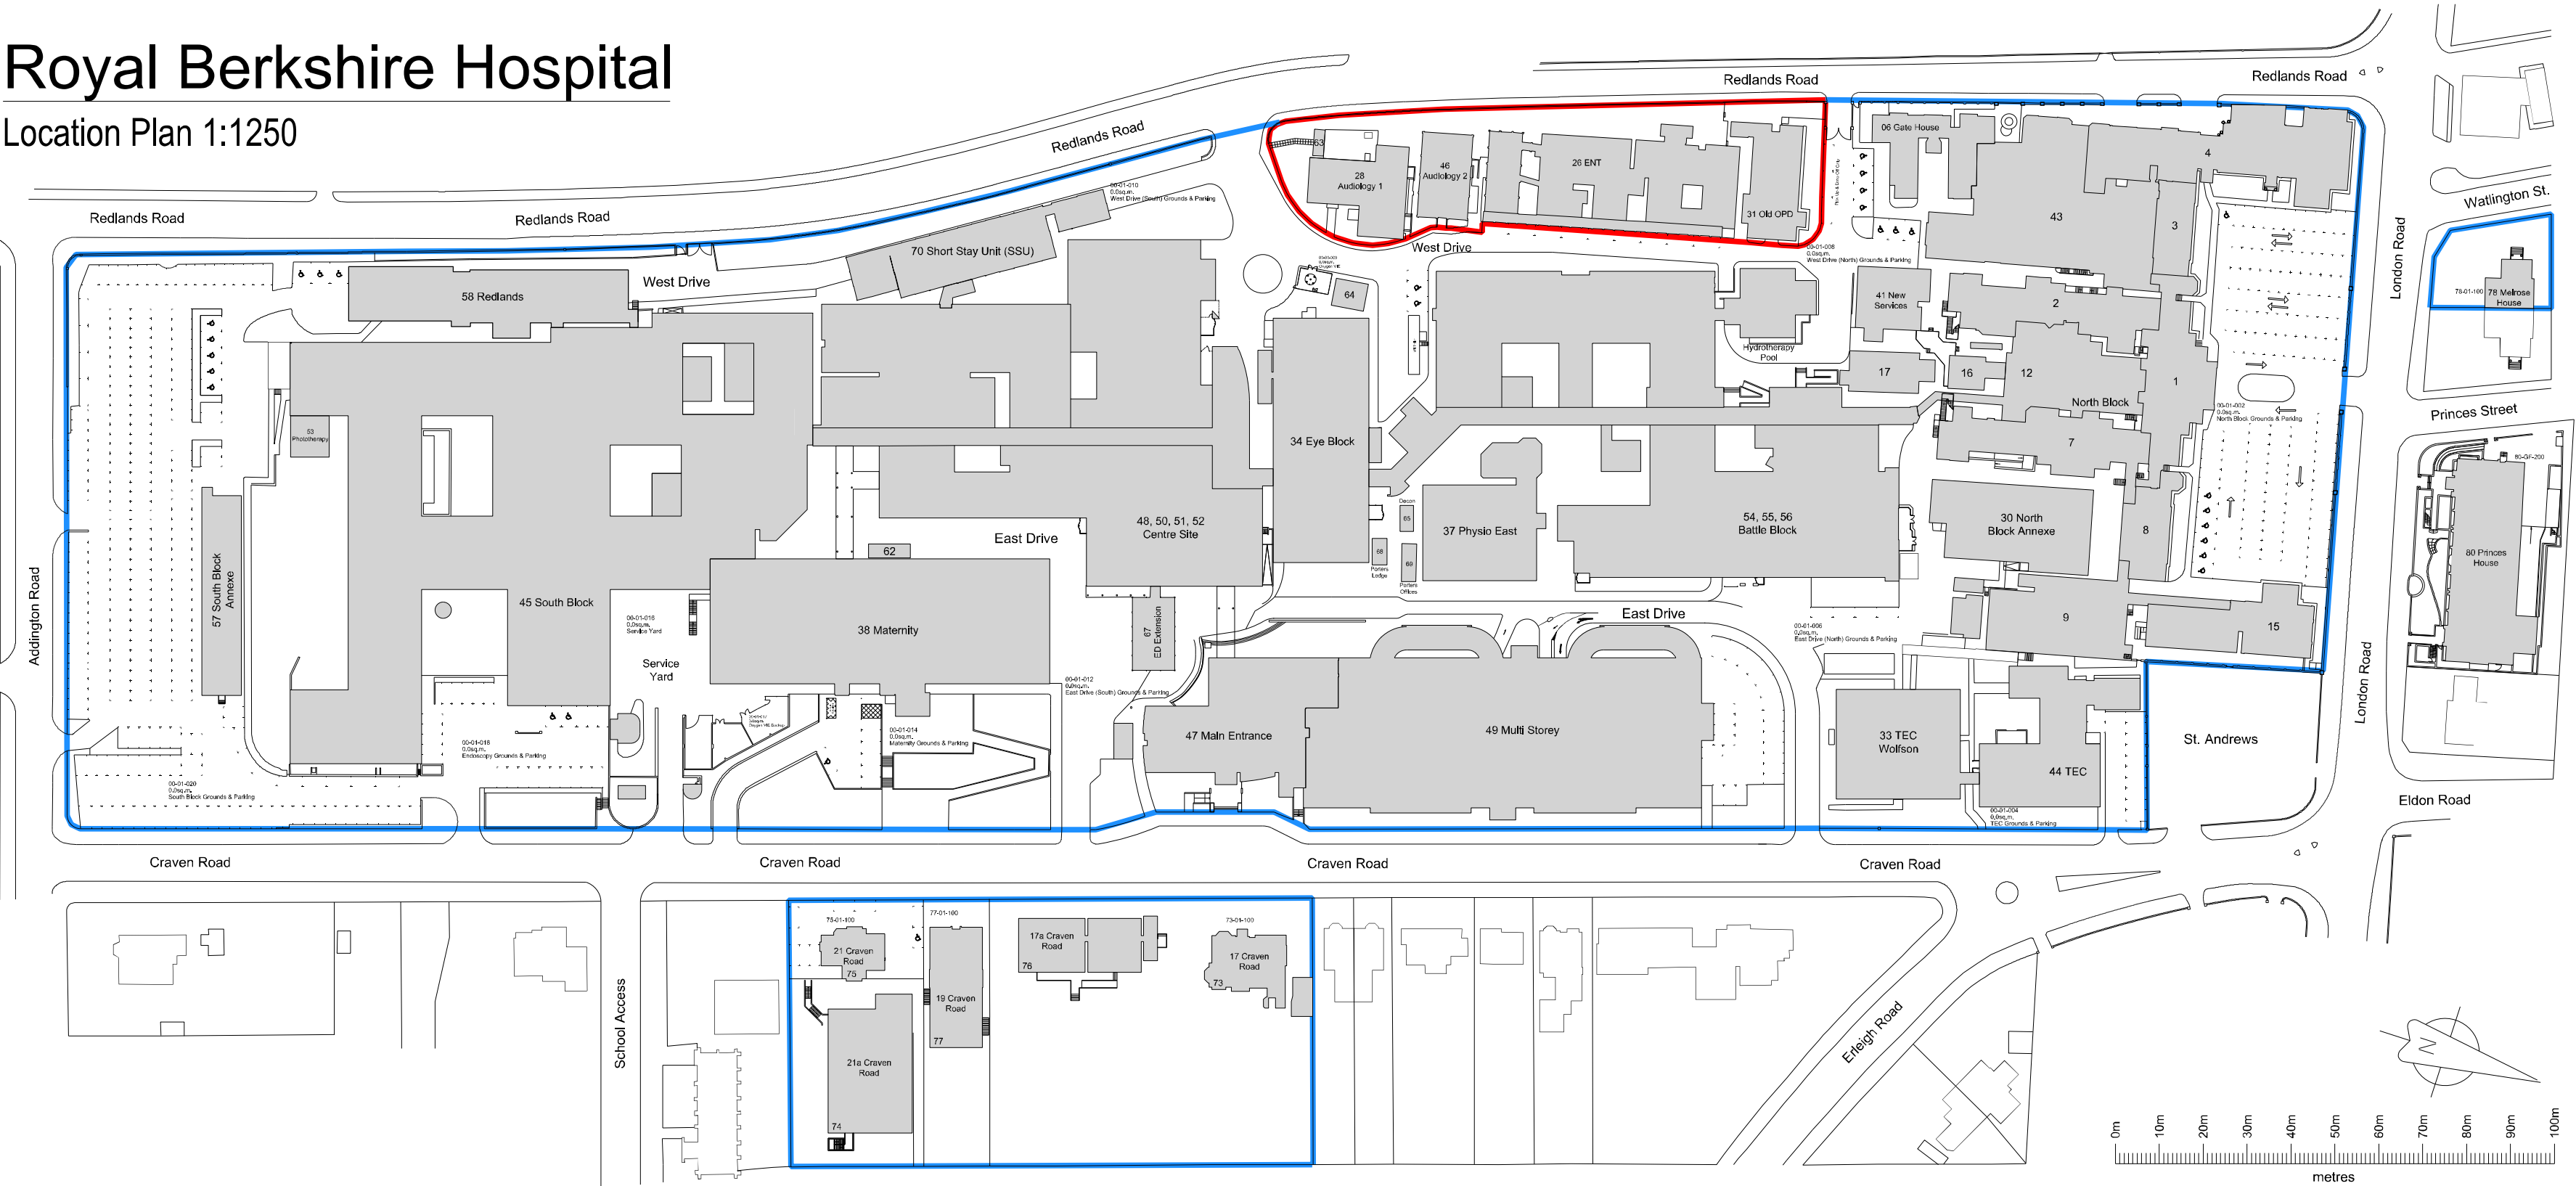

Royal Berkshire Hospital

Site Plan 1:500

REV	DATE	BY	DESCRIPTION	CHK	APP
DRAWING STATUS:					
GBS health  http://www.wsp.com					
CLIENT: ROYAL BERKSHIRE HOSPITAL NHS FOUNDATION TRUST					
PROJECT: Redevelopment of West Drive					
TITLE: West Drive Site & Location Plan					
SCALE @ A1: As Shown		CHECKED:		APPROVED:	
PROJECT NUMBER:		DESIGNED:		DATE:	
		TS		20.10.2020	
DRAWING No: 6968.111				REV:	