



 

EXISTING ROOF PLAN

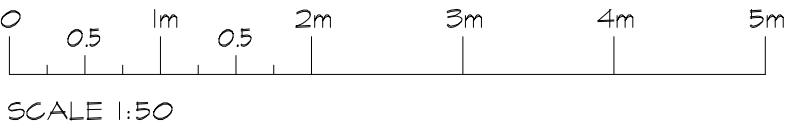

PROJECT: 5 HAWTHORNE ROAD
CAVERSHAM
READING
RG4 6LY

DRAWING TITLE
EXISTING
ROOF PLAN



CREATIVE DESIGN &
STRUCTURE

NEWTOWN HOUSE NEWTOWN ROAD
HENLEY-ON-THAMES RG9 1HG
Tel 01491 411922

DRAWN: ED
SCALE: 1:50@A2
DATE: MAR 2020

DRAWING NO.
06620-03

REV.