


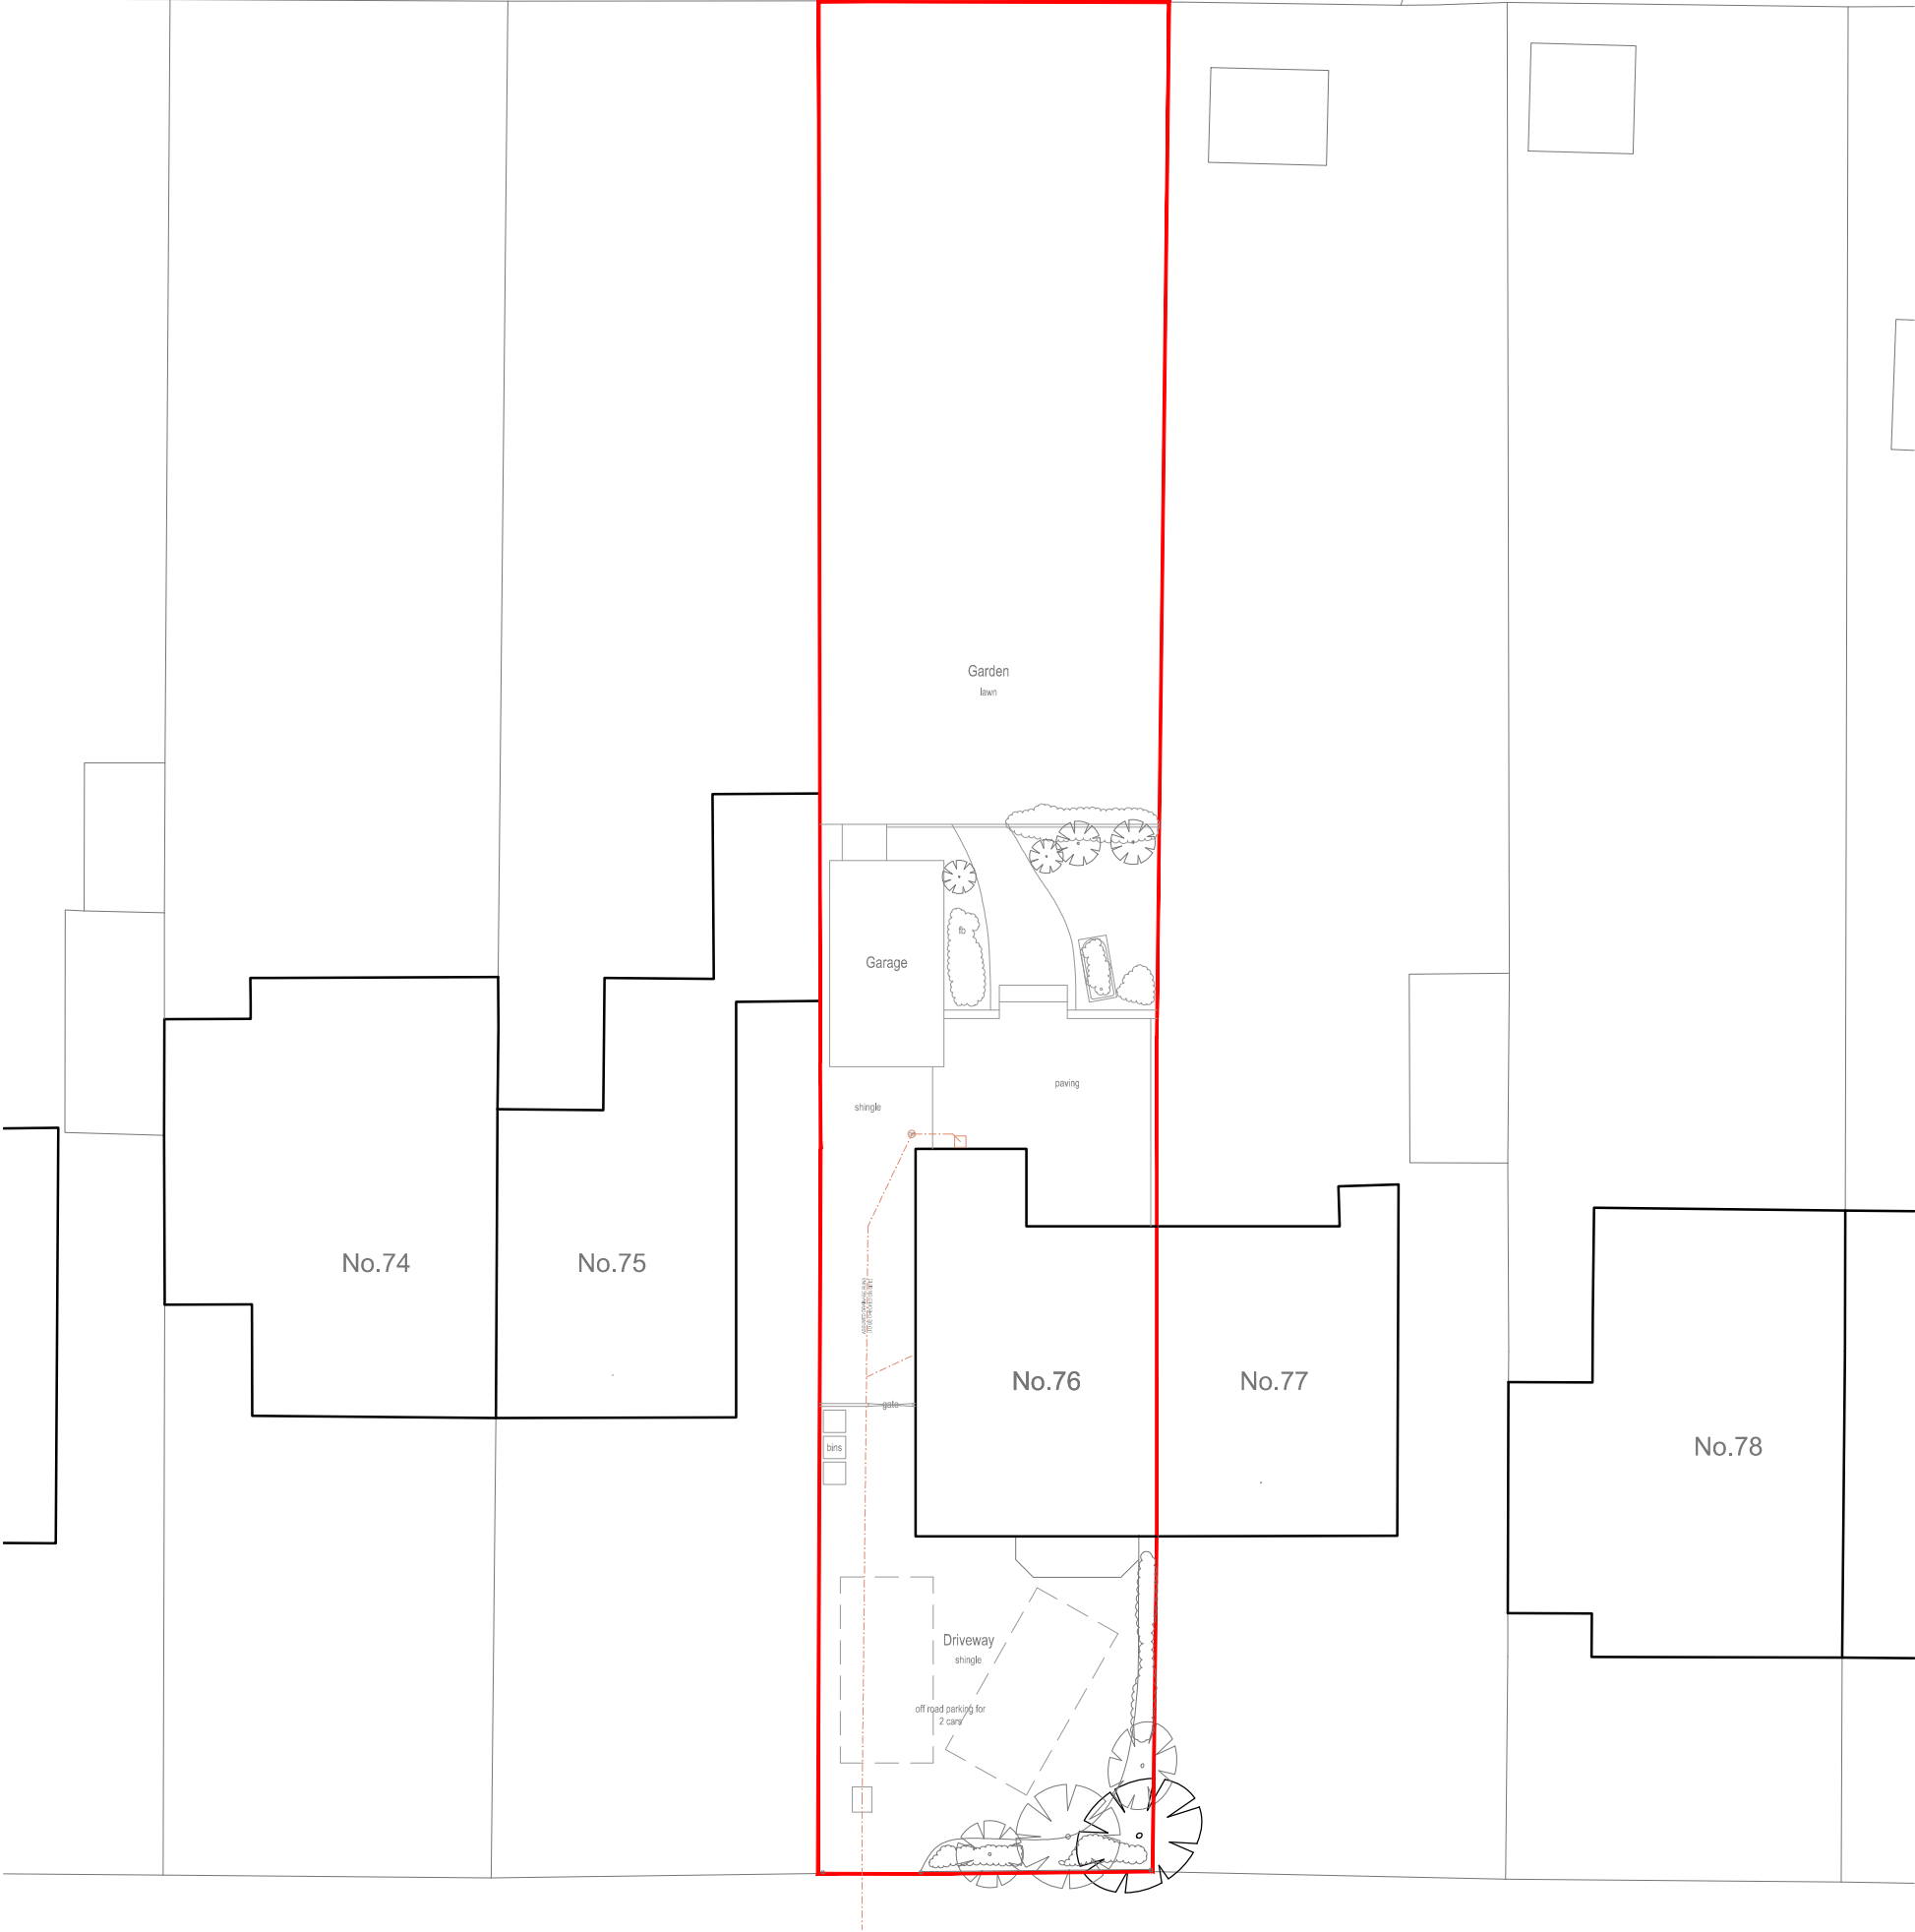

BALMORE DRIVE



Rev - Date - Revision -

Drawing Title
Existing Site Plan (block plan)
Drawing Scale Date Status Drawn/checked
1:200 @ A3 Nov '20 Planning KM/KM

Drawing Ref
20027 - LO - 001 Rev

© Pitch Architects Limited