



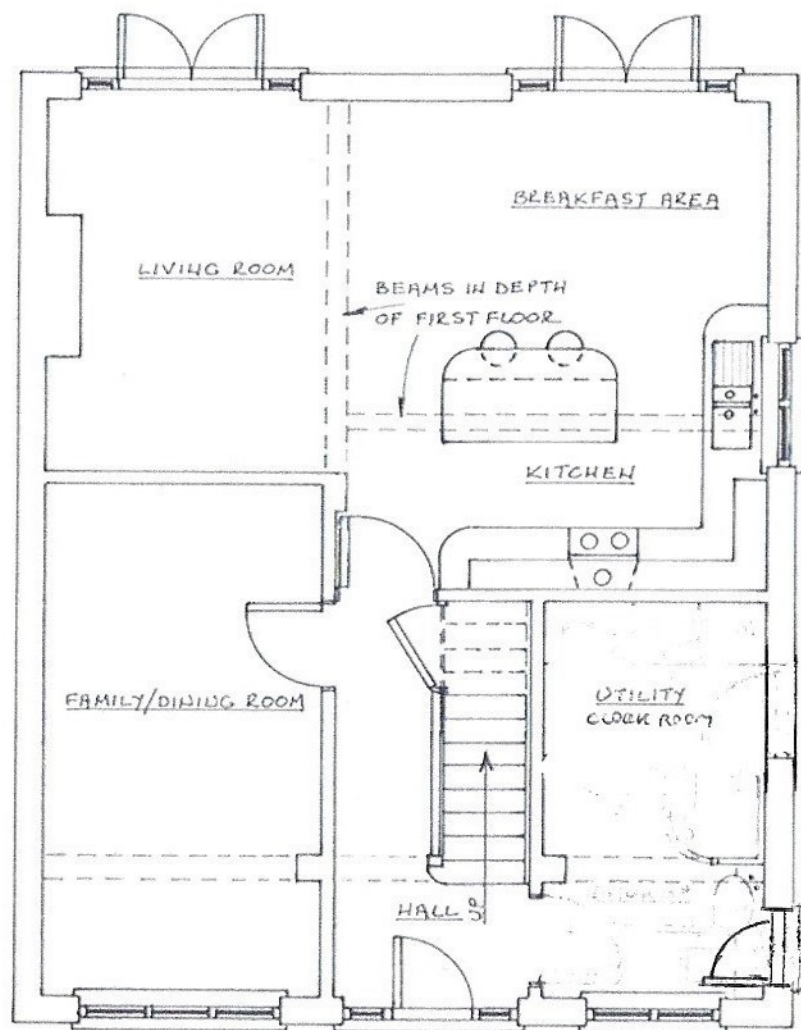

GROUND FLOOR PLAN 1:50

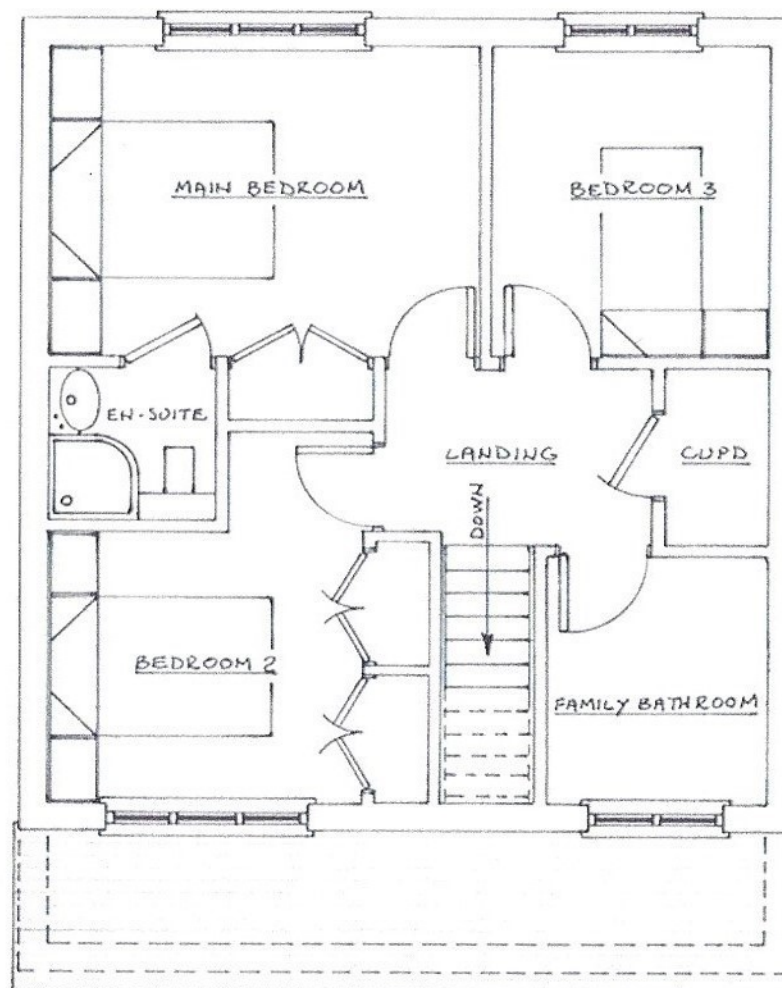

FIRST FLOOR PLAN 1:50

PROJECT
B LOGAN CLOSE
TILEHURST RG30 4LG

MICHAEL DEAR LTD
(STRUCTURAL ENGINEER)
TELE. N° 07836 241 725

DRAWING TITLE
FLOOR PLANS
SCHEME DETAILS

DRG. N° 1084/501	REVISION
SCALE 1:50 @ A3	DATE FEB. 20

CLIENT
MR & MRS I BILSBY