


SITE PLAN

No.		Revision	Date		
Project New Dwelling - Land adjacent to 9, Linden Road, Reading, RG2 7EG			Project No	Drg No	Rev
			AL 01497	03	-
Drawing Title Existing Site Plan			Scale	Drawn by	
			1:100 @ A3	CG	
			Date	Aug 2020	
Rowan Lodge Φ Southend Road Φ Southend Bradfield Φ RG7 6ES tel: 0118 9745100 Φ e-mail: enquiries@archytas.co.uk building design Φ CAD support Φ planning Φ space planning Φ surveying					

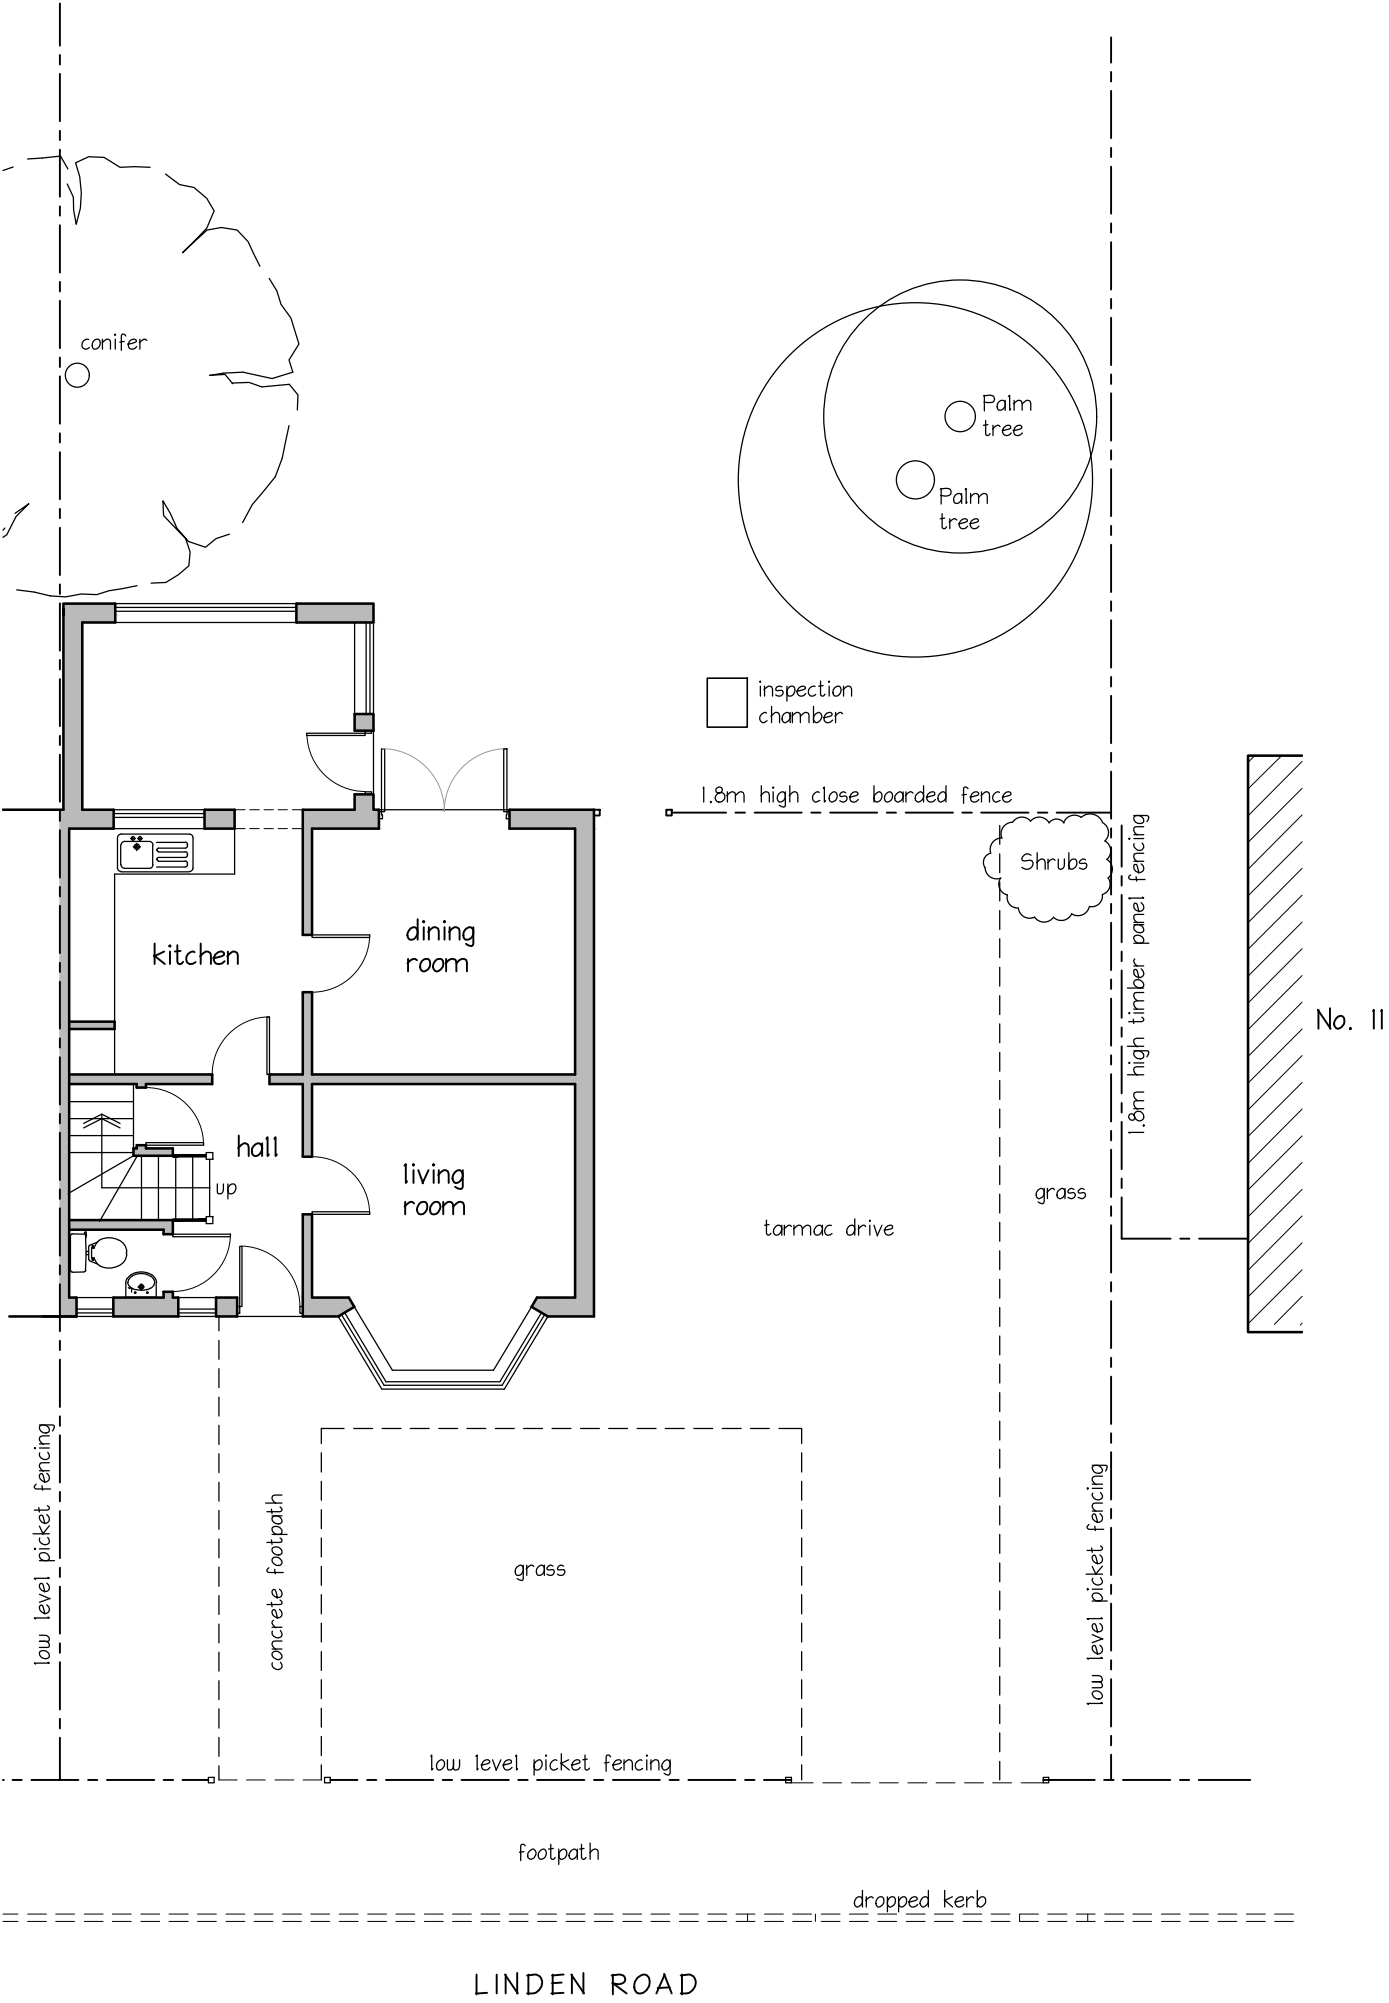