



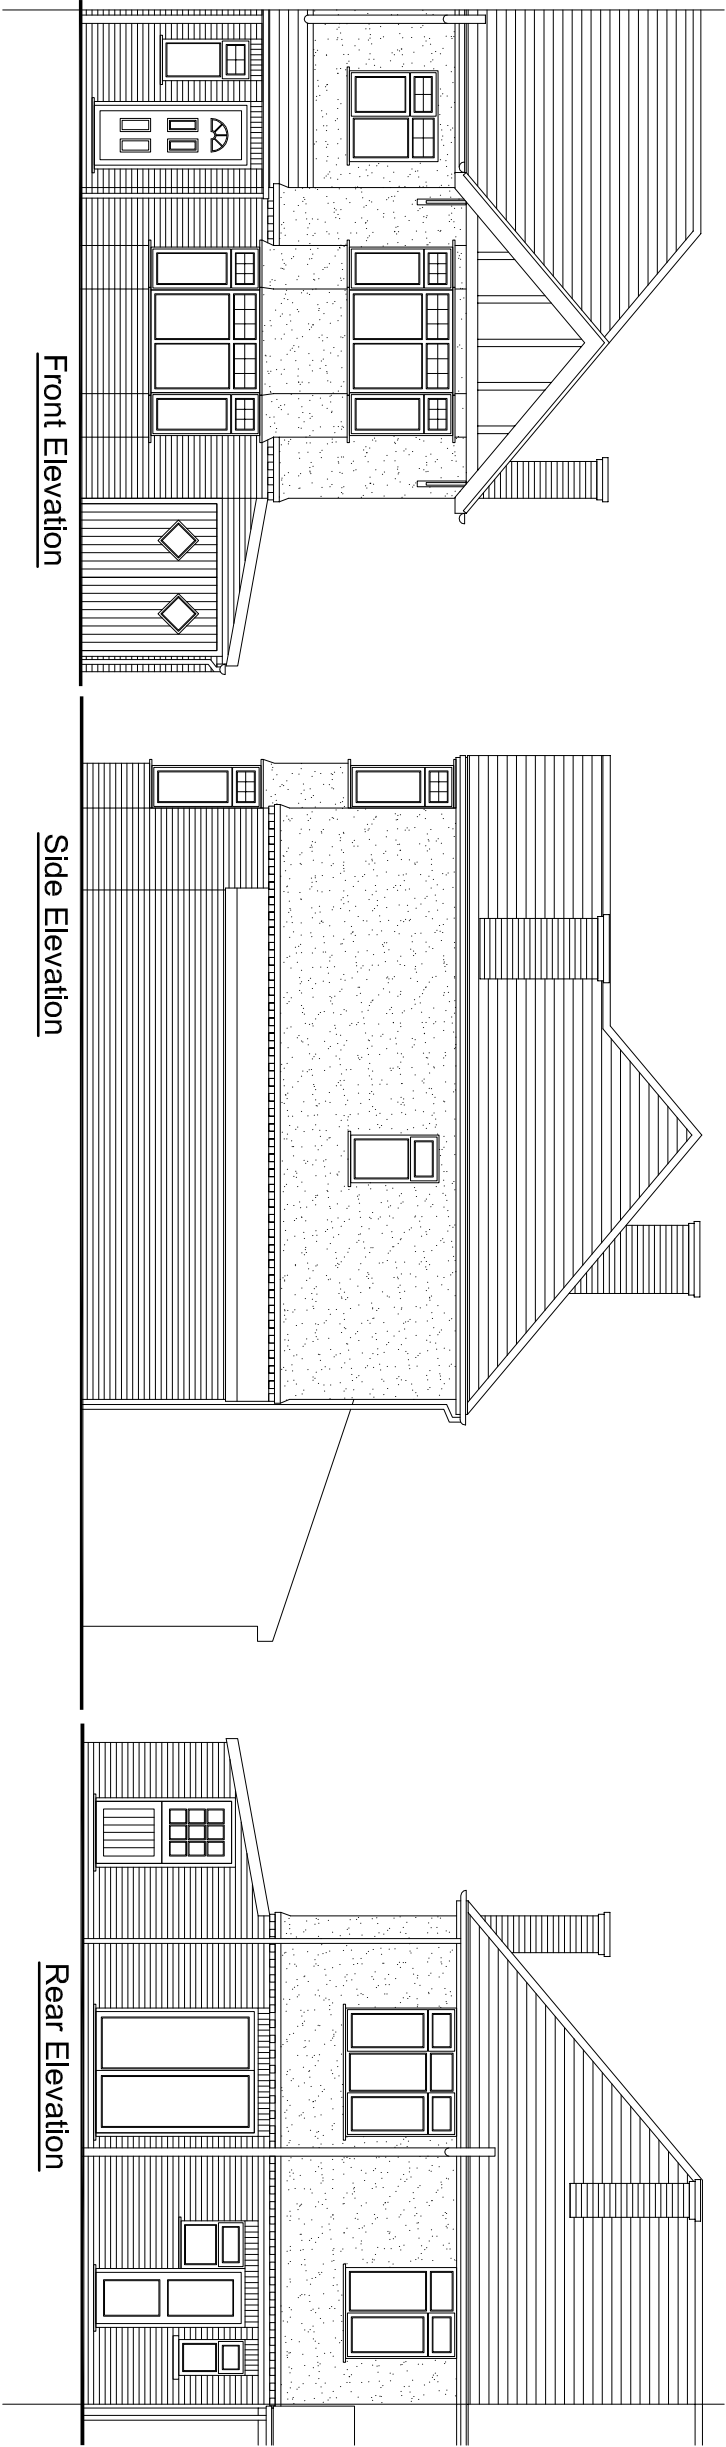


Front Elevation

Side Elevation


Rear Elevation

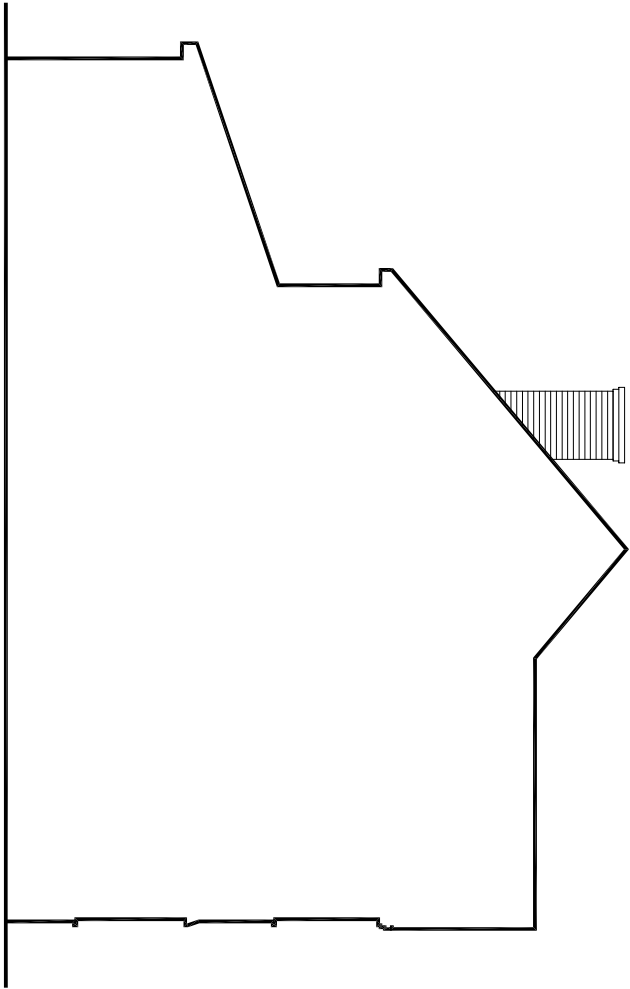


Side Elevation

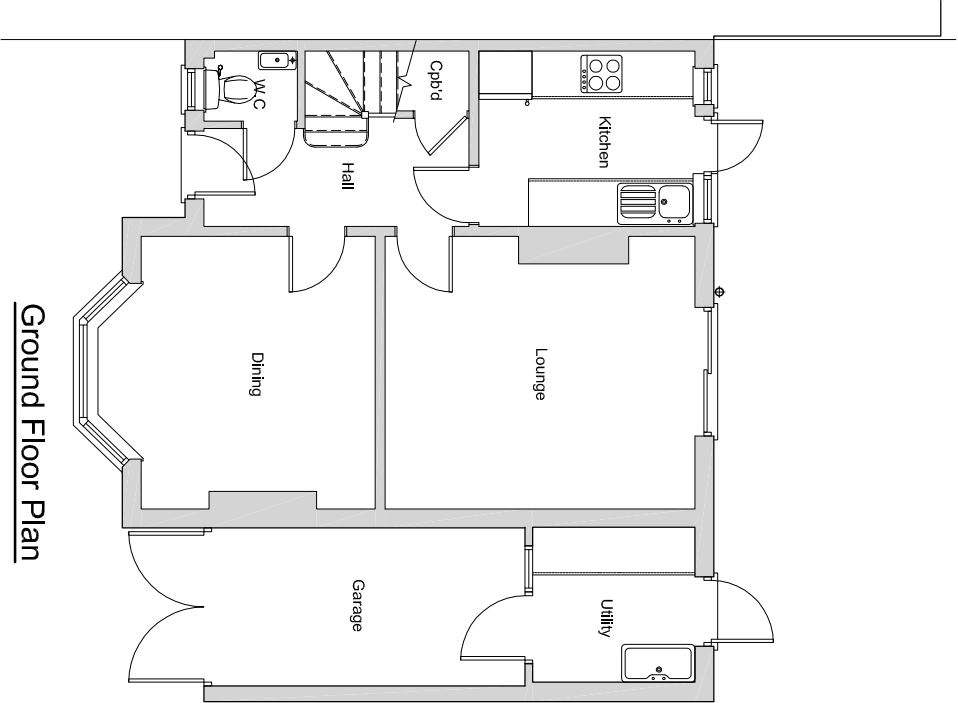

Ground Floor Plan

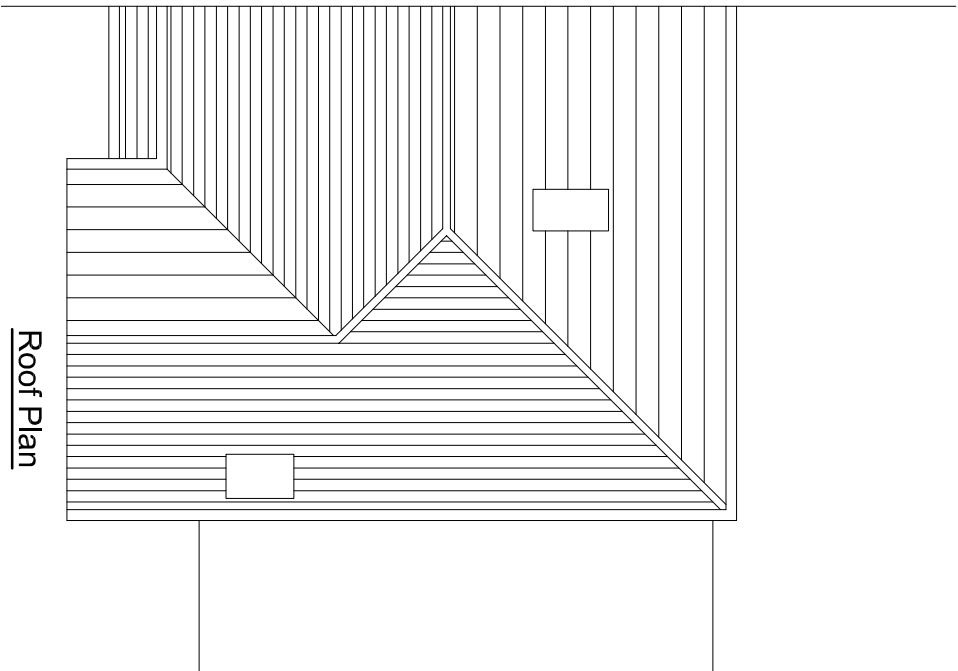

Roof Plan

 

18 Buxton Avenue Caversham Reading RG4 7BU		Project :	
Existing Floor Plans & Elevations		Title :	
Mr D Wootton		Client :	
Lee Norris Design		ref :	LN
27 Eden Way, Winkfield Wokingham, Berkshire RG41 5PD Tel: 01189 787226 Mob: 07785 068193 E-mail: lee@leenorrisdesign.co.uk Web: www.leenorrisdesign.co.uk		date :	Jul20
Planning and building regulations drawings for residential extensions, new build extensions and conversion projects		scale :	1:100@A3
		Project :	20-397
		dwg no / rev	001