





PROPOSED FRONT ELEVATION

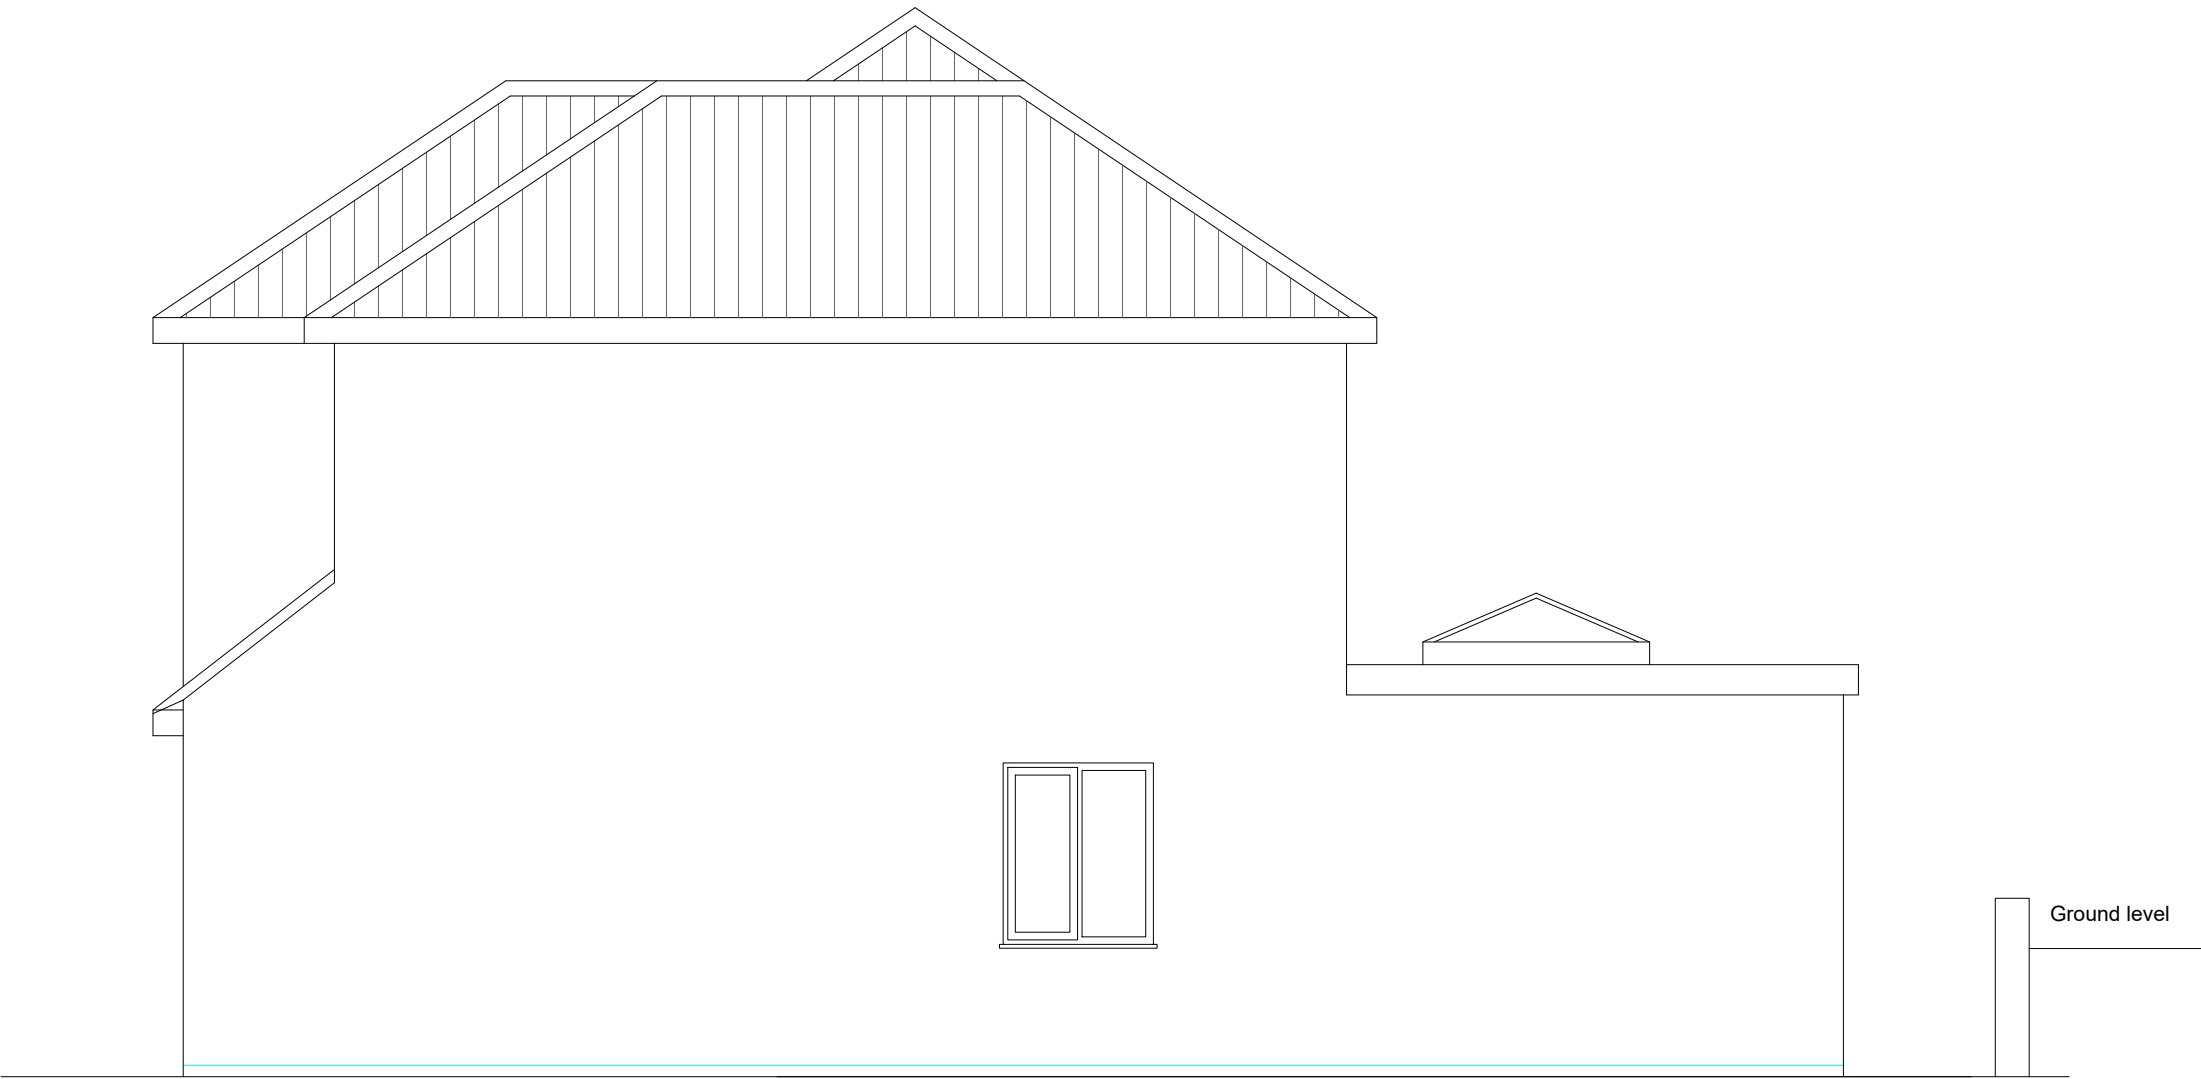

PROPOSED WEST SIDE ELEVATION



PROPOSED REAR ELEVATION

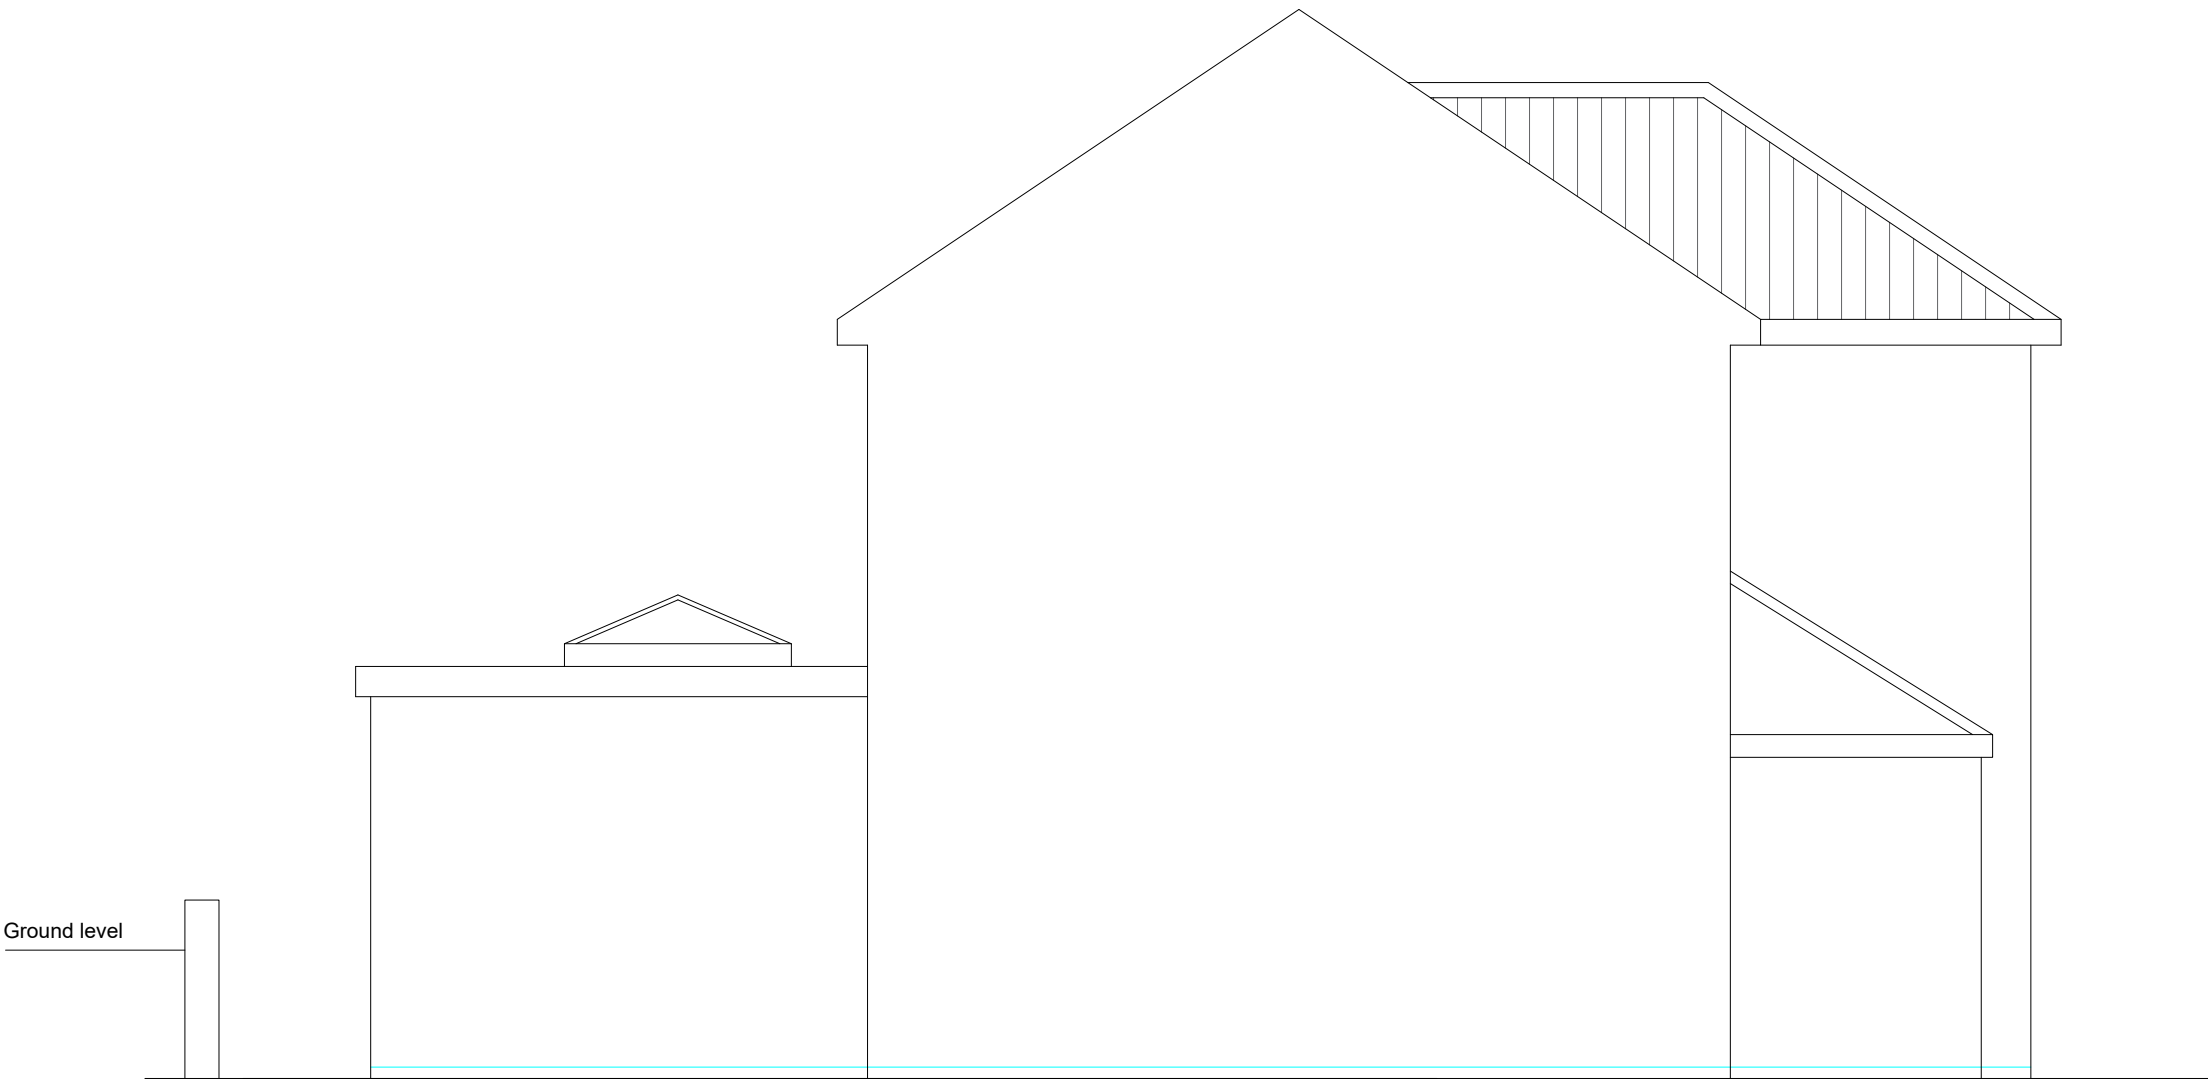

PROPOSED EAST SIDE ELEVATION



Andy Sears Design solutions		andy.jimsears@gmail.com 07970 358 132
PROJECT Extension		AT 58 Mayfair Tilehurst Reading
CLIENT Mr and Mrs Molloy		
TITLE PROPOSED ELEVATIONS		DATE 08/10/20
SCALE 1:50 @ A1 1:100 @ A3	DRAWING NUMBER 20/PL/07	Rev A
All Rights Reserved © Andy Sears 2020		