





SIDE ELEVATION      SCALE 1:50



REAR ELEVATION

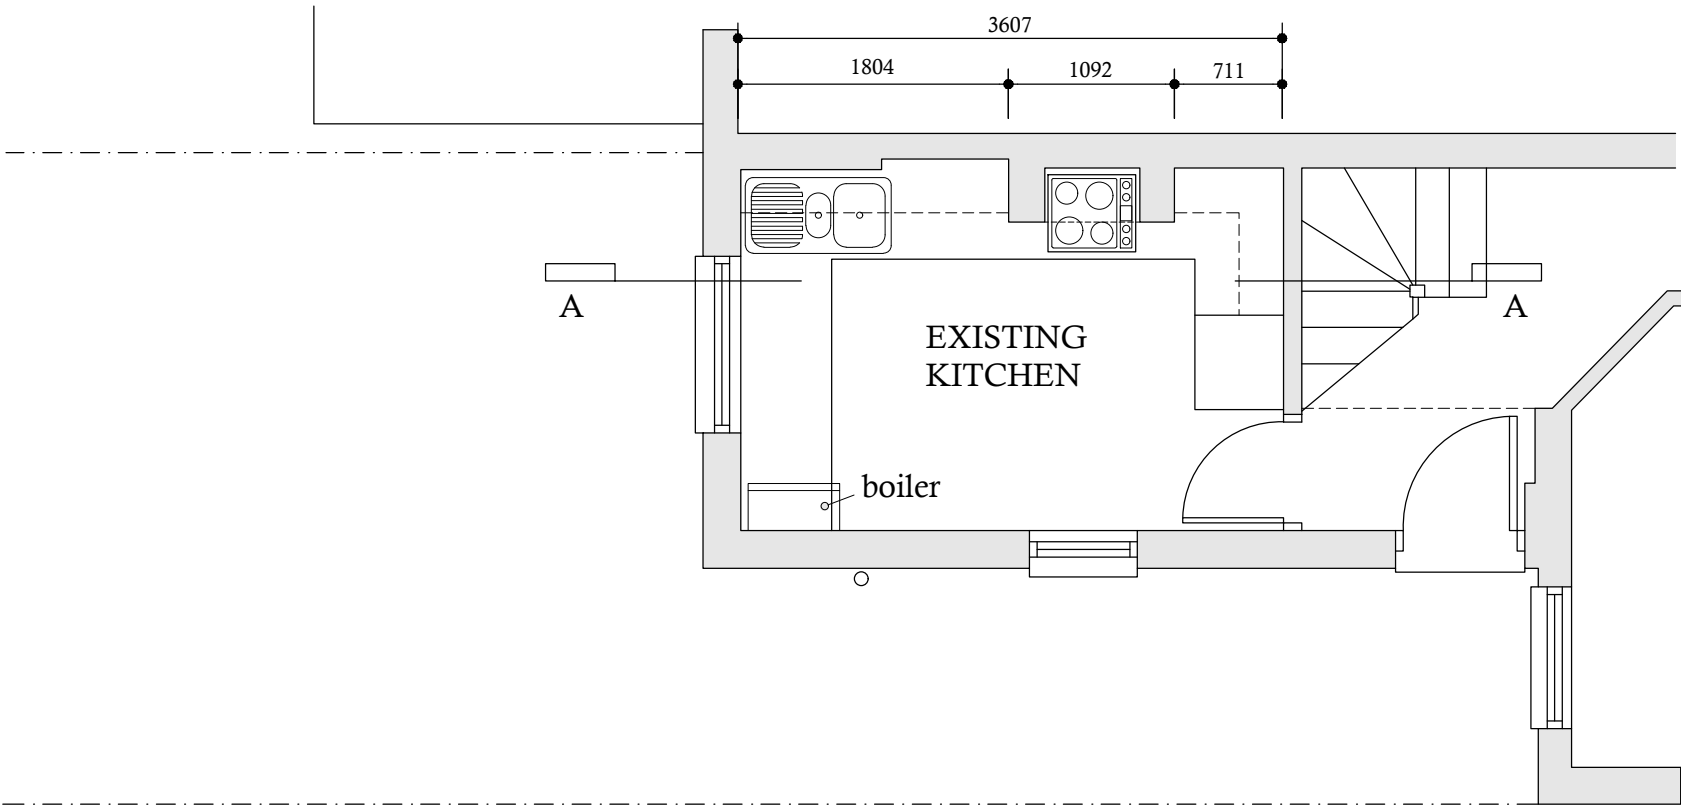

FLOOR PLAN

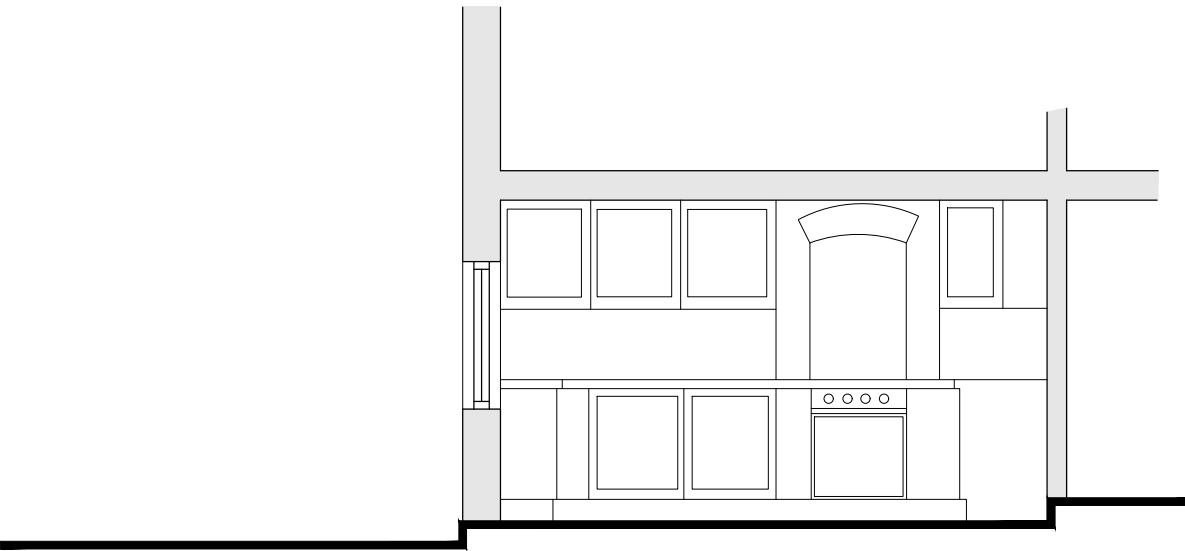

SECTION A . A

