

The internal layouts within apartments will be subject to design development. The position location of walls and internal doors and the detailed layout of bathroom and kitchen areas will be subject of non-material changes and may vary from the internal layouts set out in these plans. These minor alterations will not affect the position and arrangement to external doors and windows nor will they affect the relative relationship between habitable rooms and windows.

The survey information shown on this drawing is based on a topographical survey prepared by a third party and Broadway Malayan Limited accept no responsibility for the accuracy or completeness of the survey.



U:\2024\Newman\B002 - Phase 6 30032934-A-RM2 Architecture\Project\11-51-LA-Mat-A-2000-Plan-Block F.dwg 11/05/2024

P	6	Updated Building Issue	17.05.18	JC
P	5	Building Heights defined	24.10.17	DJ
P	4	Scale added	23.05.17	SD/DJ
P	3	Planning Issue	26.05.17	SD/DJ
P	2	Draft planning issue	11.05.17	DJ/SD
P	1	First Issue	18.05.17	DJ/J
-	Rev	Description	Date	Issued By

U:\2024\Newman\B002 - Phase 6 30032934-A-RM2 Architecture\Project\11-51-LA-Mat-A-2000-Plan-Block F.dwg 11/05/2024

U:\2024\Newman\B002 - Phase 6 30032934-A-RM2 Architecture\Project\11-51-LA-Mat-A-2000-Plan-Block F.dwg 11/05/2024

BroadwayMalayan BM


Architecture Urbanism Design

Ikex House, 10 High Street
Raffles
Bentleyville
RG7 5AN
T: +44 (0)18 932 3466
F: +44 (0)18 932 3461
E: info@broadwaymalayan.com
www.BroadwayMalayan.com


Client
St Edward Homes Ltd
Project
Green Park Village - Phase 6
Description
GA Layout - Block F

Status
PLANNING
Scale
1 : 200
Job number
30934
Drawing number
A-P6-03-003
Revision
P6
Date
May 18
P6


Original size 100mm@A1 Copyright Broadway Malayan Limited

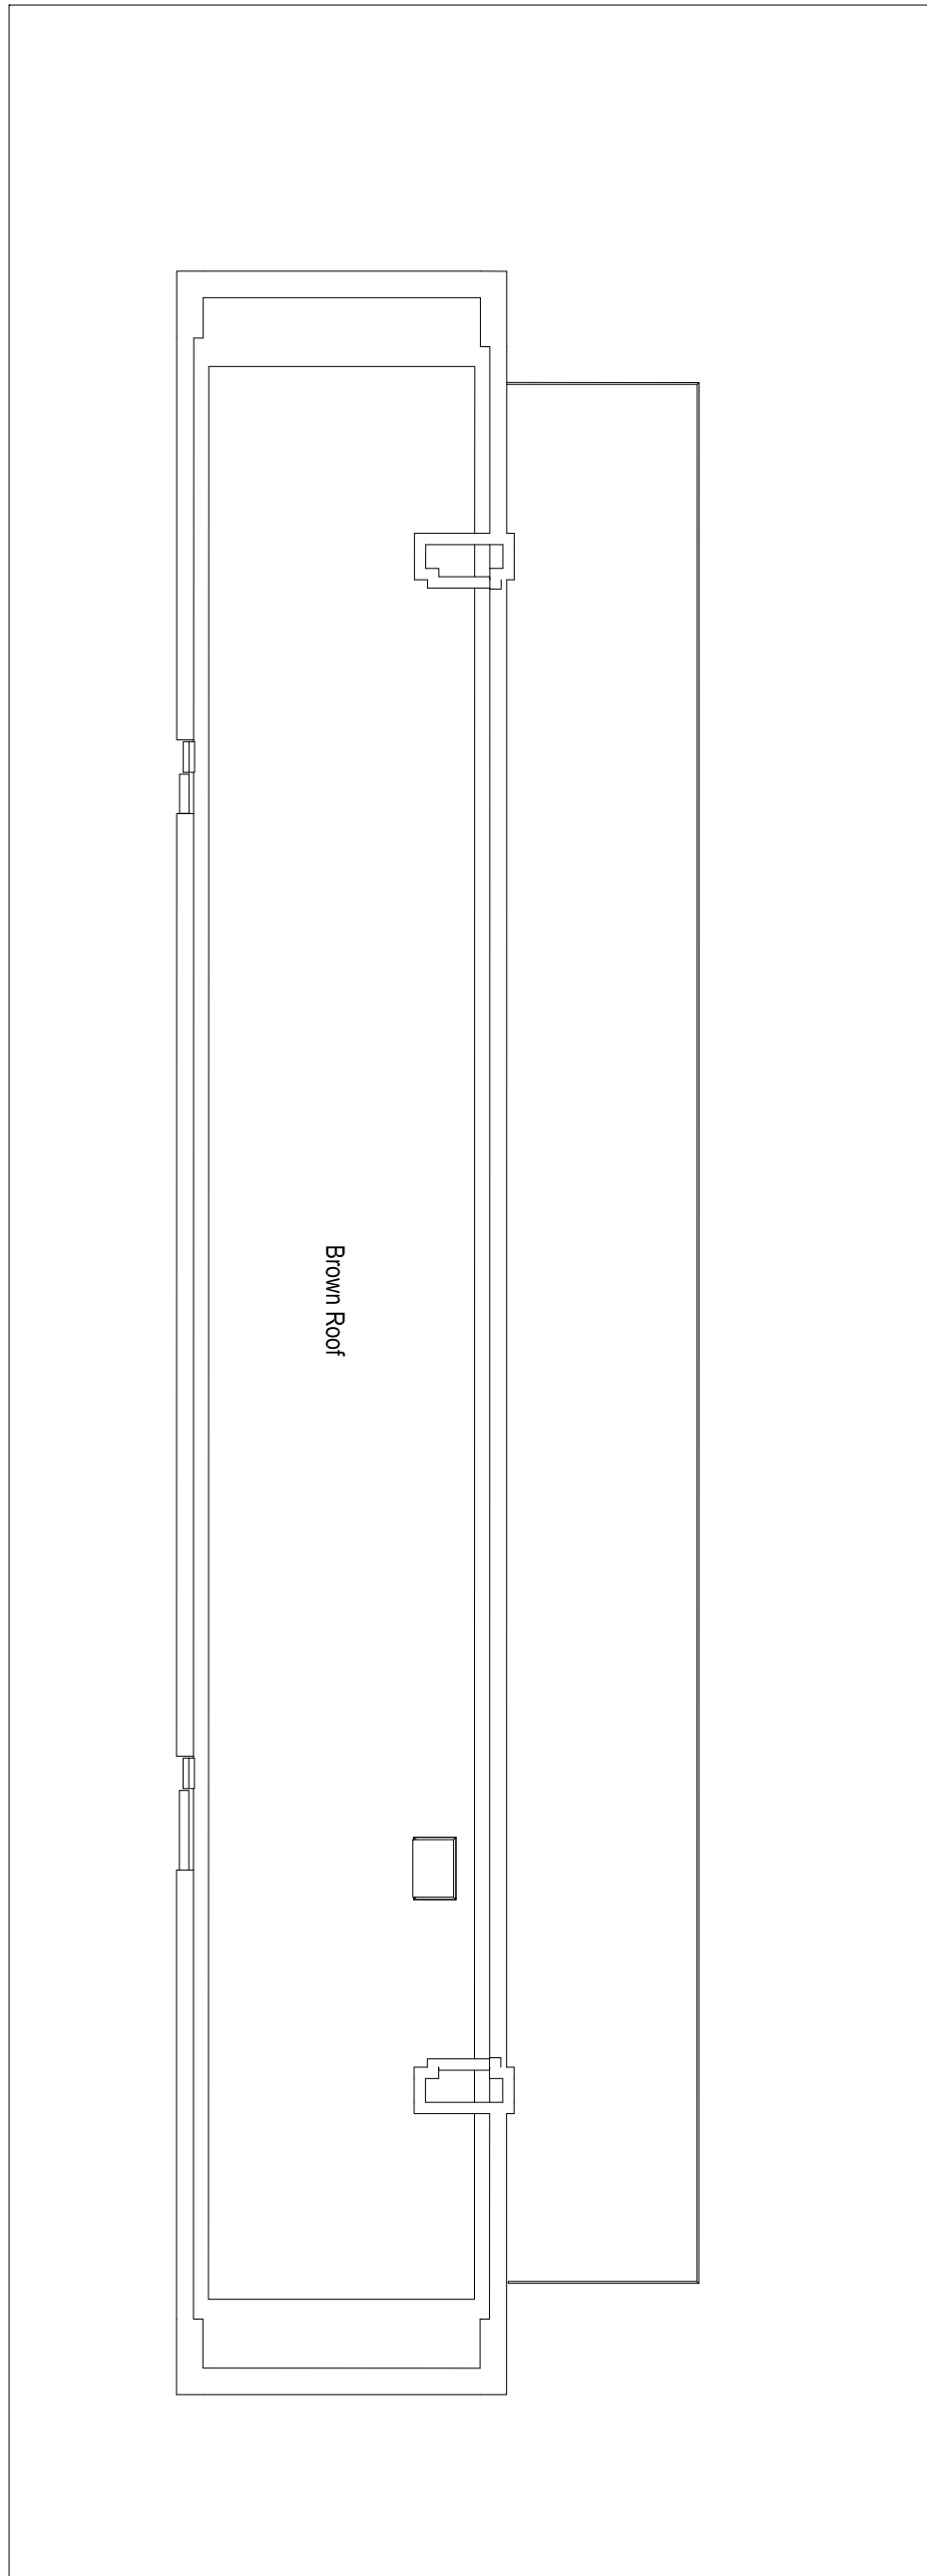


Roof Level Plan
1 : 200

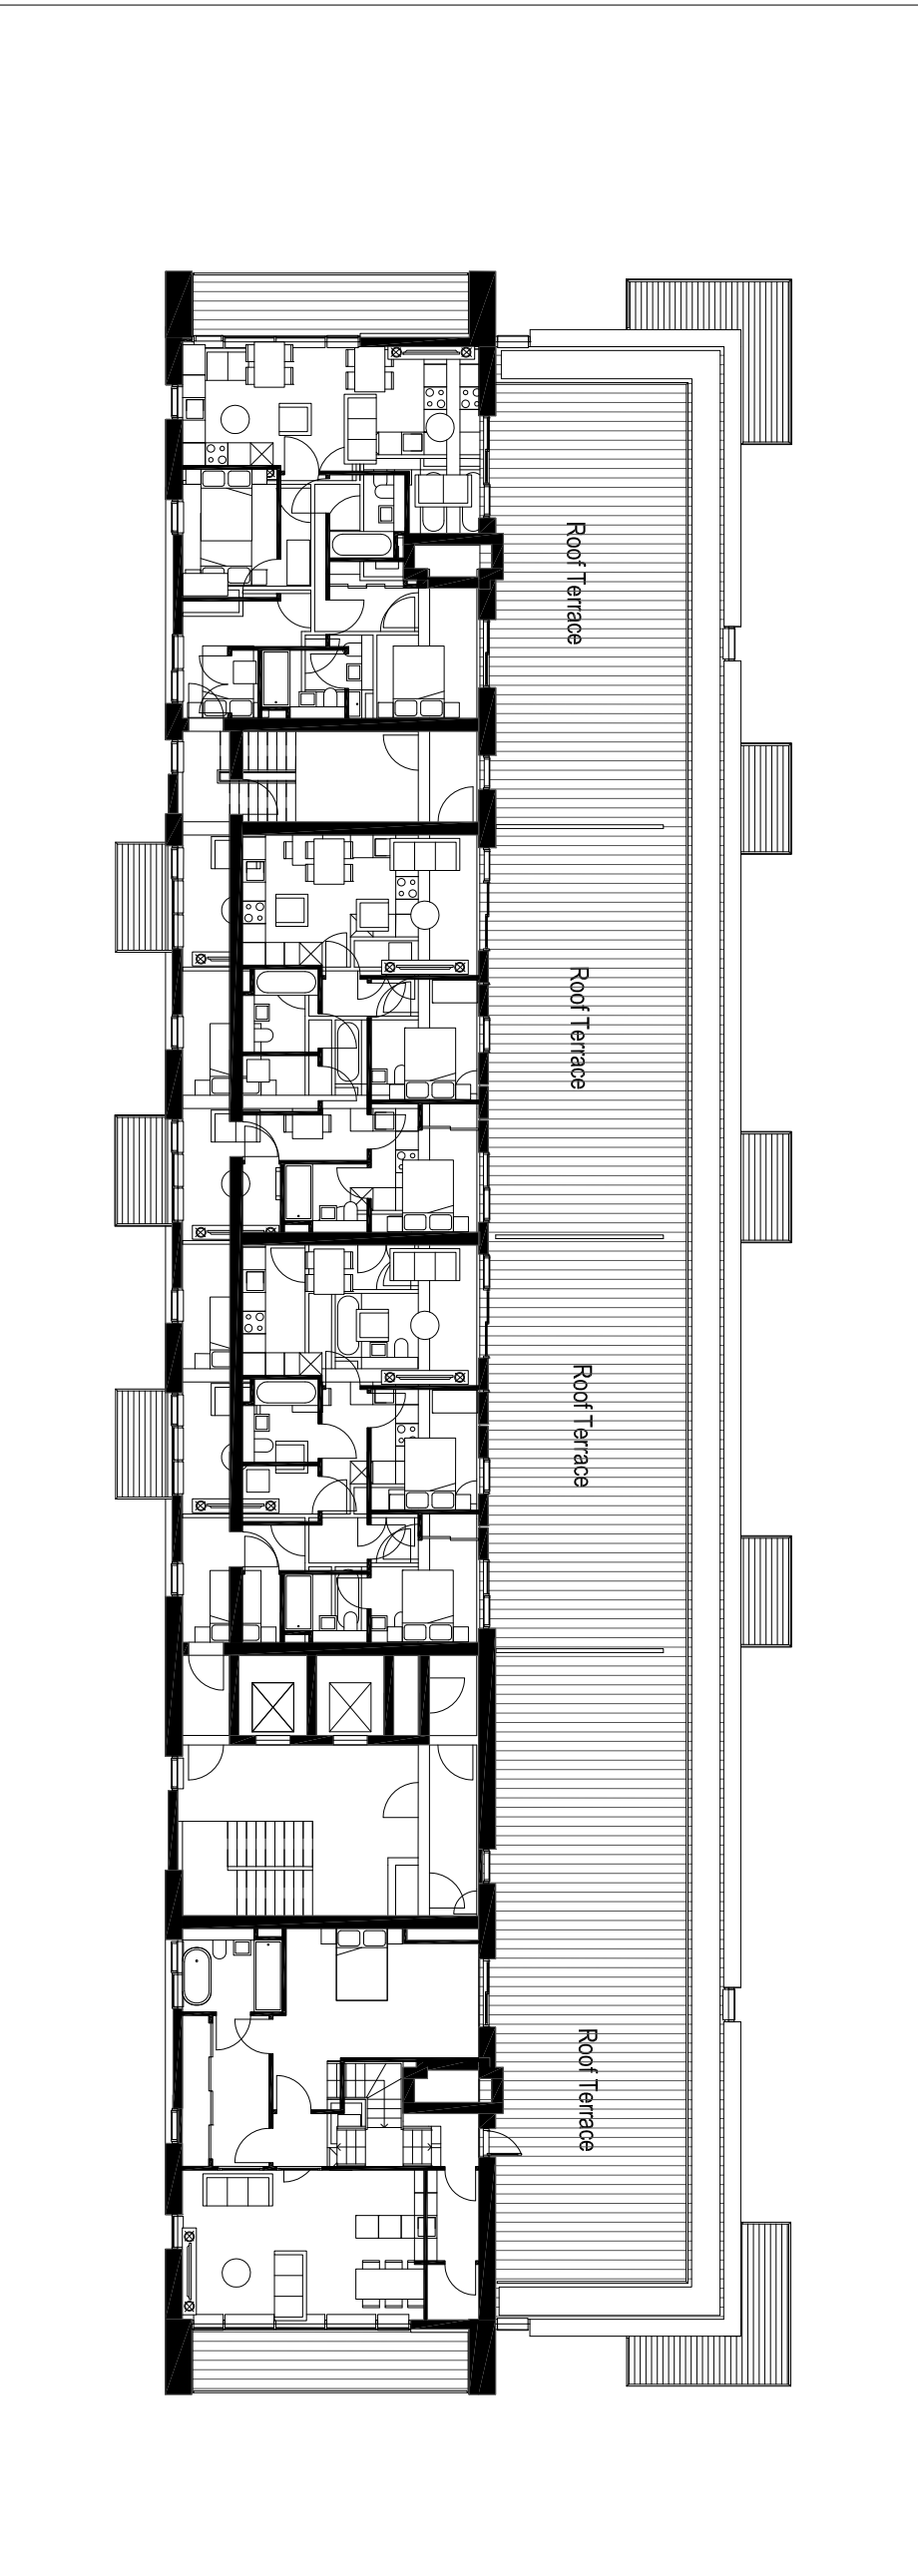


Upper Duplex Floor Plan (9th floor)
1 : 200

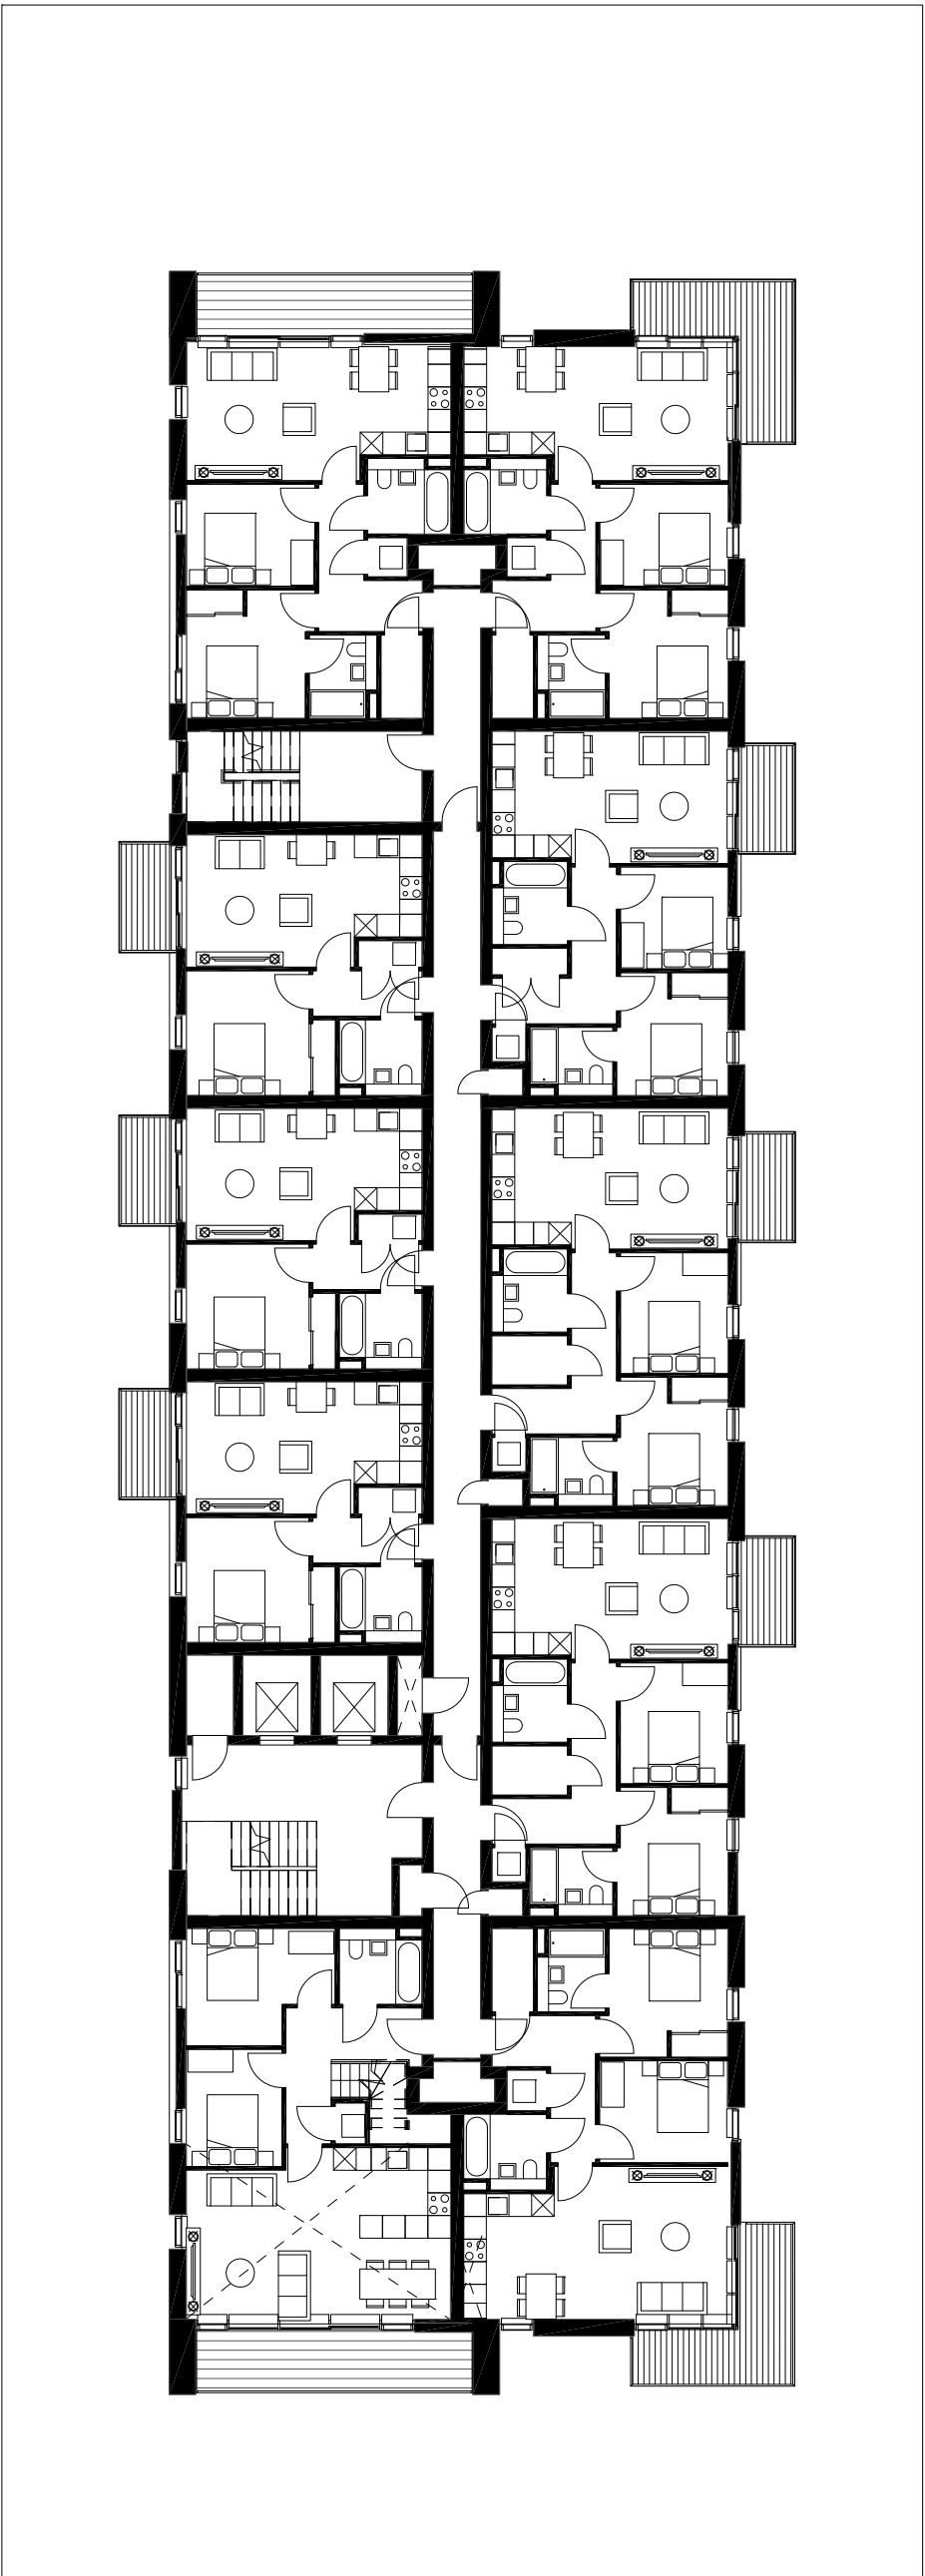


Lower Duplex Floor Plan (8th floor)
1 : 200

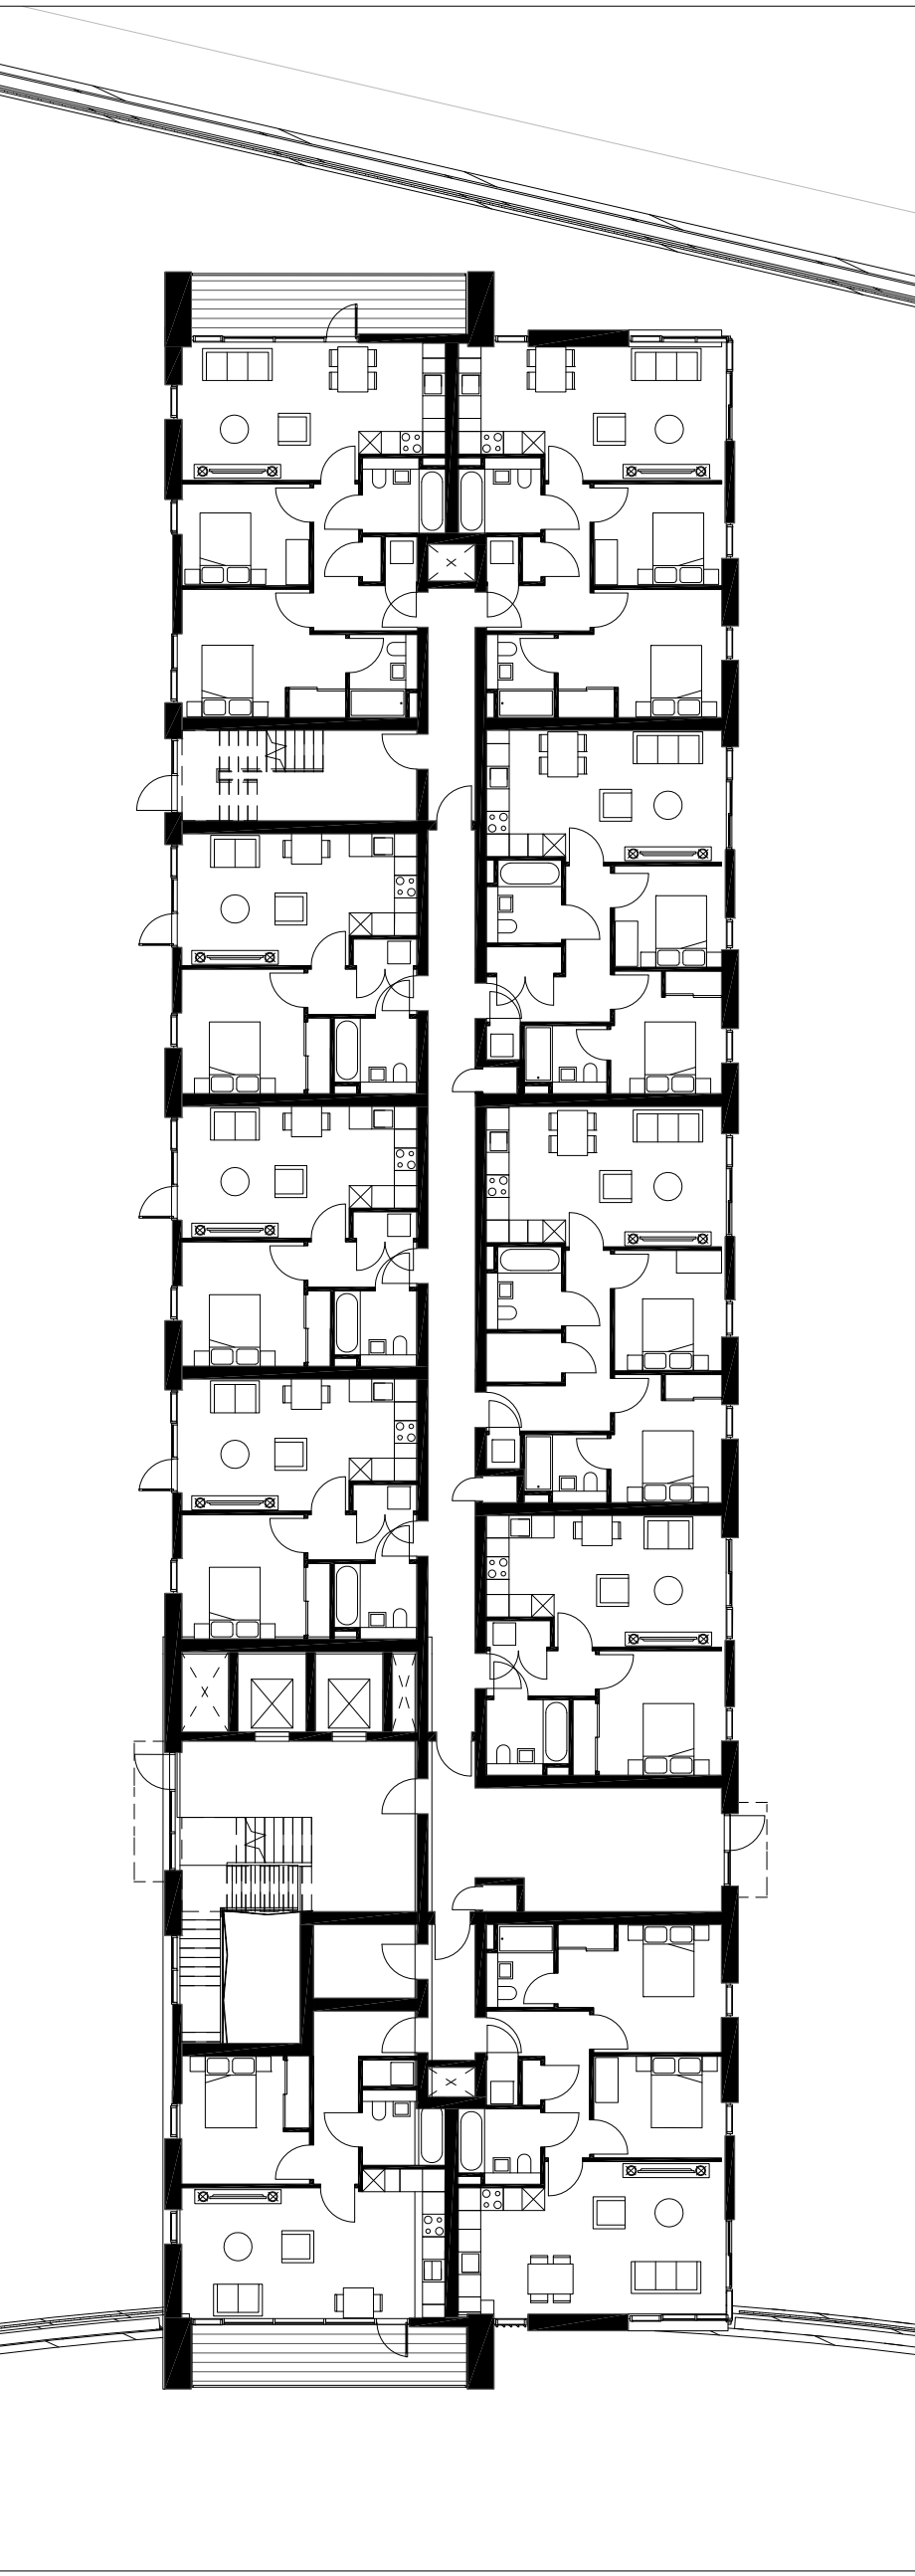

Podium Floor Plan
1 : 200

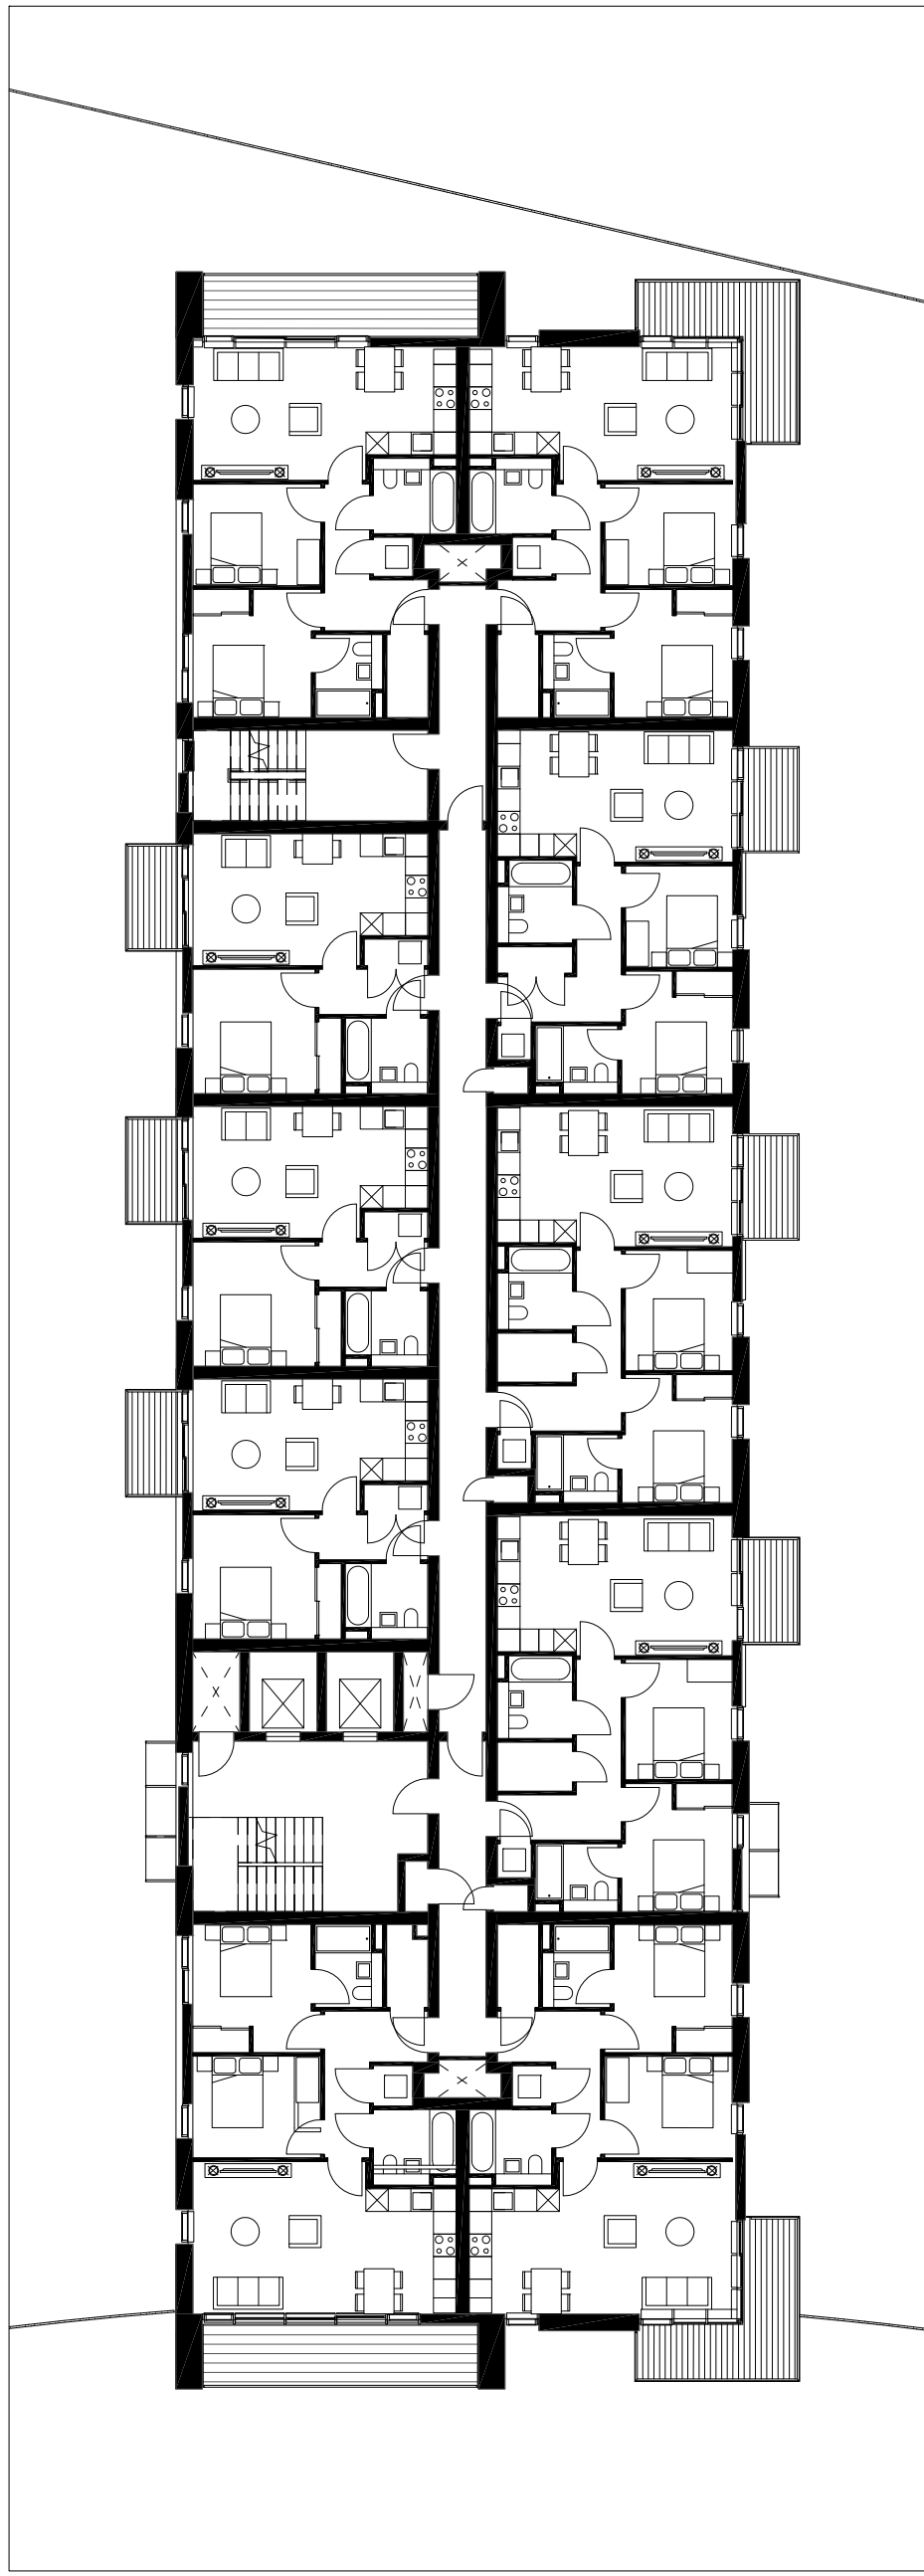

Typical Upper Floor Plan (2nd to 7th floors)
1 : 200

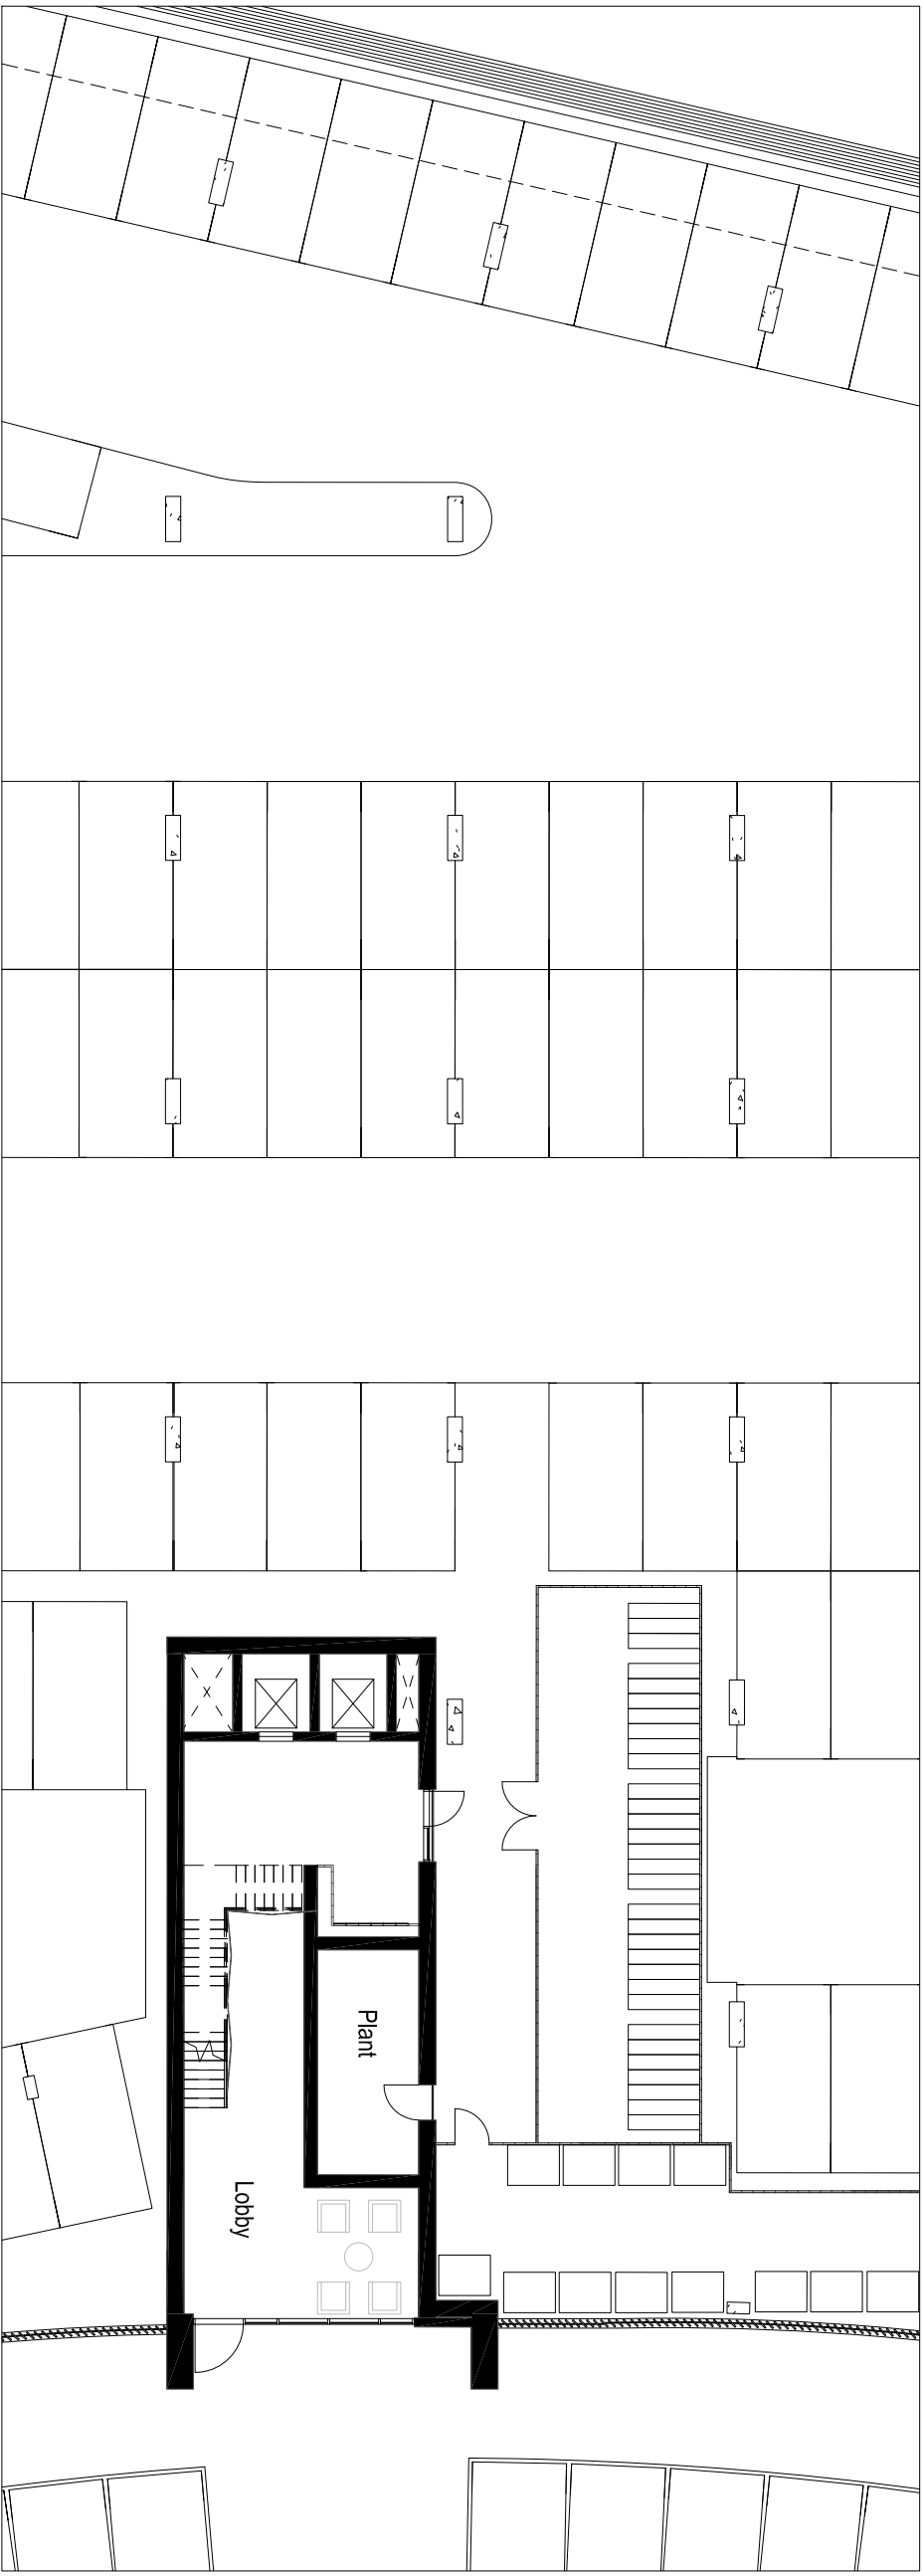

Ground Floor Plan
1 : 200

