

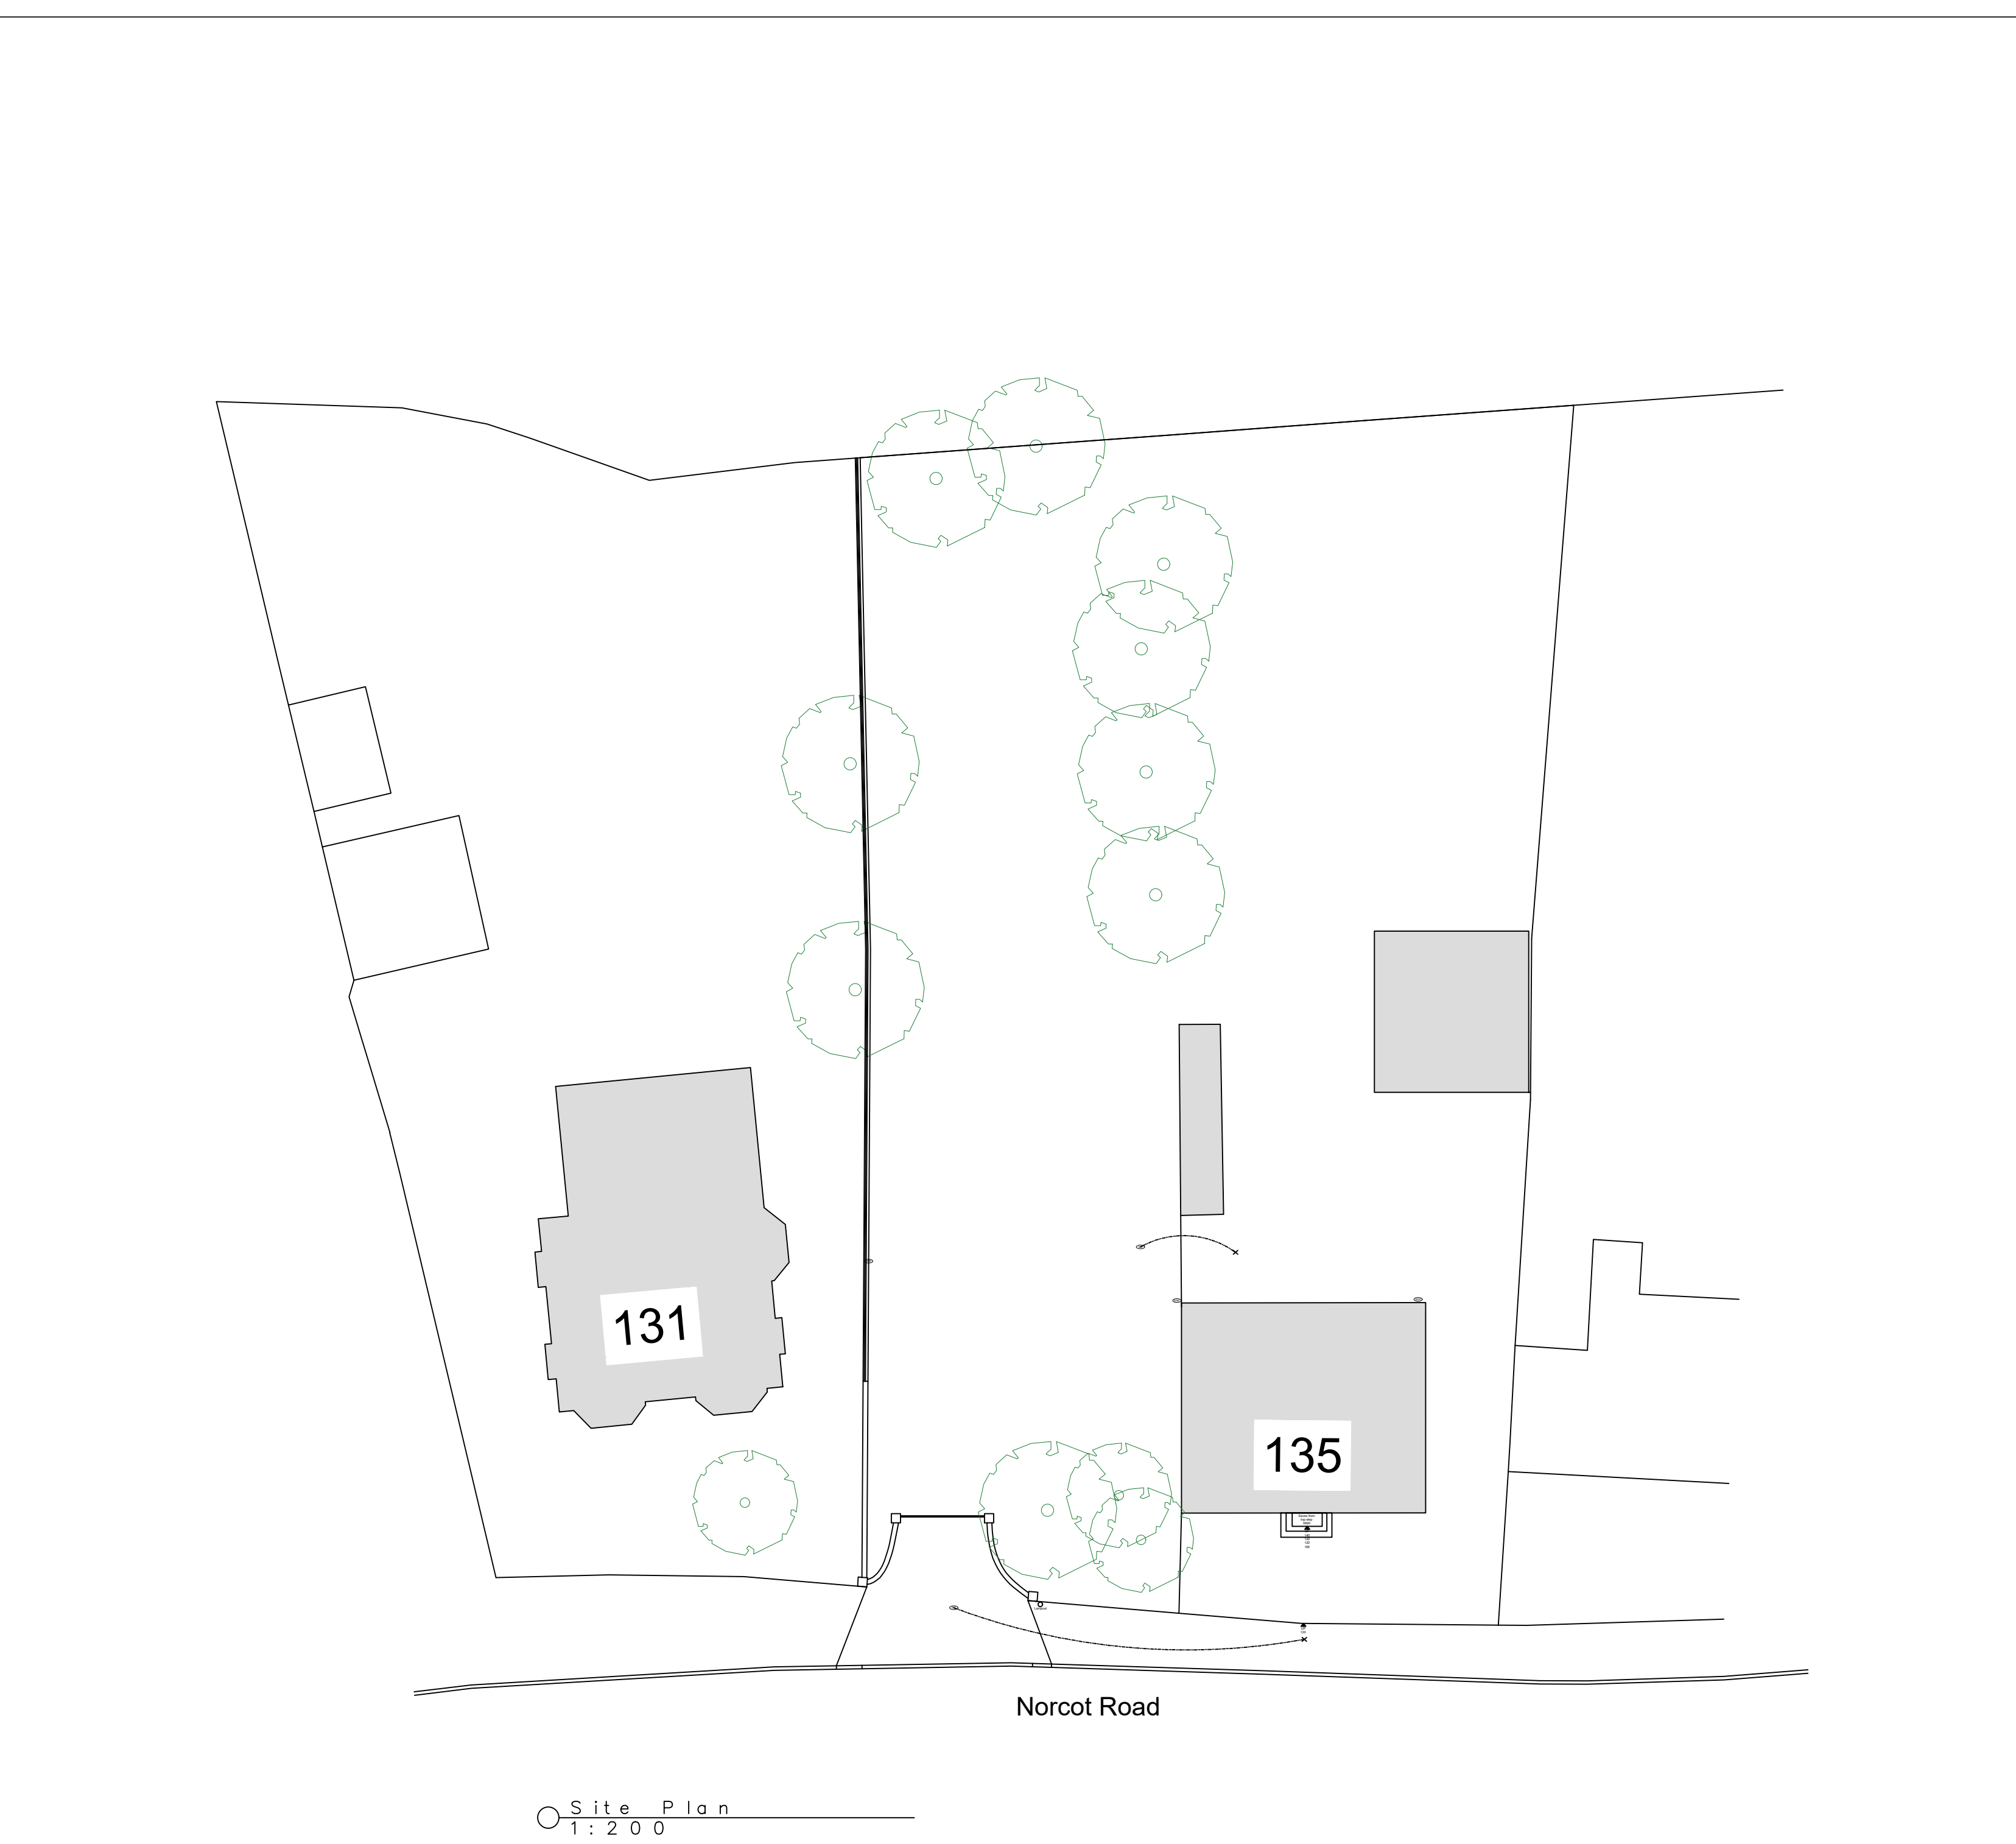


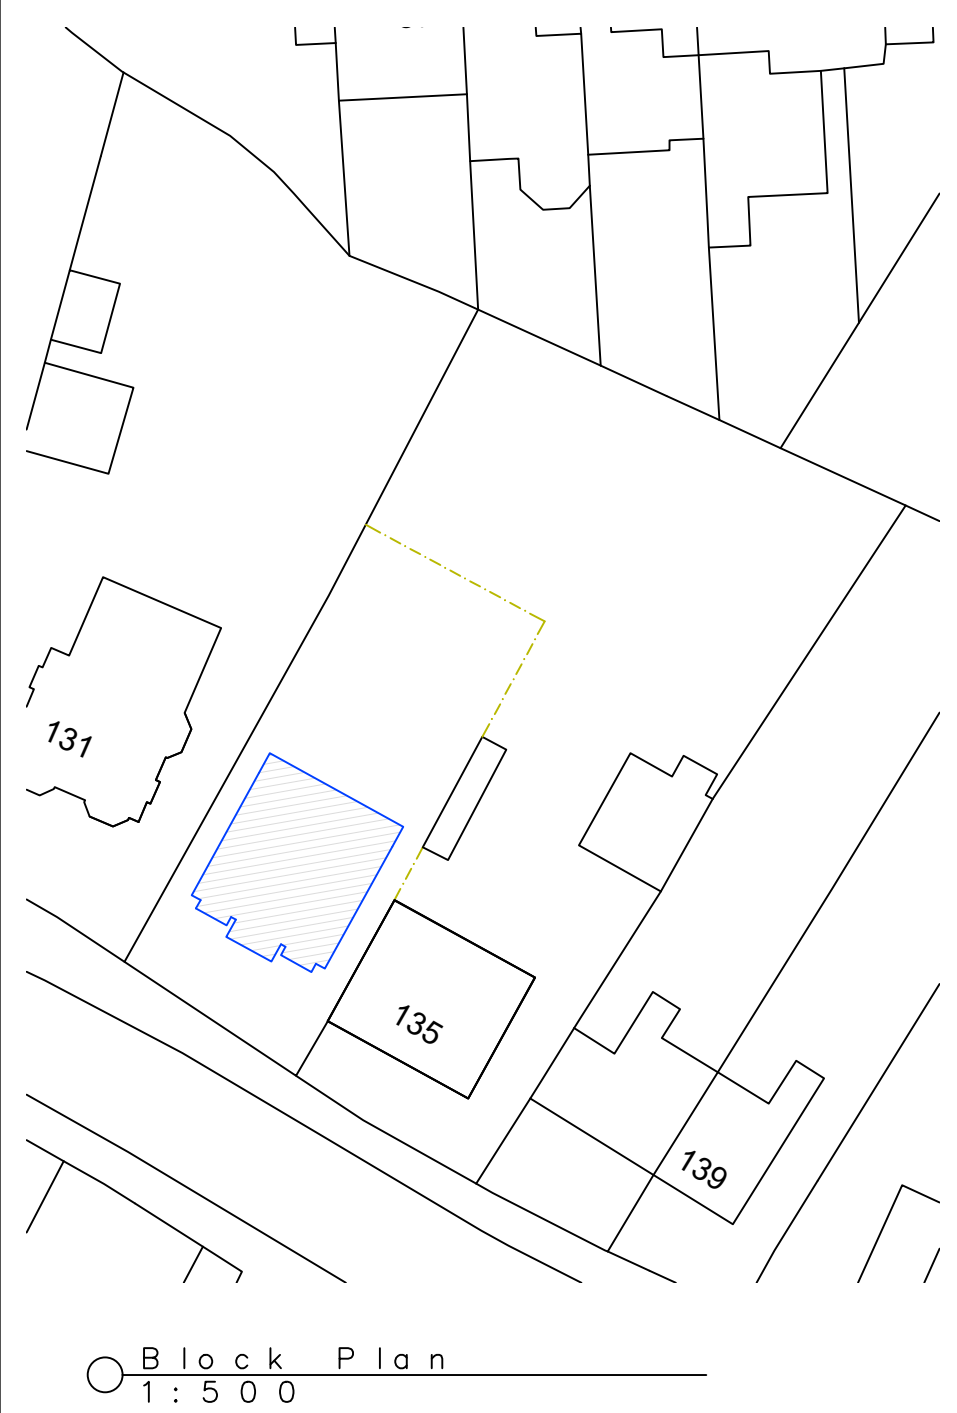

- NOTES GENERAL:
- Work to figured dimensions and relative position only, confirm to designer
 - This drawing is to be read in conjunction with all relevant drawings, detailed specifications where applicable and all associated drawings in this series (if any)
 - Any discrepancy on this drawing is to be reported immediately to Oakman Architecture Ltd for clarification
 - The contractor is responsible for all temporary works and for the stability of the works in progress

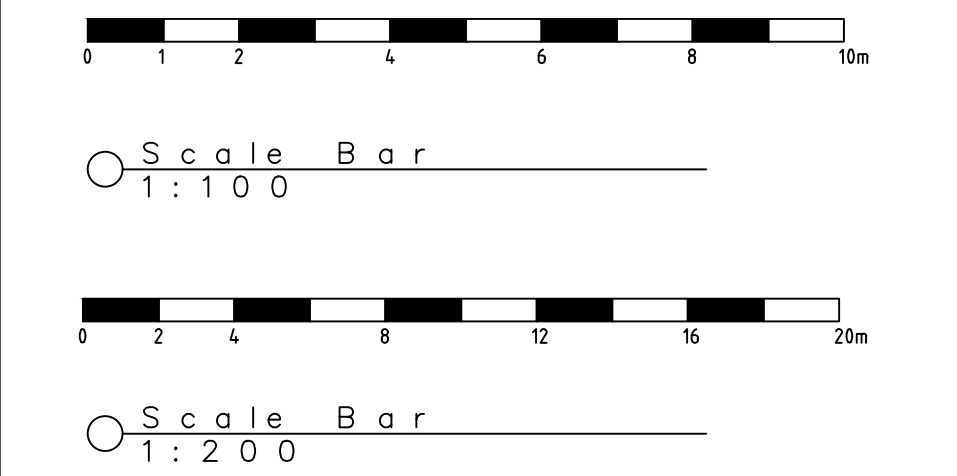

Revision	11.10.20	Drawn	Designer	Checked	Approved
Revision History					
OAKMAN ARCHITECTURE. ARCHITECTURE CONSULTANCY PROJECT MANAGEMENT SURVEYING CDM Address: GU 2.07 Grand Union Studios 332 Ladbroke Grove London W10 5AS Tel : 0208 749 6004 Mob : 07787 197752 E mail : info@oakmanitd.com					
Project Address: 133-135 Norcot Road Tilehurst READING RG30 6BS			Client: David Dean		
EXISTING					
Drawing Title: SITE PLAN					
Drawing Number: 2025-PL-001			Scales: 1:50 @ A1		Rev. No. —