


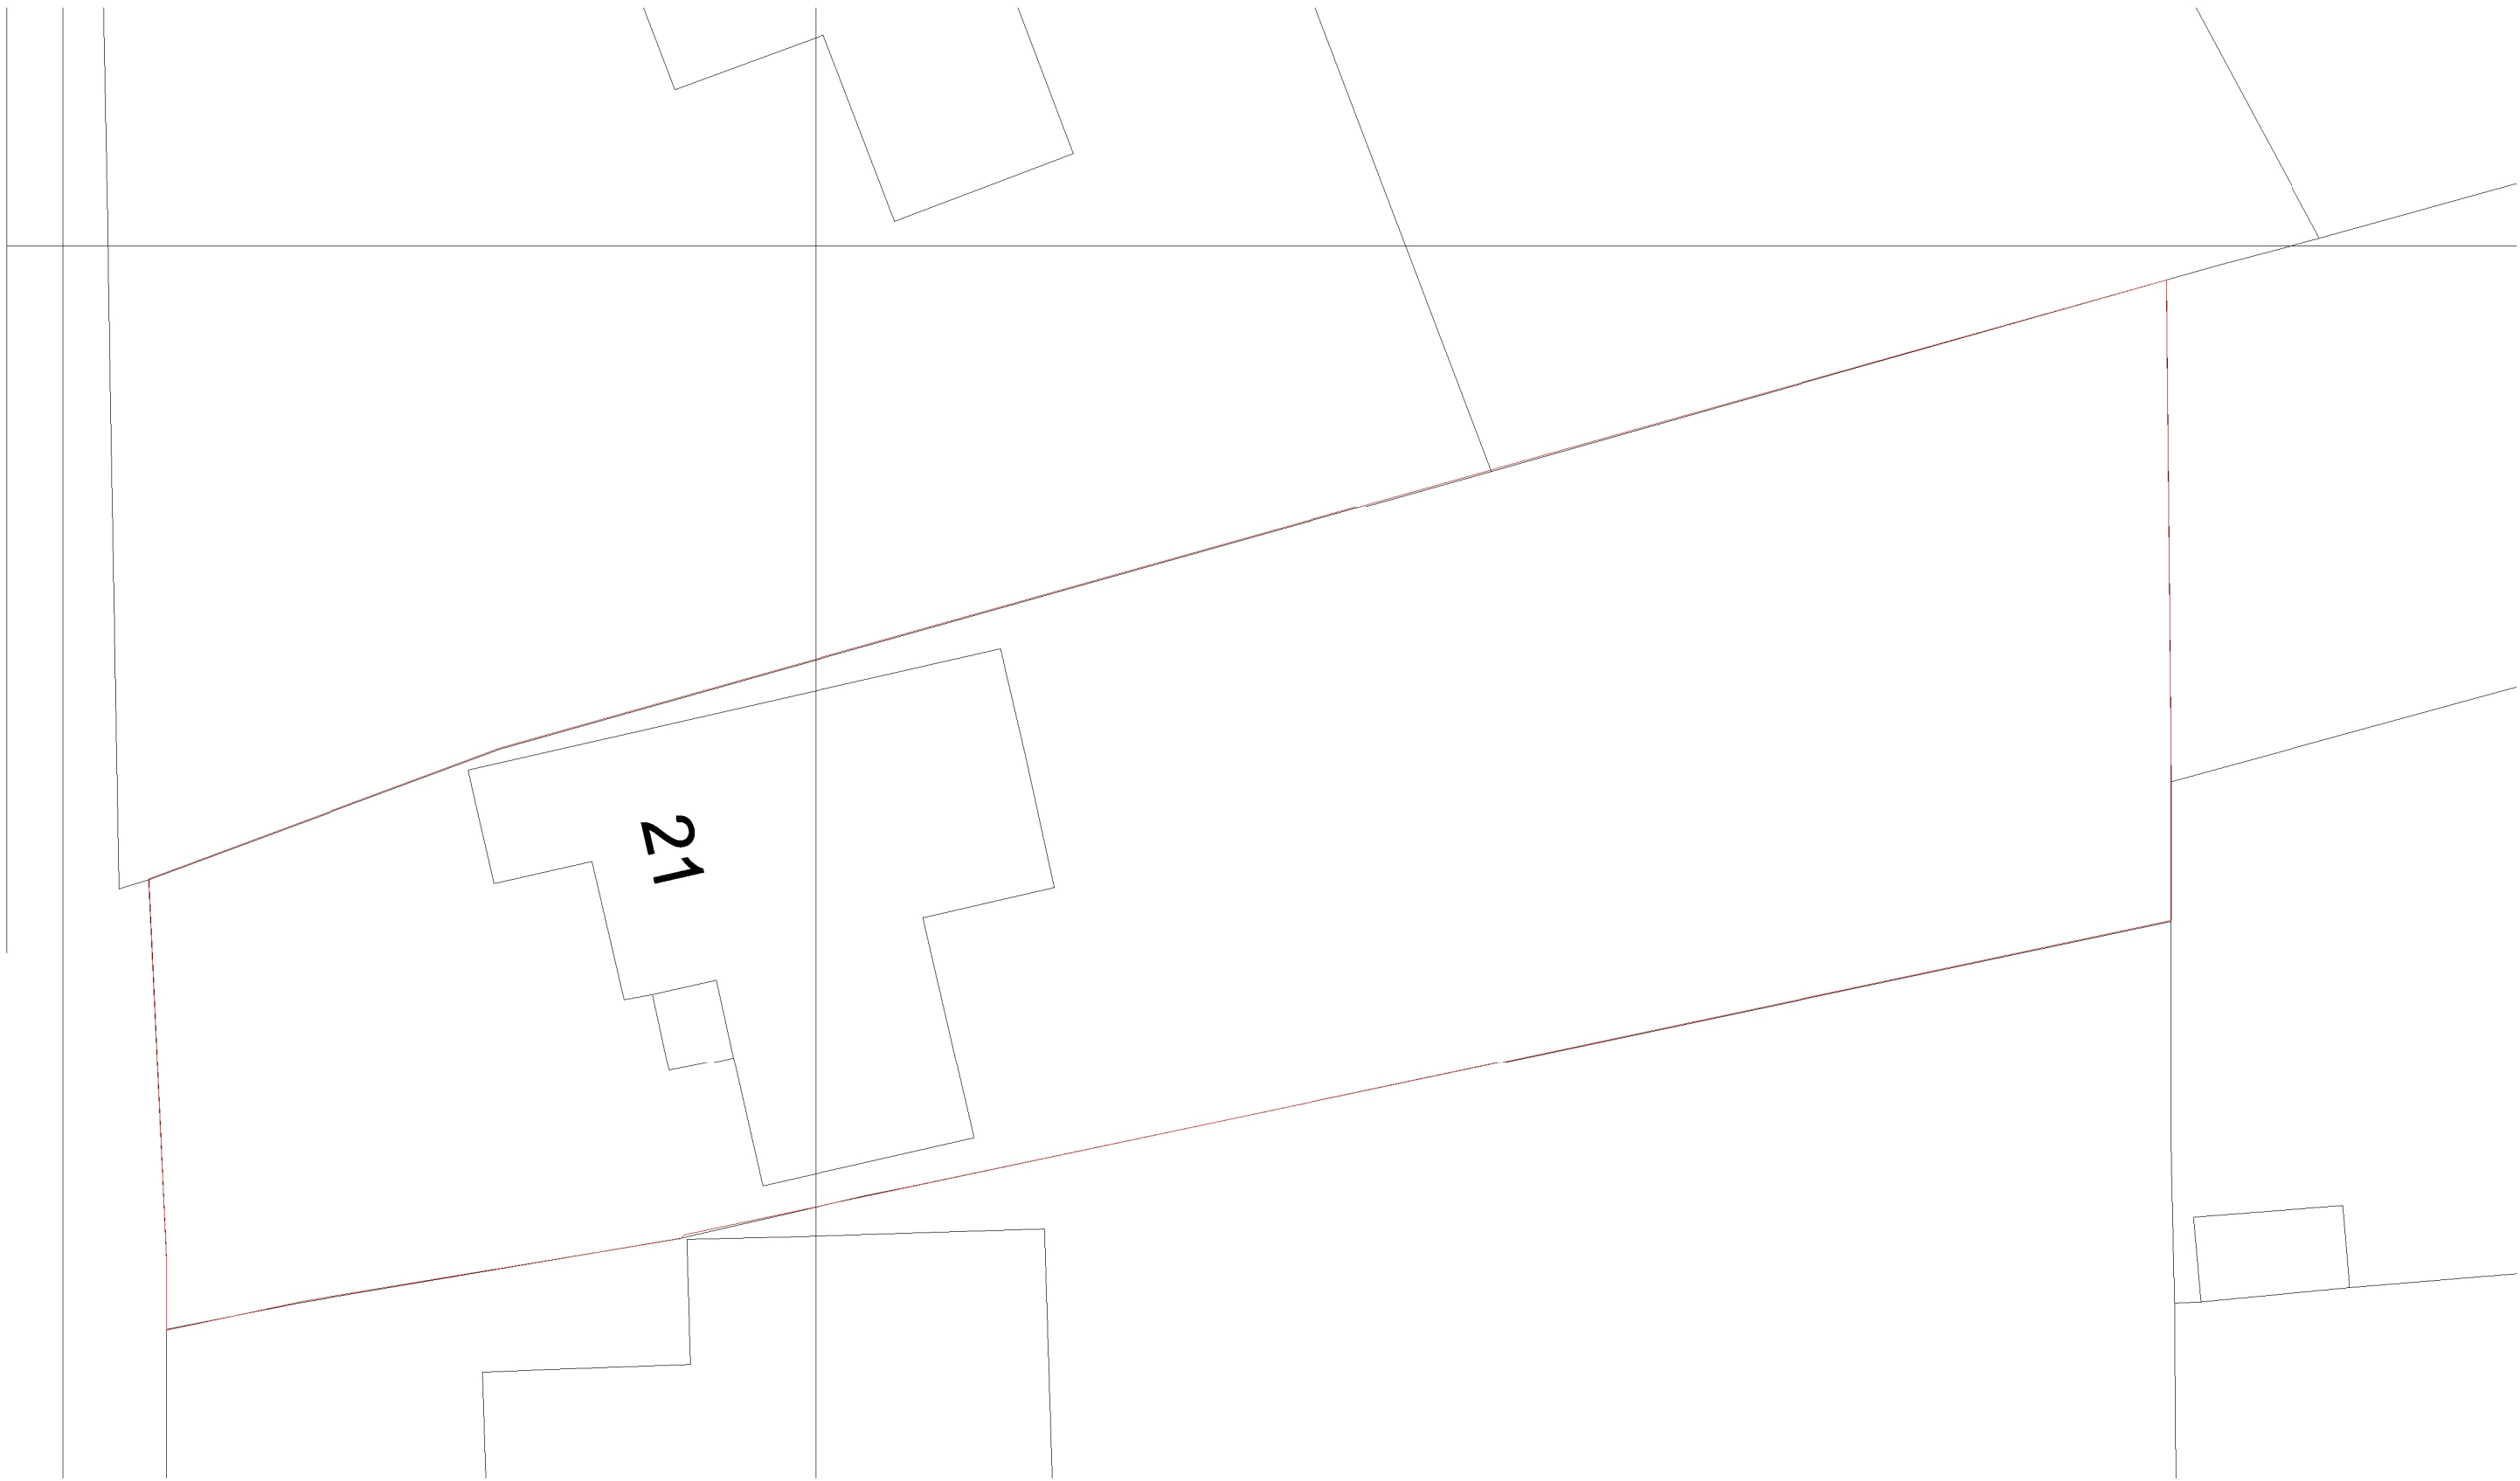

OS Map
1 : 200

Zoe Lewis Architects Ltd

15 Maidas Way, Aldermaston, RG7 4HZ
www.zlal.co.uk / 01183 272350
info@zlal.co.uk

PROJECT	
278	
21 Chazey Road	
TITLE	
Existing Site Plan	
CLIENT	
Mr Warren	
DRAWN BY	CHECKED BY
MLS	ZES
SCALE	ISSUE DATE
1 : 200	02/03/2020
DRAWING NUMBER	REV
278-A2-00	
© Zoe Lewis Architects LTD 2017	