



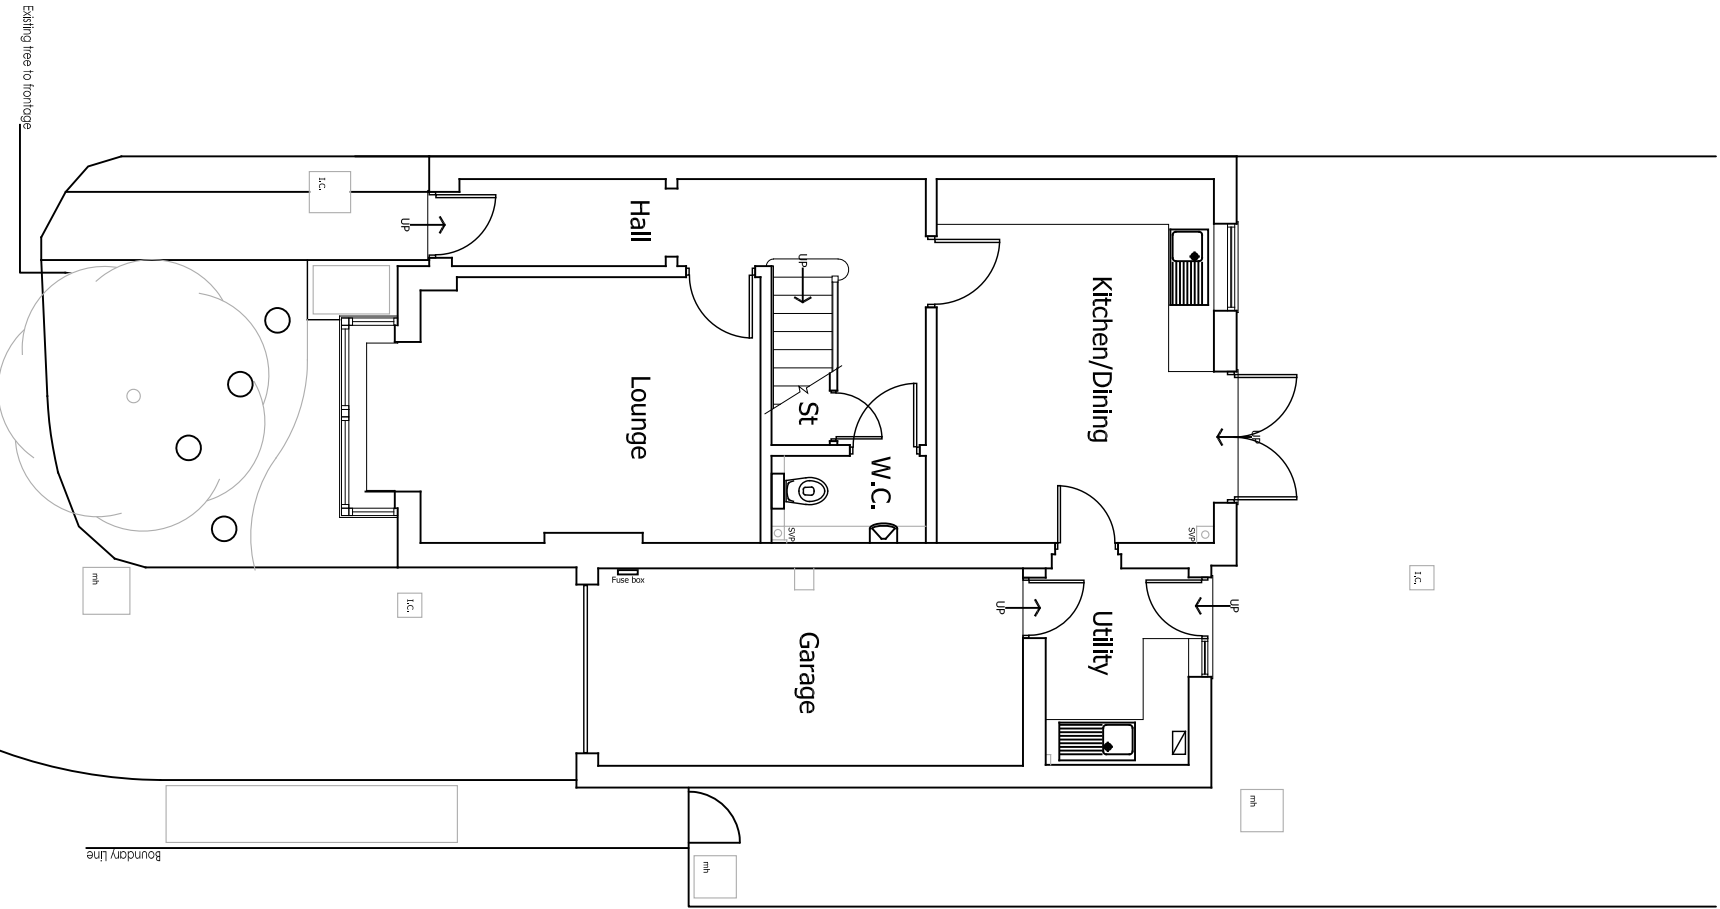

1 Ground Floor

Existing

SCALE 1:100

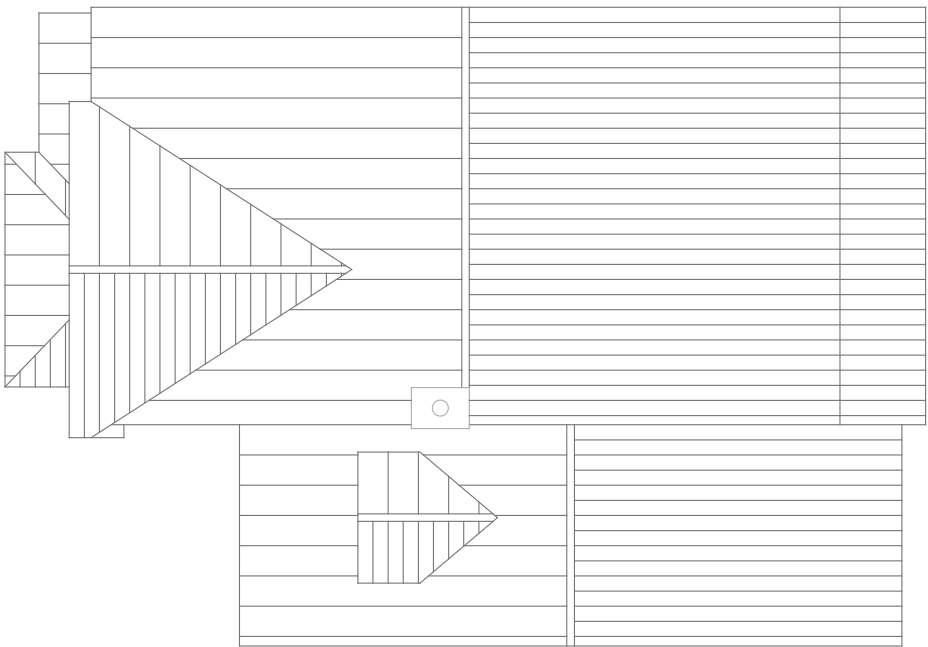


2 Roof Plan

Existing

SCALE 1:100

This drawing has been prepared without the benefit of a measured building survey or topographic information.

Drawing based on OS data information received 27.09.19 © Crown Copyright 2019 Licence No. 100031961

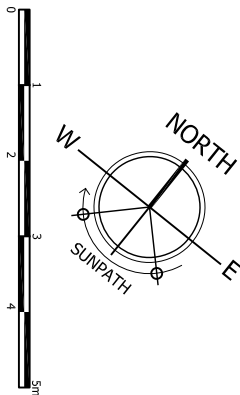

PLANNING

Project
8 Pilgrims Way, Emmer Green,
Reading RG4 8RW
Drawing Title
Existing G.F. & Roof Plan

Date	27.03.20	Scale	As Noted@A3	Drawn by	SJ
Project No	104	Drawing No	005	Revision	-