


EXISTING SECOND FLOOR PLAN

PROJECT:
32 HEMDEAN ROAD
CAVERSHAM
READING
RG4 7SU

DRAWING TITLE
EXISTING
SECOND FLOOR PLAN

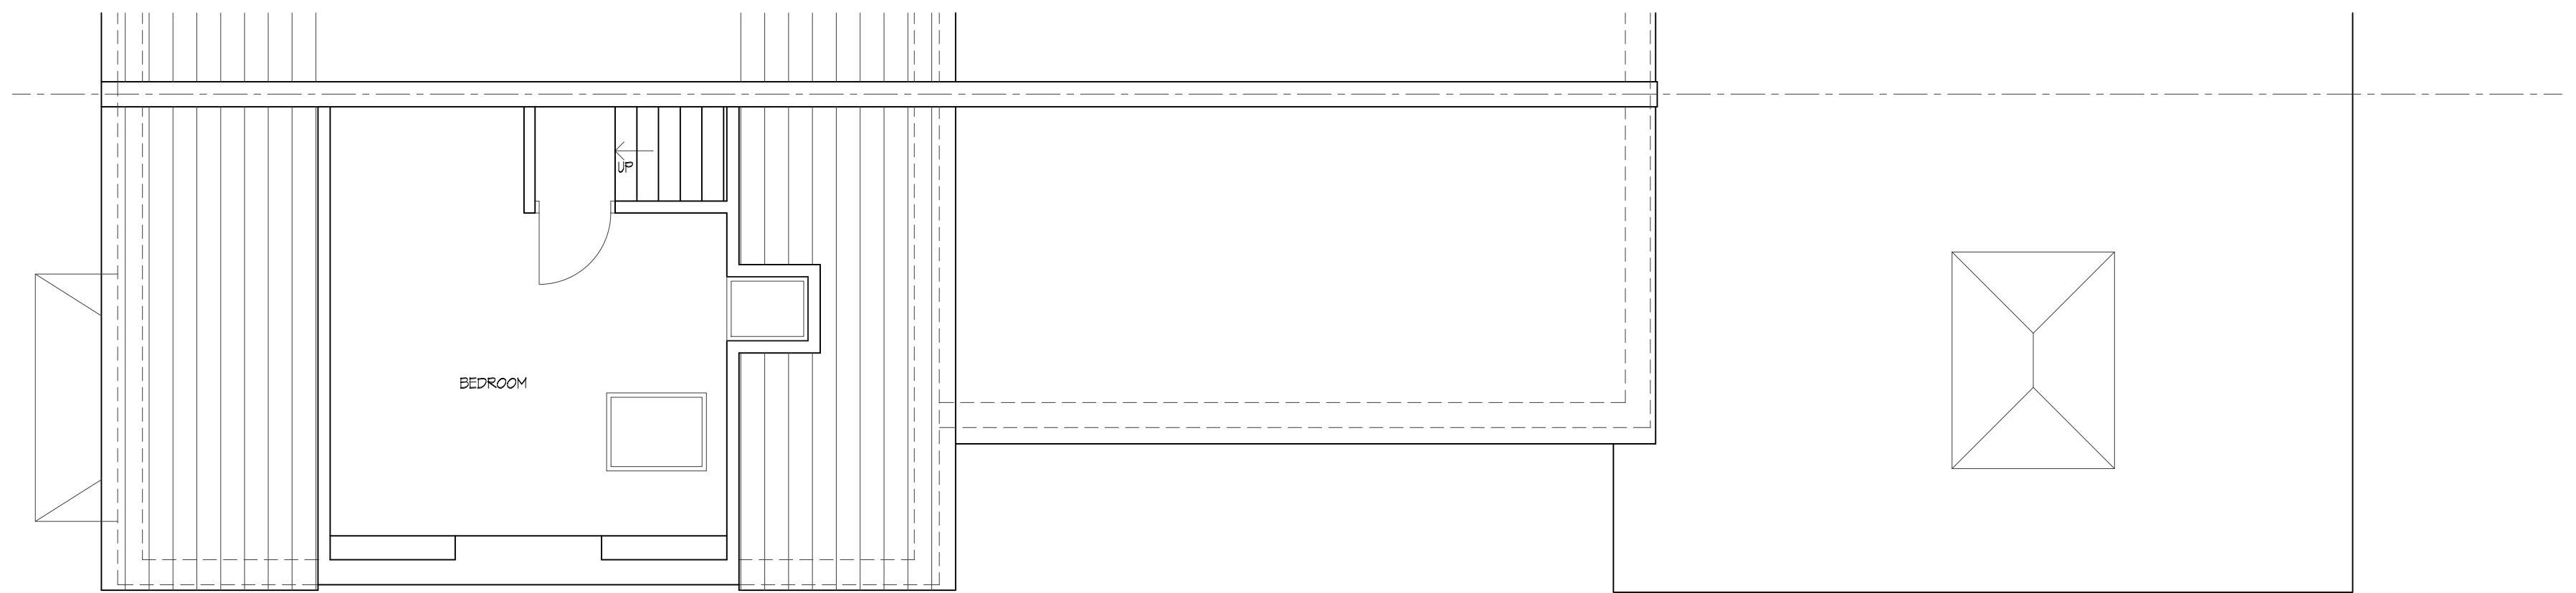

CREATIVE DESIGN &
STRUCTURE

NEWTOWN HOUSE NEWTOWN ROAD
HENLEY-ON-THAMES RG9 1HG
Tel 01491 411922

DRAWN: DD
SCALE: 1:50@A2
DATE: MAR 2020

DRAWING NO.
04|20-03

REV.