


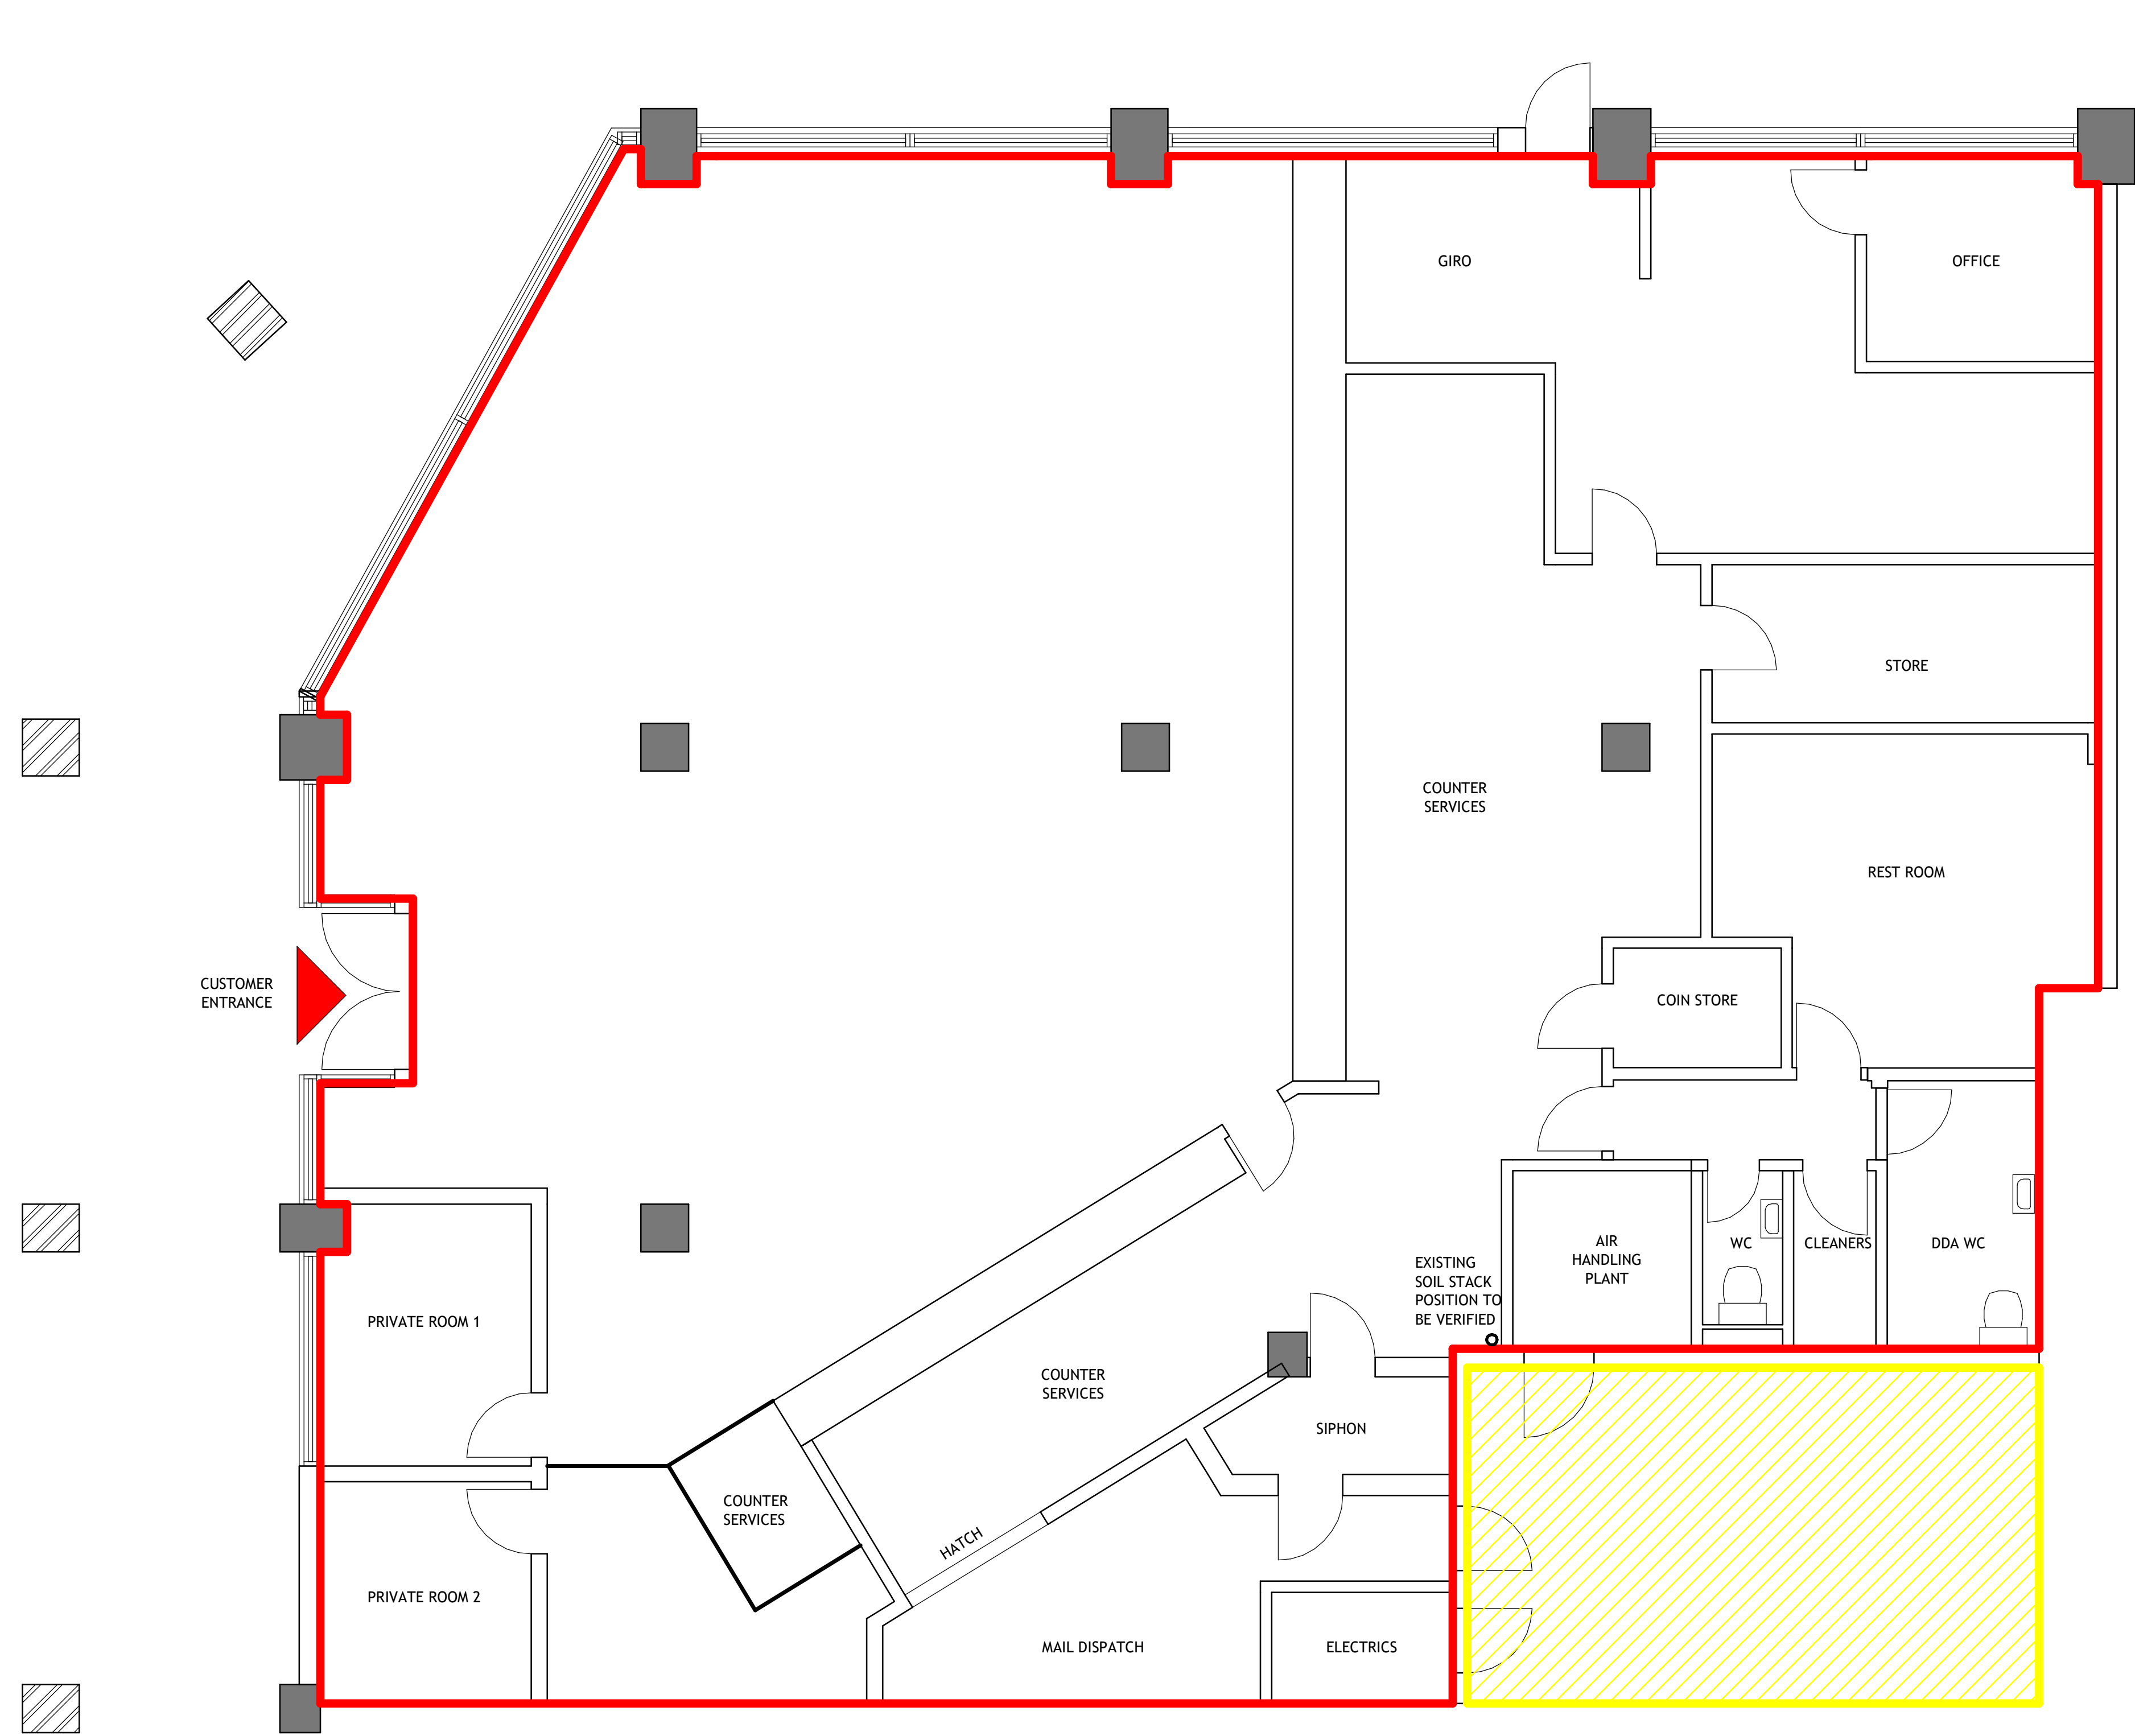

DWP Demise

DWP External Demise - rights of access

1

EXISTING GROUND FLOOR PLAN

1 : 50

P1 Planning Issue		02.07.20
Revision	Amendment	Date
TW	AK	MB
Drawn By	Reviewed By	Approved By
61082B	07/03/20	1 : 50 @ A1
MCB Number	Date Created	Scale @ A1

McBains

McBains Ltd
5th Fl, 26 Finsbury Square London EC2A 1DS
+44 (0)20 7786 7900 mcbains.co.uk

Client
Sodexo / DWP

Project
DWP Reading MAC
READING, UK

Drawing Title
EXISTING GROUND FLOOR PLAN

ARCHITECTURE

Drawing / Document Reference										Status
DWP15 -	MCB -	XX -	00 -	DR -	A -	-	0110	D5 -	P1	
Project Idn	Originator	Zone	Level	Type	Discipline	Number	Suitability	Revision		

BIM Transmittal Disclaimer
McBains Ltd makes no express or implied warranties with respect to the character, function, or capabilities of the data (inclusive of 3rd party data incorporated within), or the suitability of the data for any particular purpose beyond those originally intended by McBains Ltd. Please refer to our standard terms and conditions for further details.

