



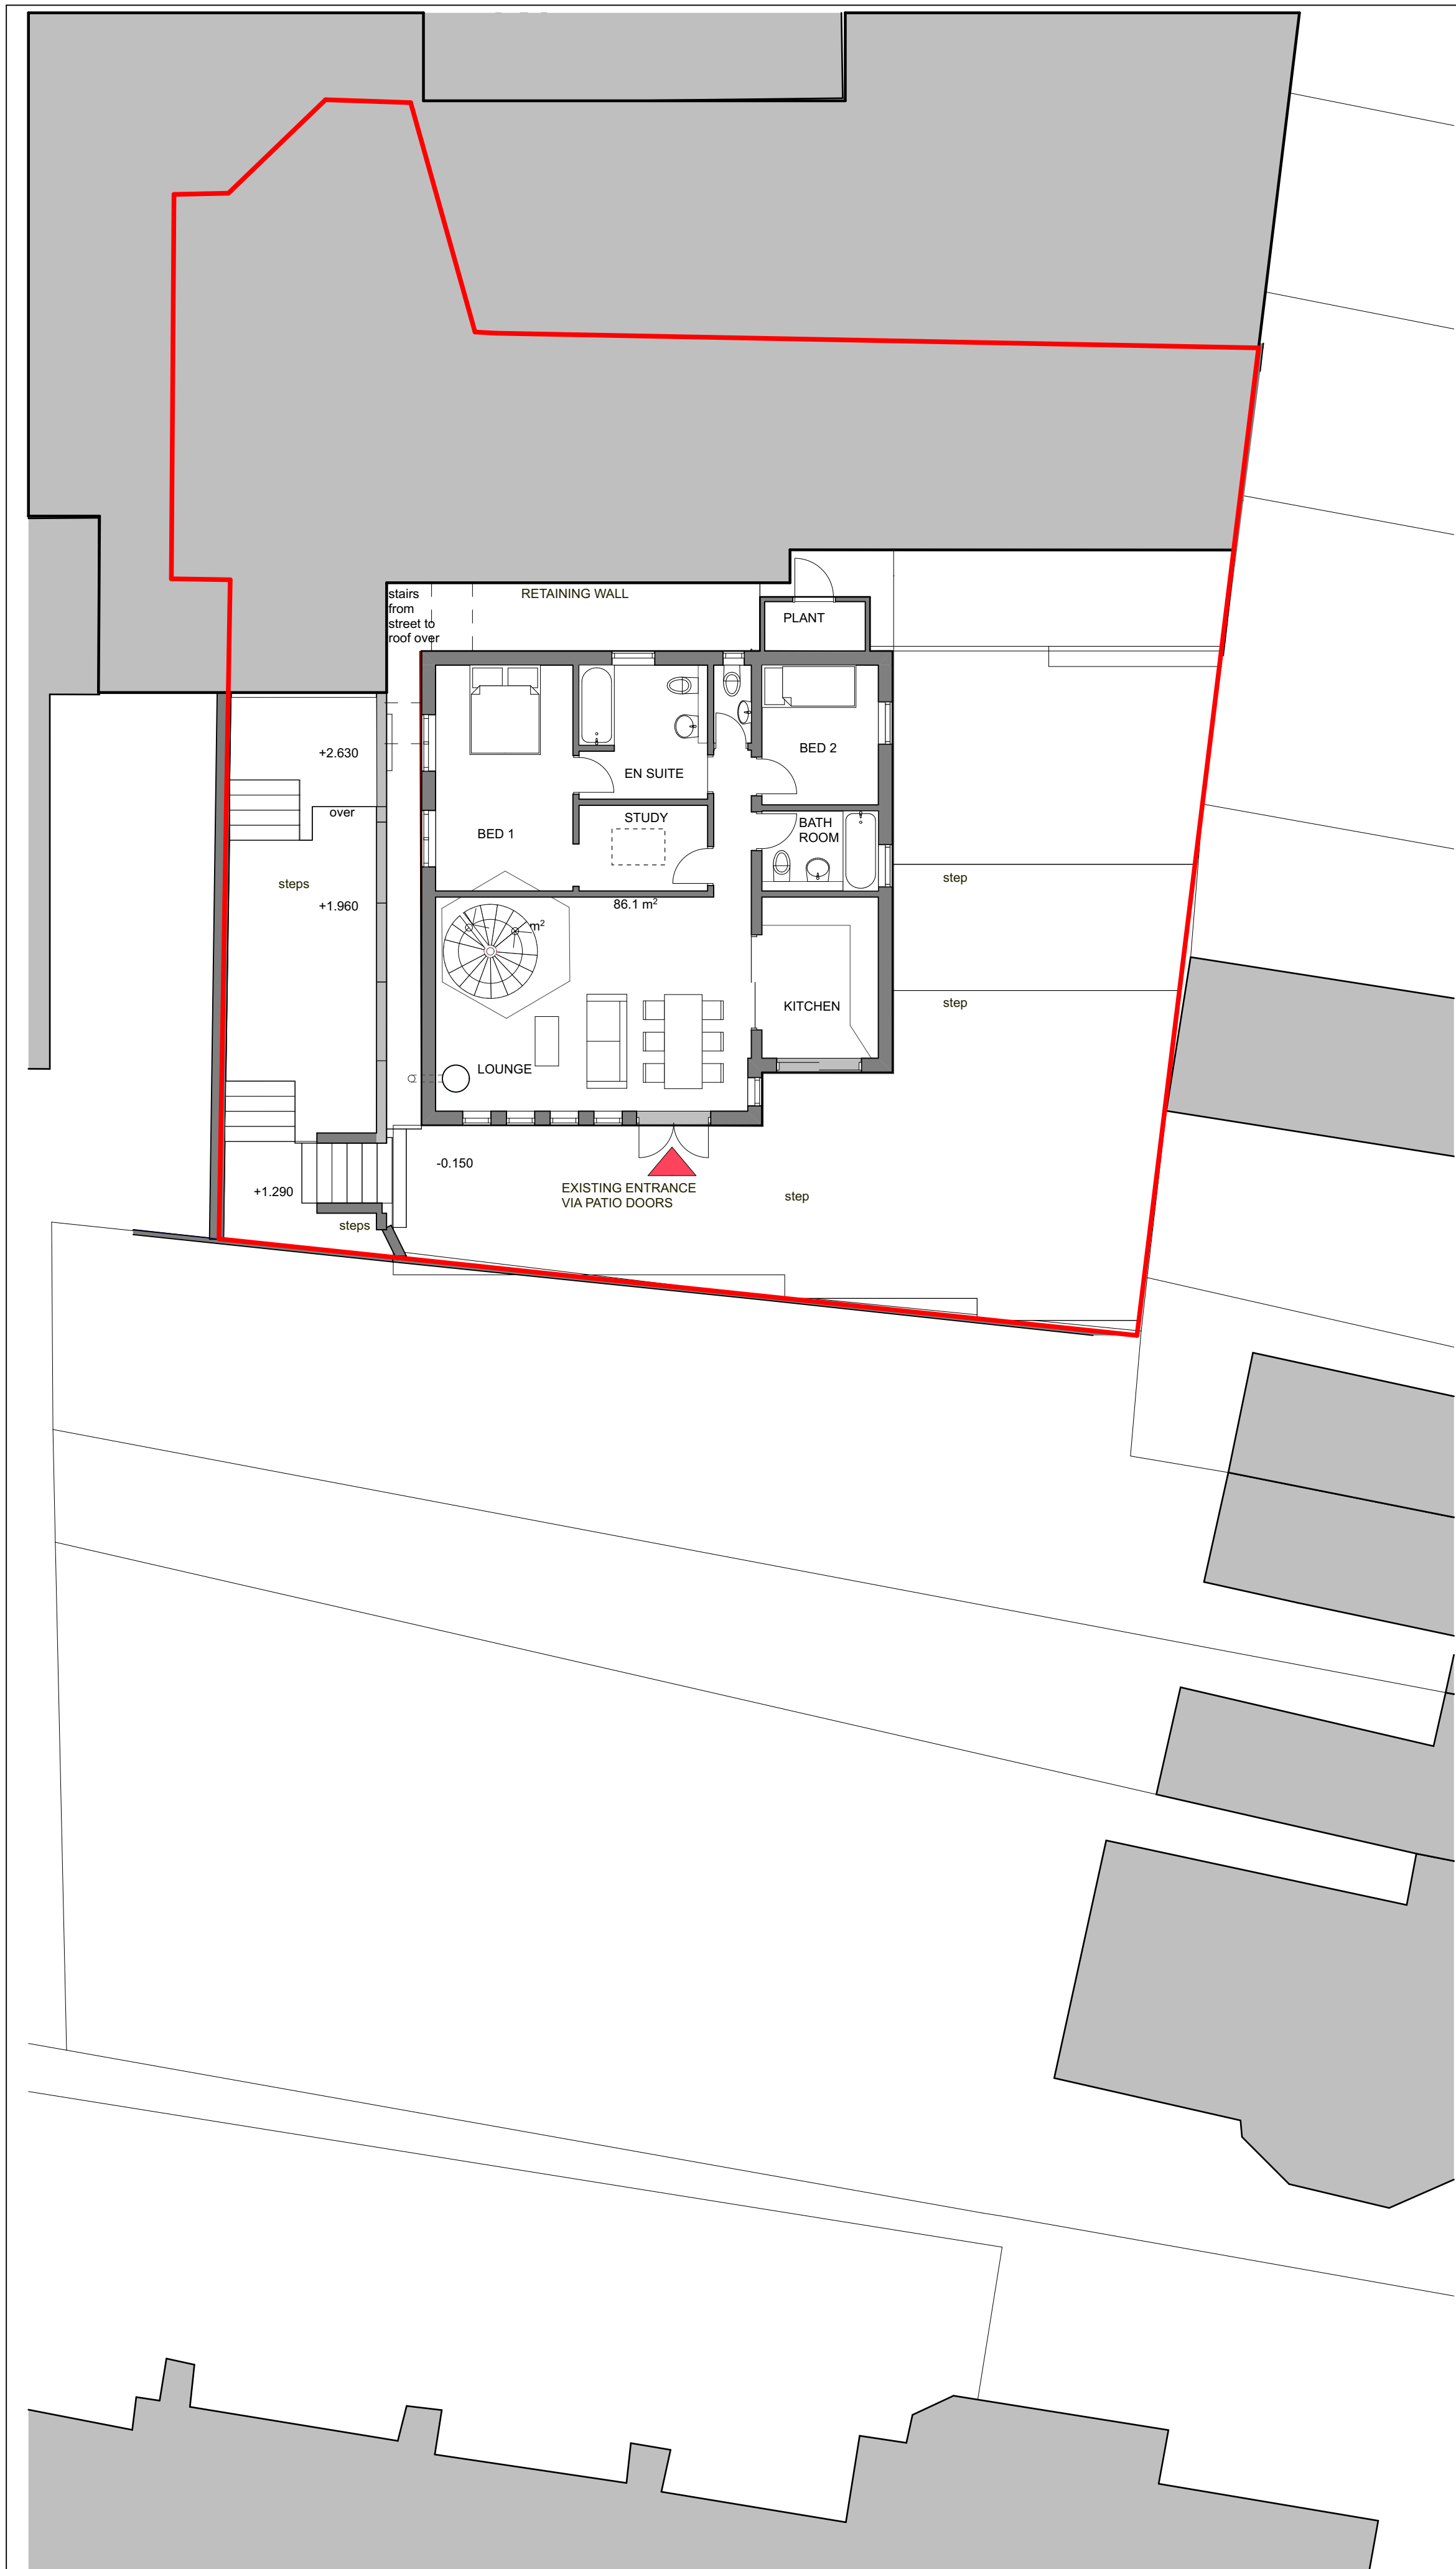

LOWER GROUND FLOOR PLAN

1:100

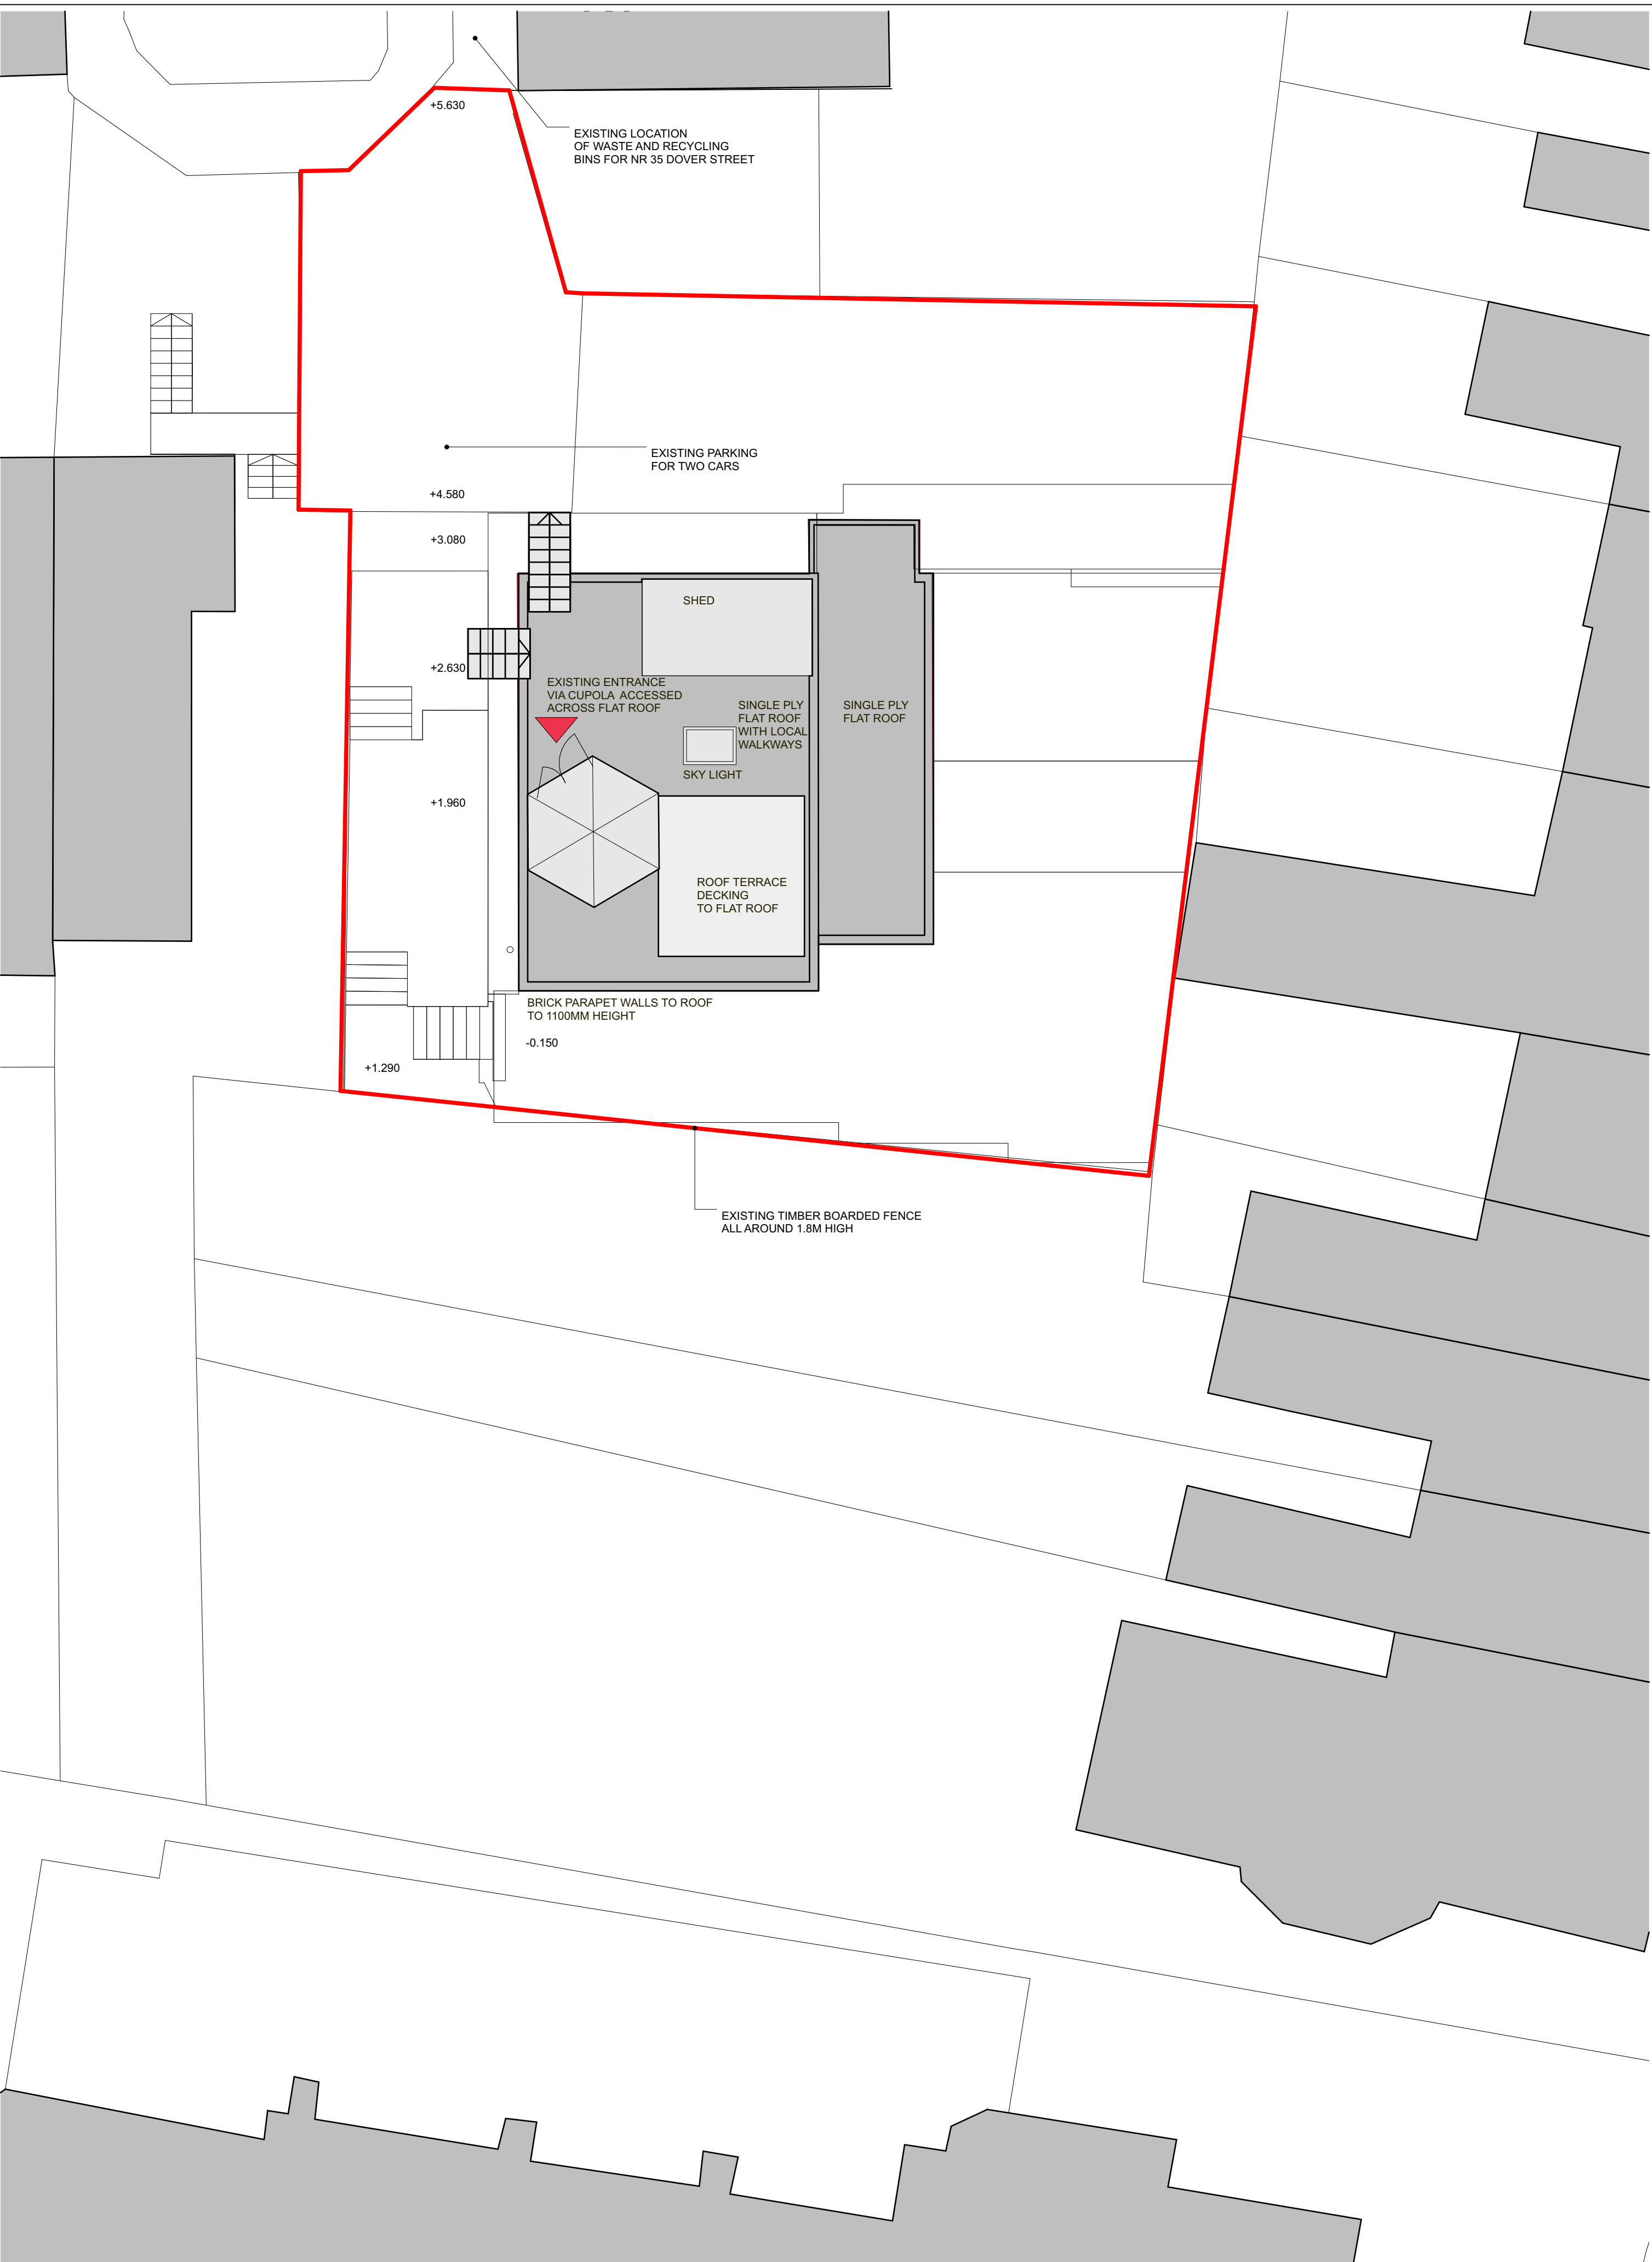

ROOF PLAN - BLOCK PLAN

1:100

NOTES ORIGINAL A1


NOT FOR CONSTRUCTION

THIS A PLANNING APPLICATION DRAWING ONLY AND IT IS SUBJECT TO PLANNING, BUILDING CONTROL, DETAILED DESIGN, ETC.

AREAS SHOWN ARE APPROXIMATE AND SUBJECT TO DETAILED DESIGN.

SITE AND EXISTING BUILDINGS ARE BASED ON SURVEY BY CLIENT, OS, AND ARCHITECTURAL DRAWINGS FROM 1980.

©COPYRIGHT HIVES ARCHITECTS

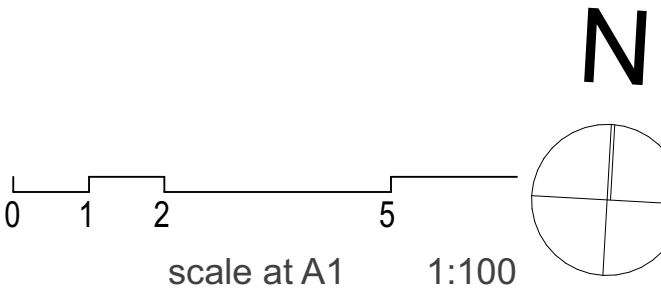

P6: 2204 '20 ISSUE FOR PLANNING
Revision History P-Preliminary C-Construction R-Record
Client

MR CHRIS BELL

Job title
35 DOVER STREET

Drawing title
EXISTING GA PLANS

Scale @ Drawing Size
1:100@ A1

Drawn
LC

Checked
HW

Status
PLANNING

HIVES ARCHITECTS
SINCE 1934
Hives Architects LLP
29 Castle Street
Reading RG1 7SB
0118 9587331 0118 9509854
admin@hivesarchitects.co.uk

Project
2661 013 P6

Drawing

Revision