
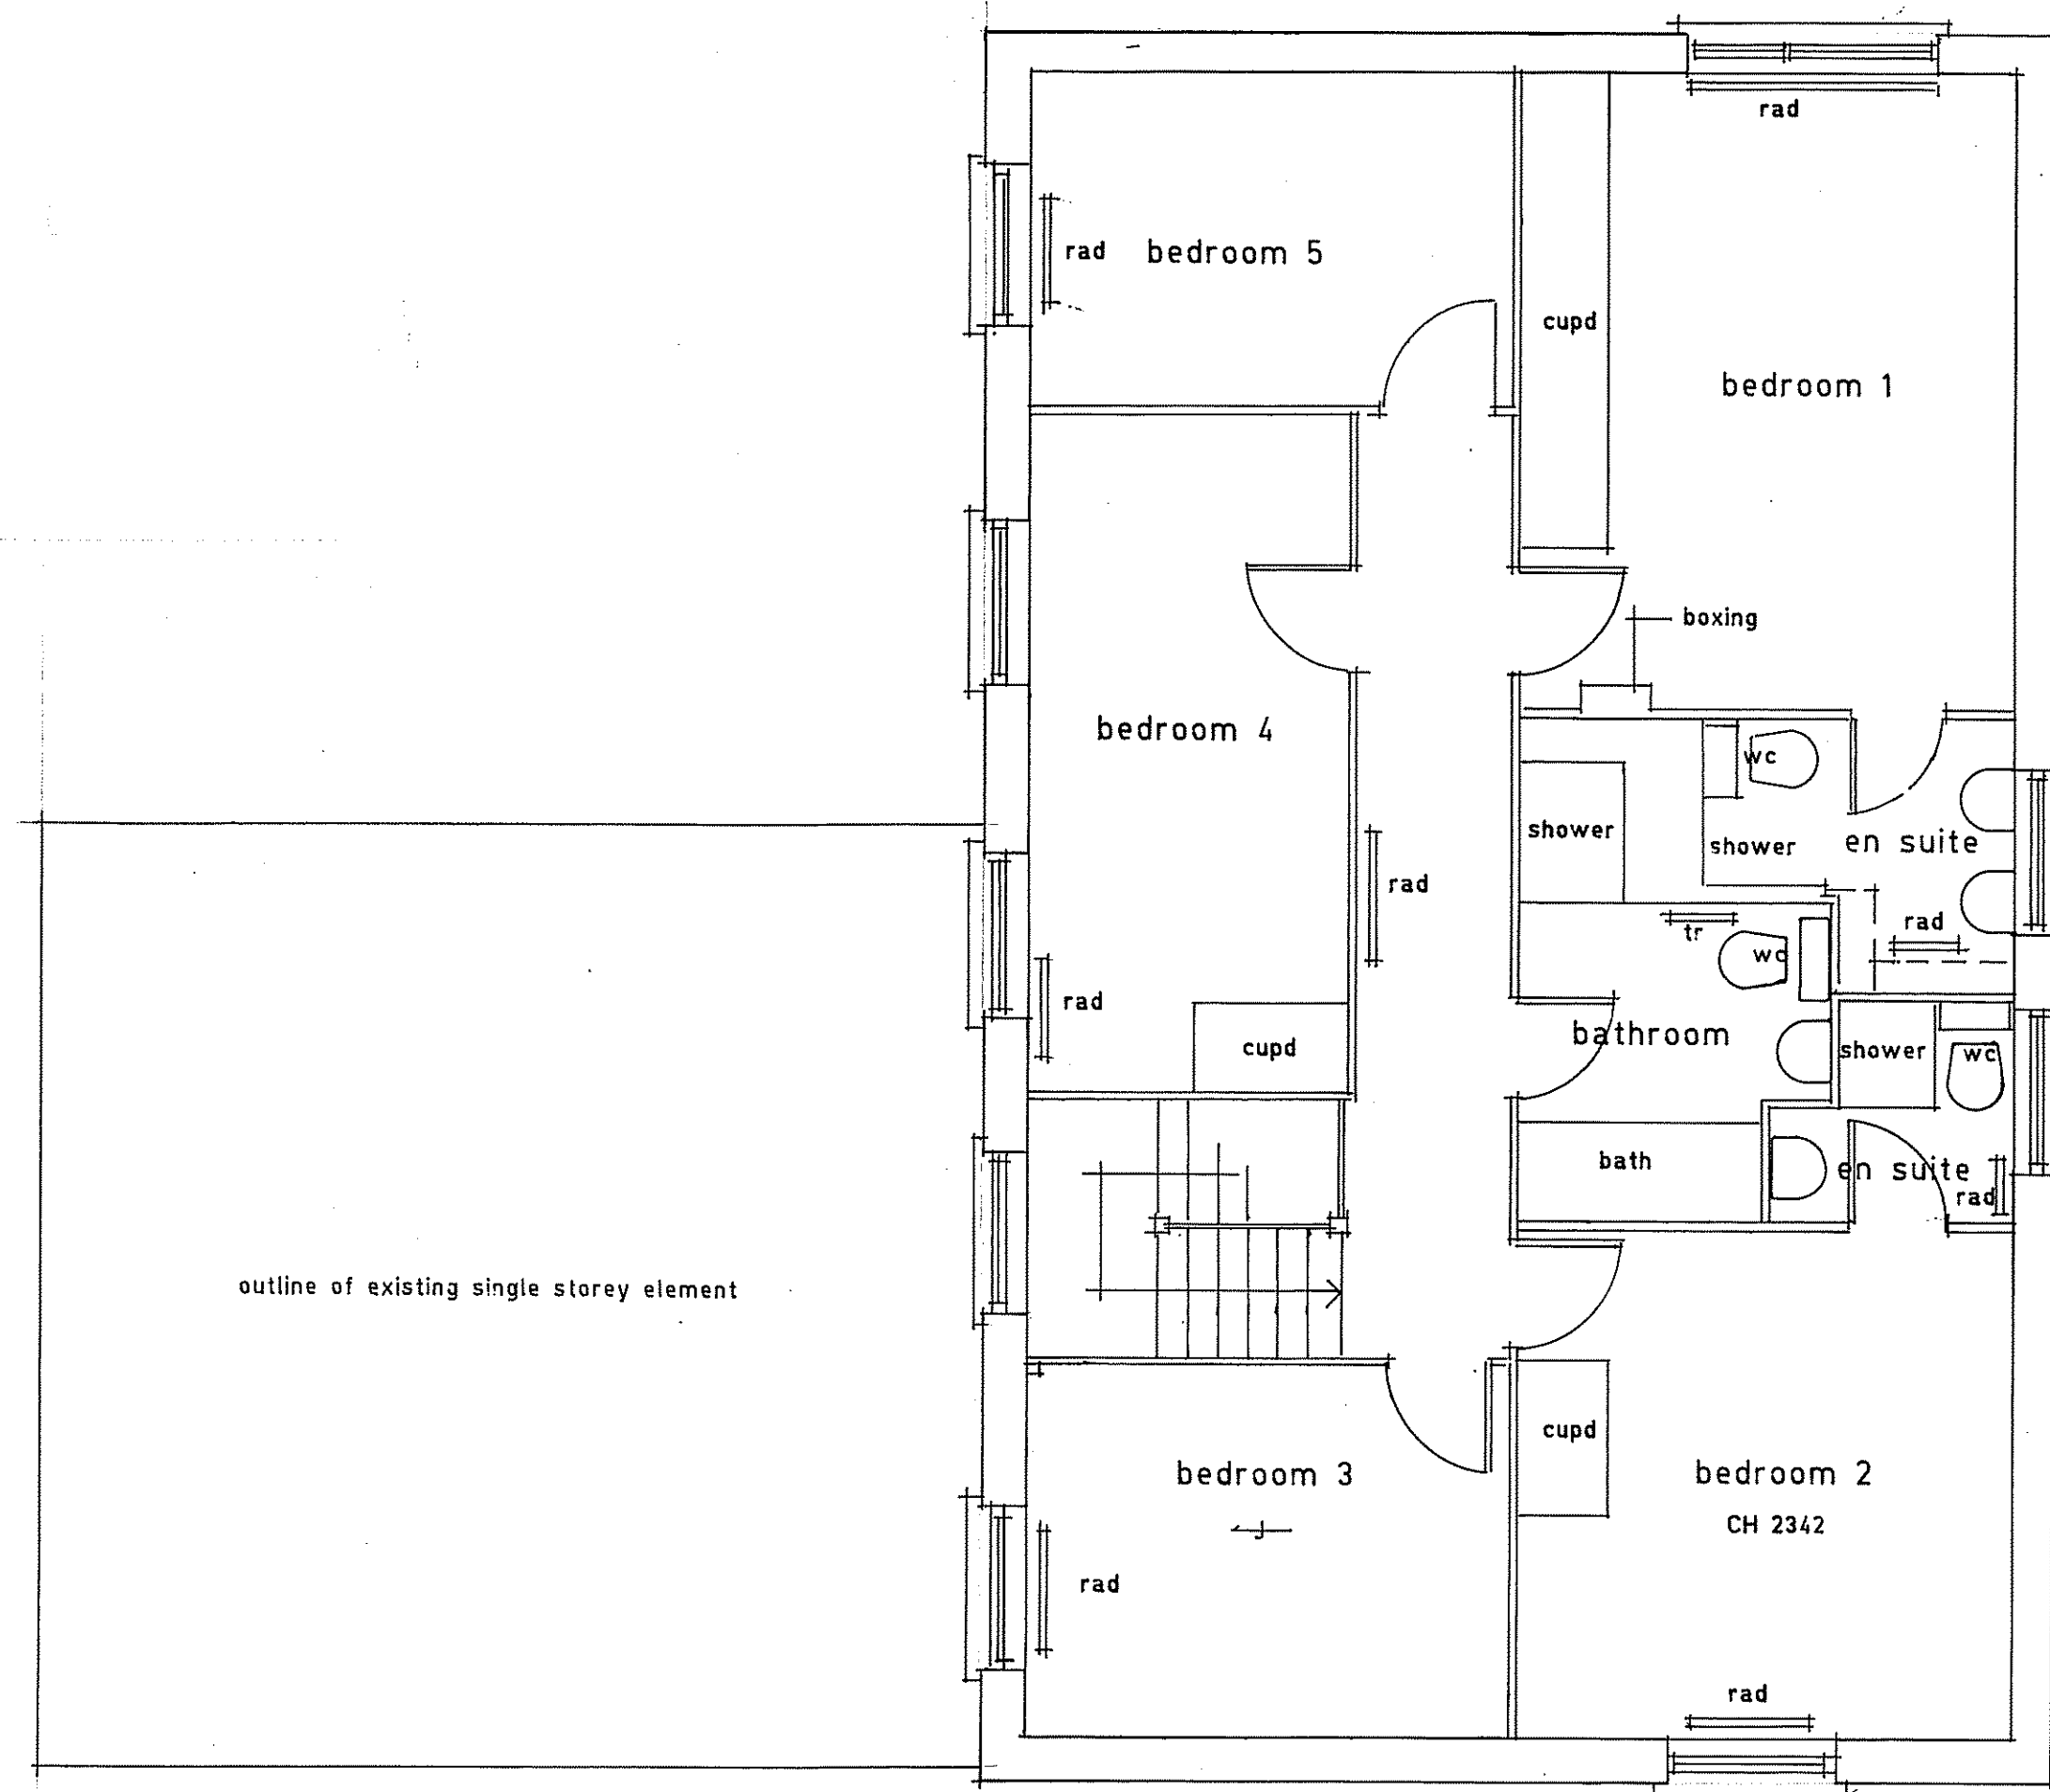


1. Contractors must not scale from this drawing.
2. In case of any discrepancies in drawings details or bills, refer to architects for clarification; unilateral decisions by contractor will not be accepted.

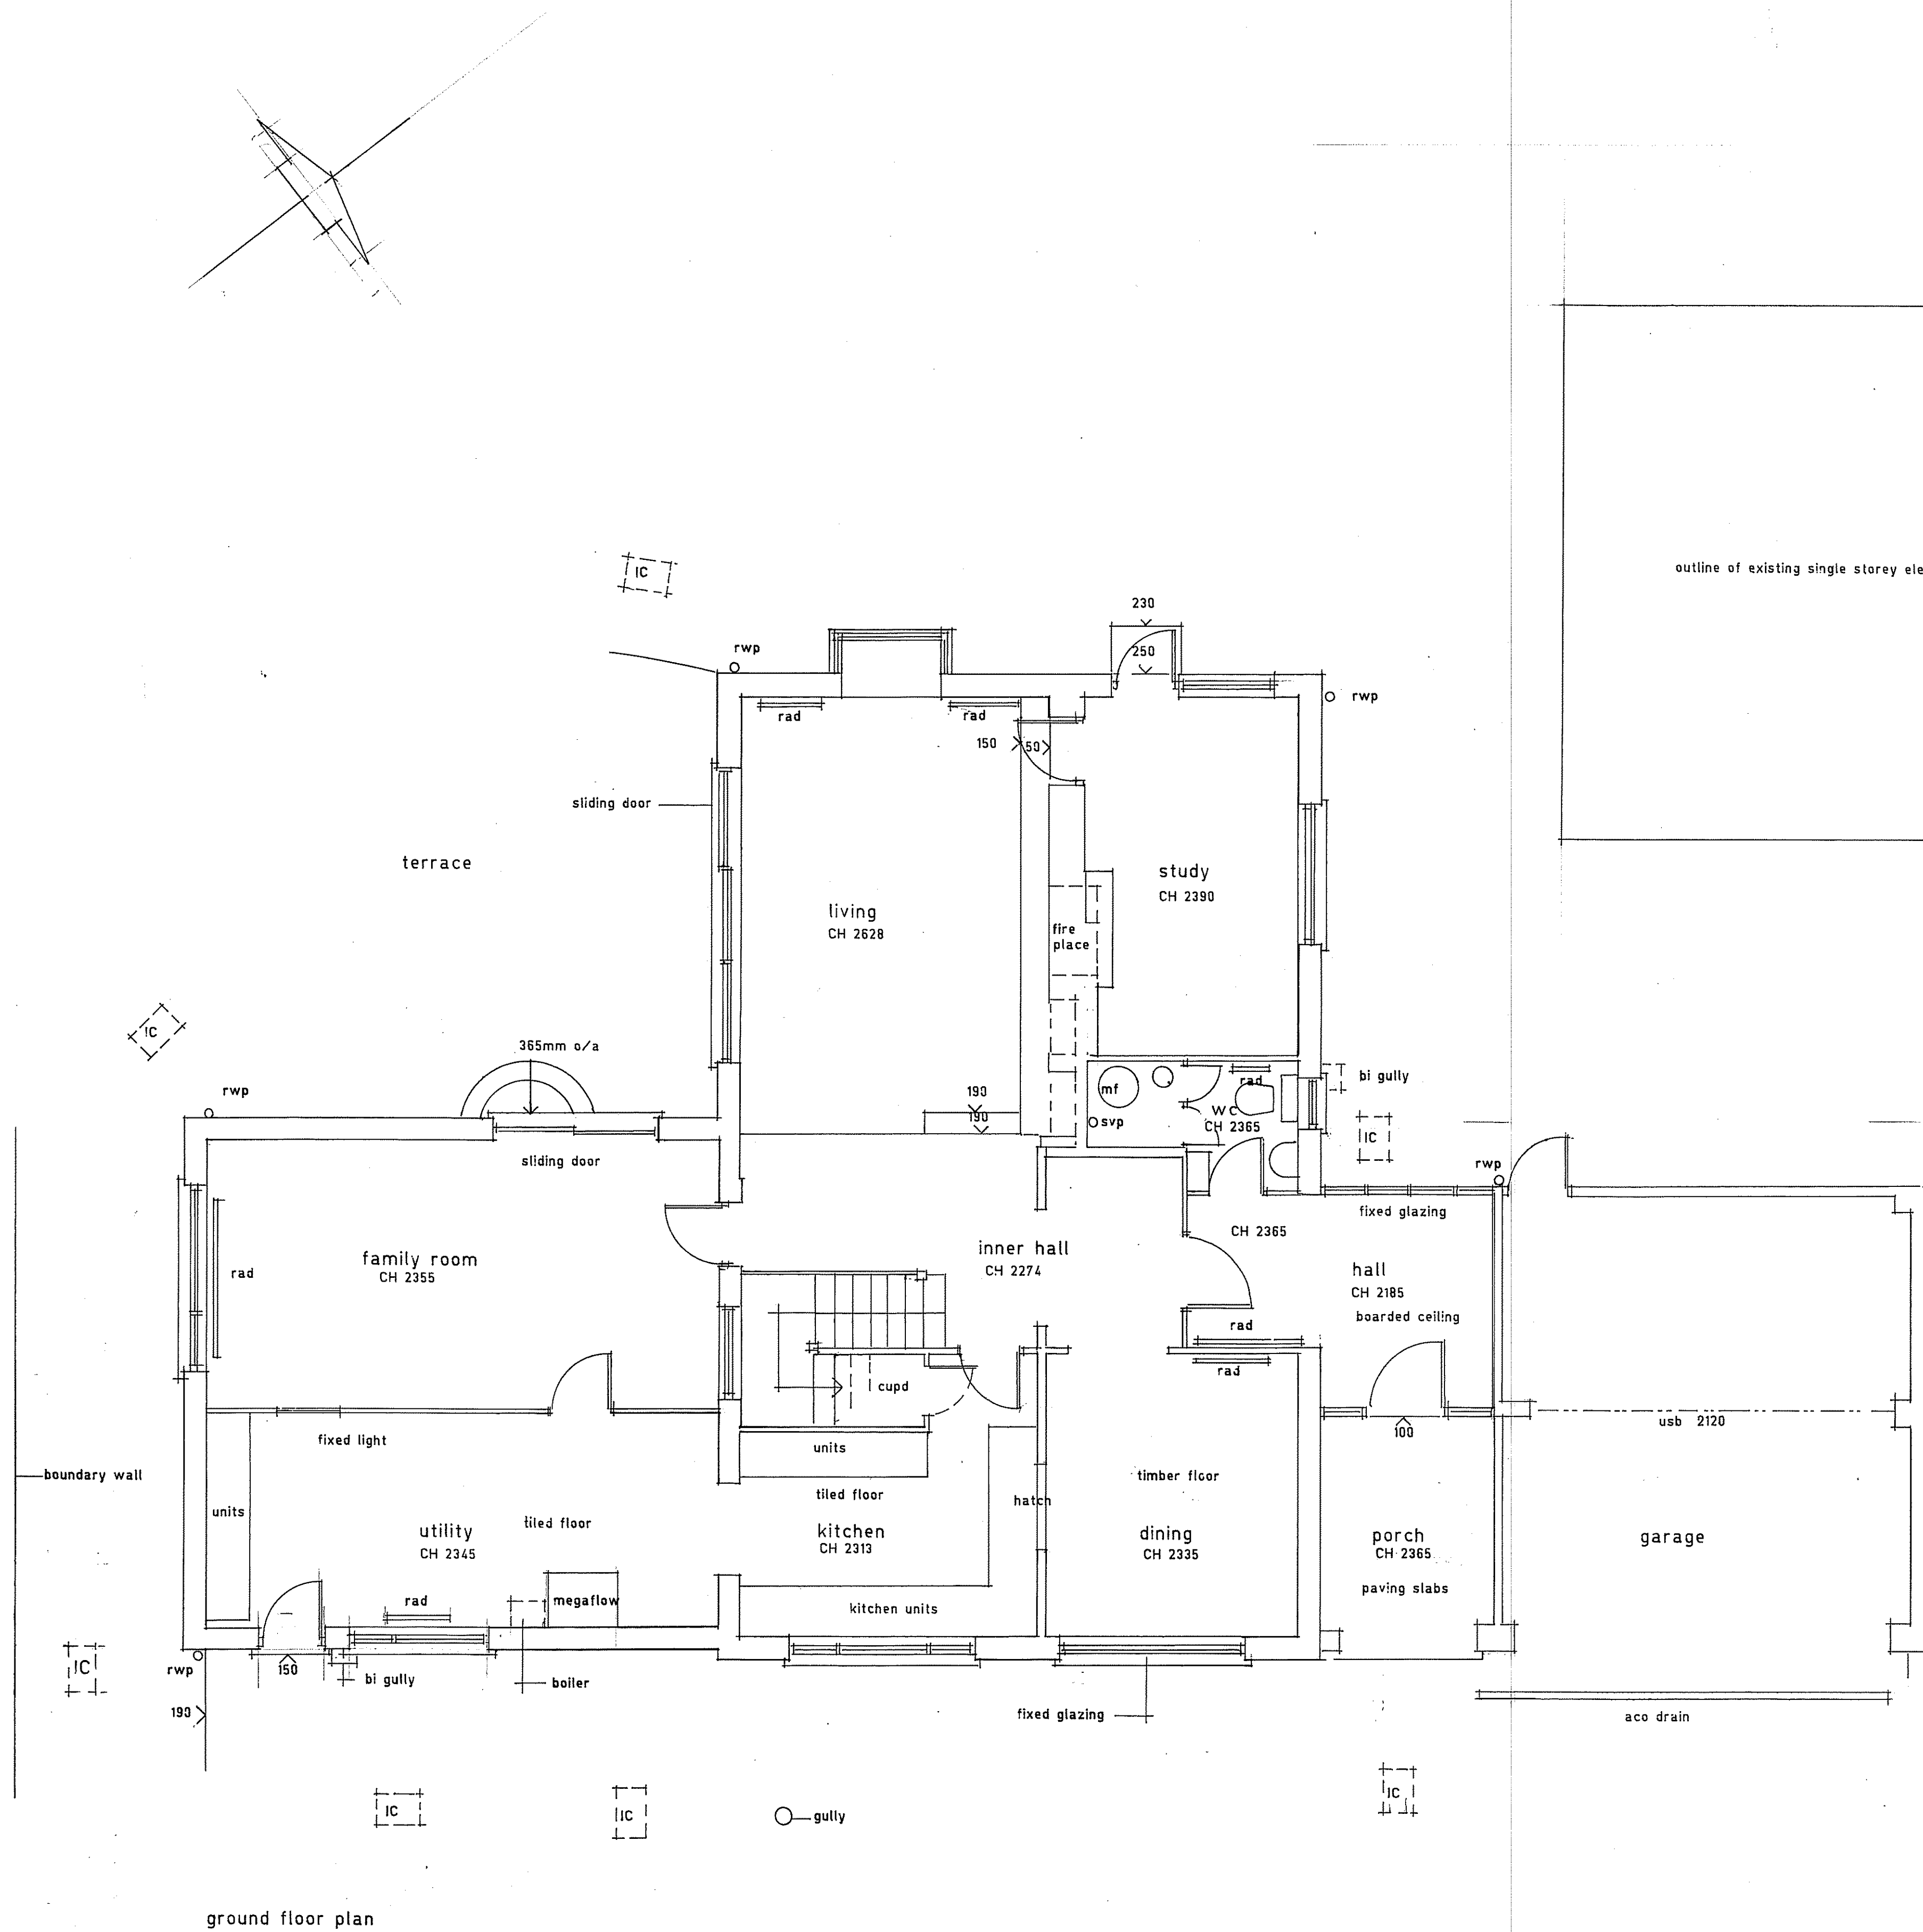

first floor plan

Revision Date	Revision Letter
------------------	--------------------

16 Russet Glade
Emmer Green
RG4 8UJ

existing plans ground and
first floor

Date	11 09 2020	Job Ref.	20.759
Drawn	APV		
Scales	1 : 50	Drawing No.	AAN.20.759. 1



AAN design and survey

54a Queen Street, Henley on Thames. RG9 1AP
01491 410817 www.aandesign.co.uk