


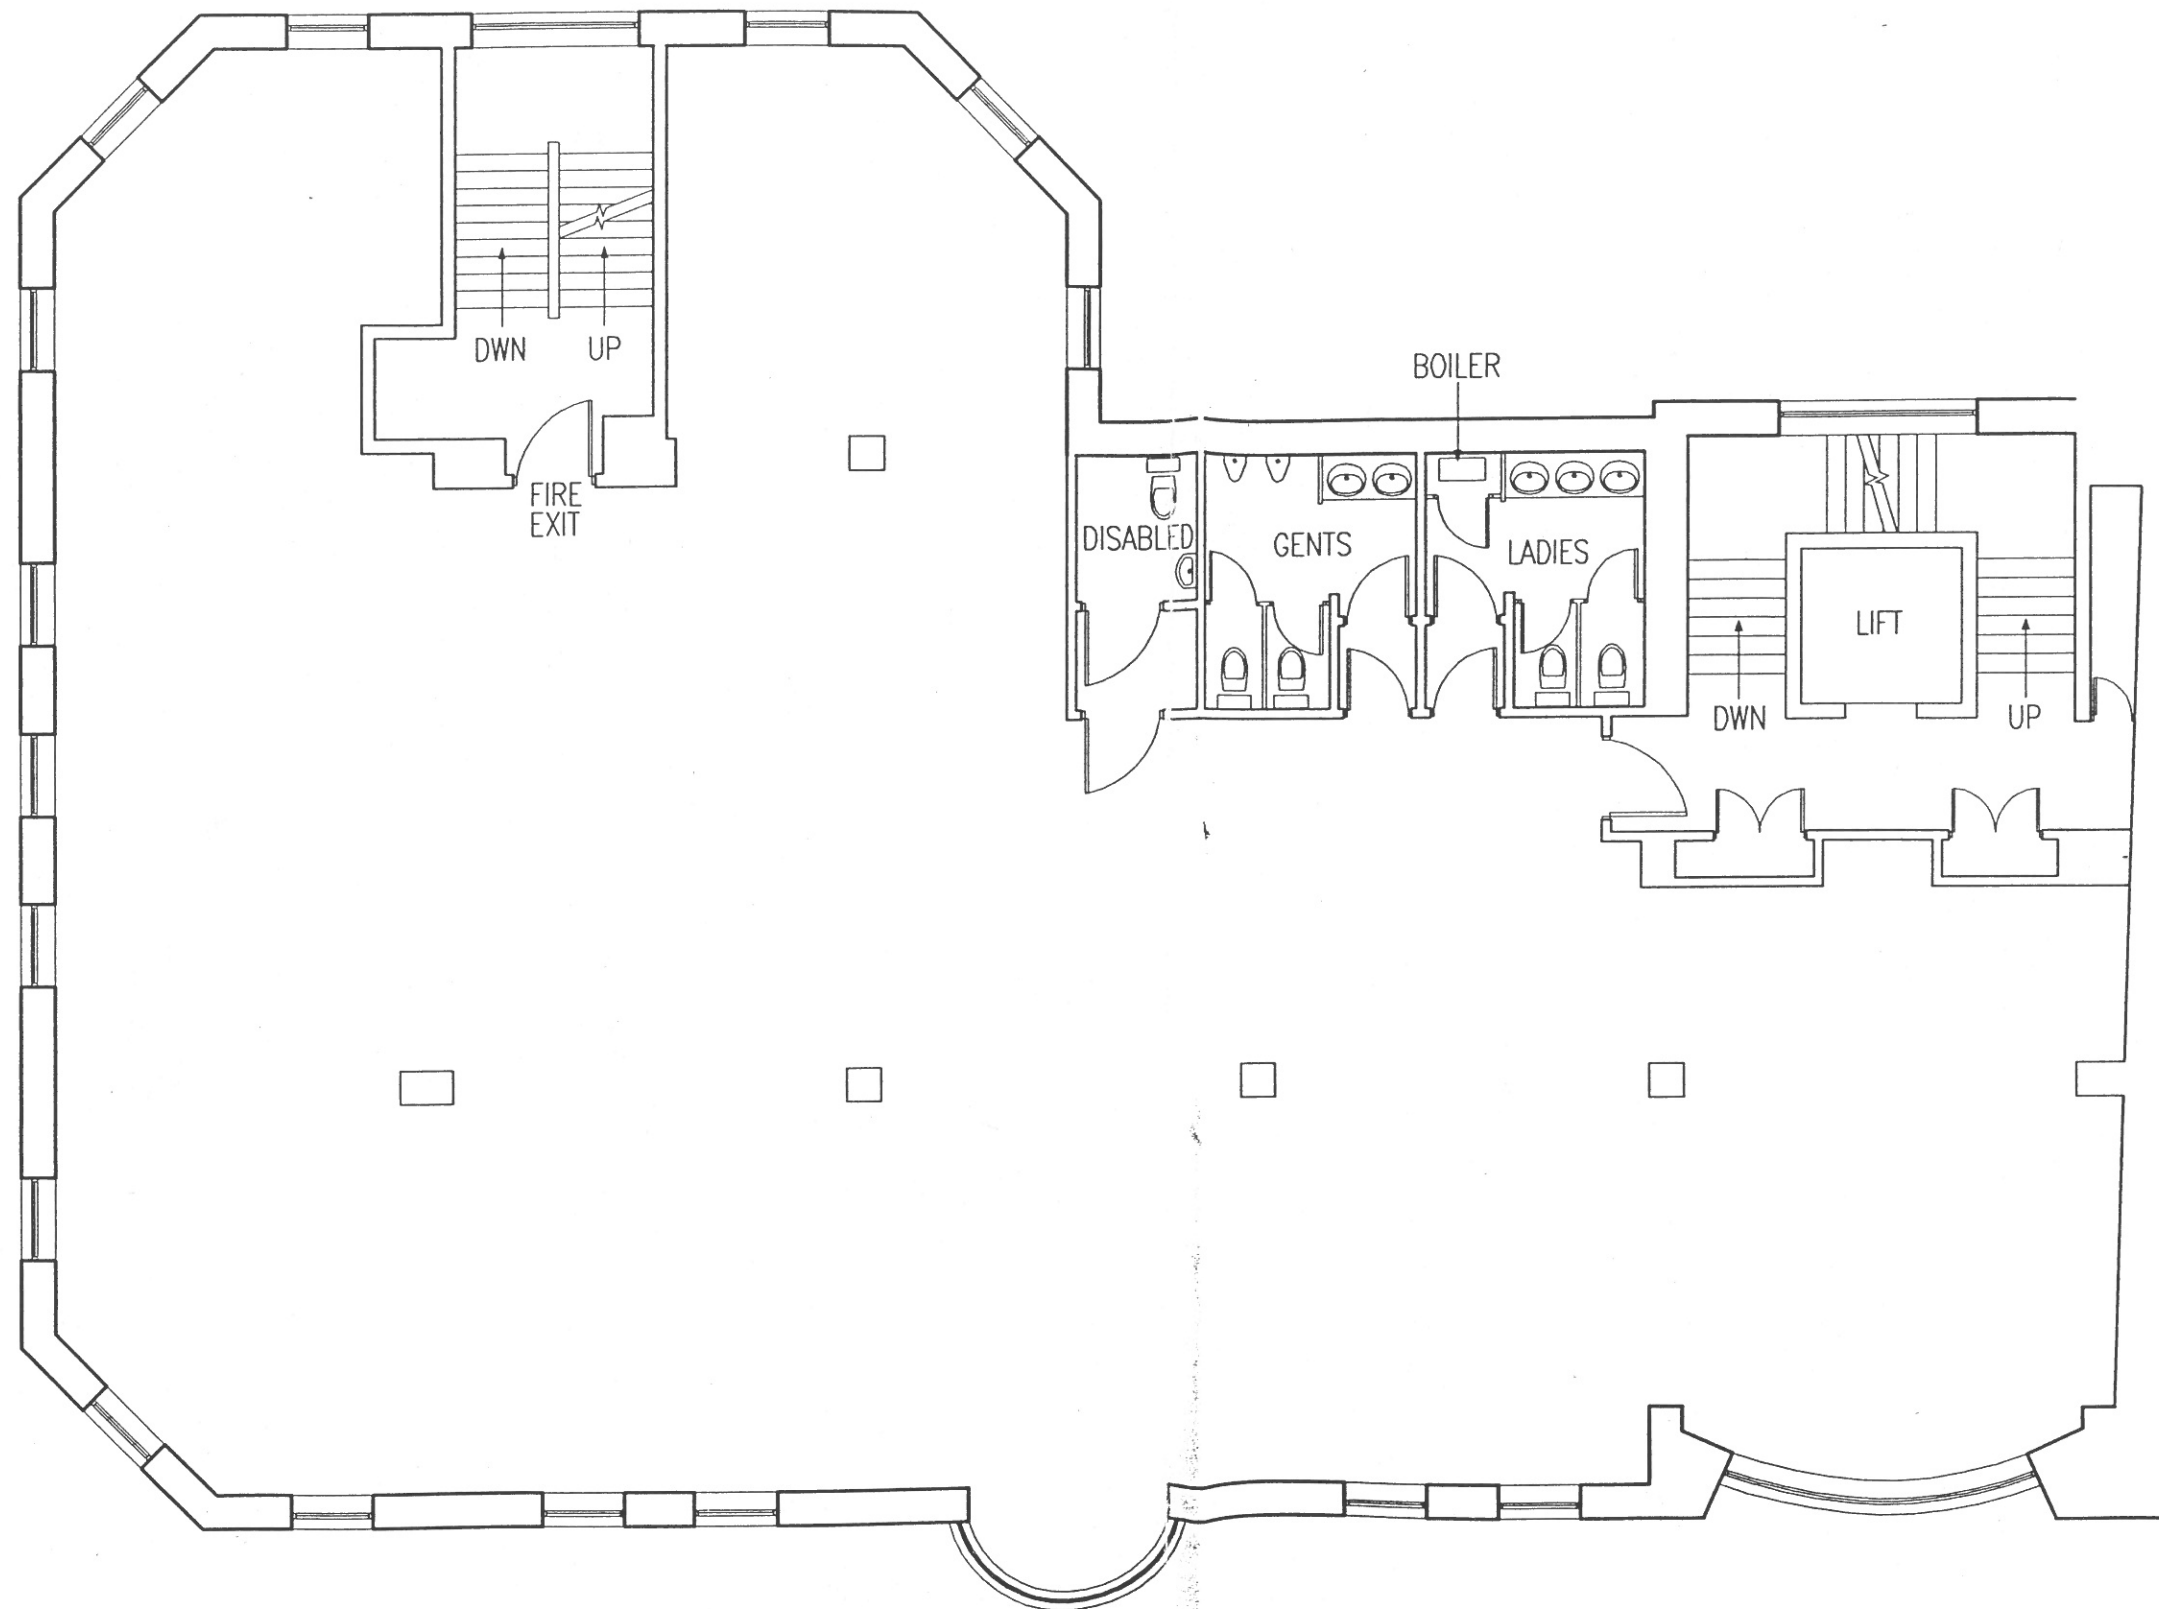

NOTES

ALL DIMENSIONS MUST BE CHECKED ON SITE
AND NOT SCALED FROM THE DRAWING

DATE	REVISION

JOB TITLE

SAXON HOUSE
44-52 OXFORD ROAD
READING

CLIENT

MURCAR PROPERTIES

DRAWING TITLE

EXISTING SECOND
FLOOR PLAN

JOHNSON GILLIES
Chartered Building Surveyors

65 Whitechapel Road
LONDON
E1 1DU

TEL : 0171 377 6247 FAX : 0171 247 4906

SCALE **1 : 100**

DATE **02/03/98** Drawn By : **Jmm**

DRG No **2393/01/04**