






GARDEN ELEVATION

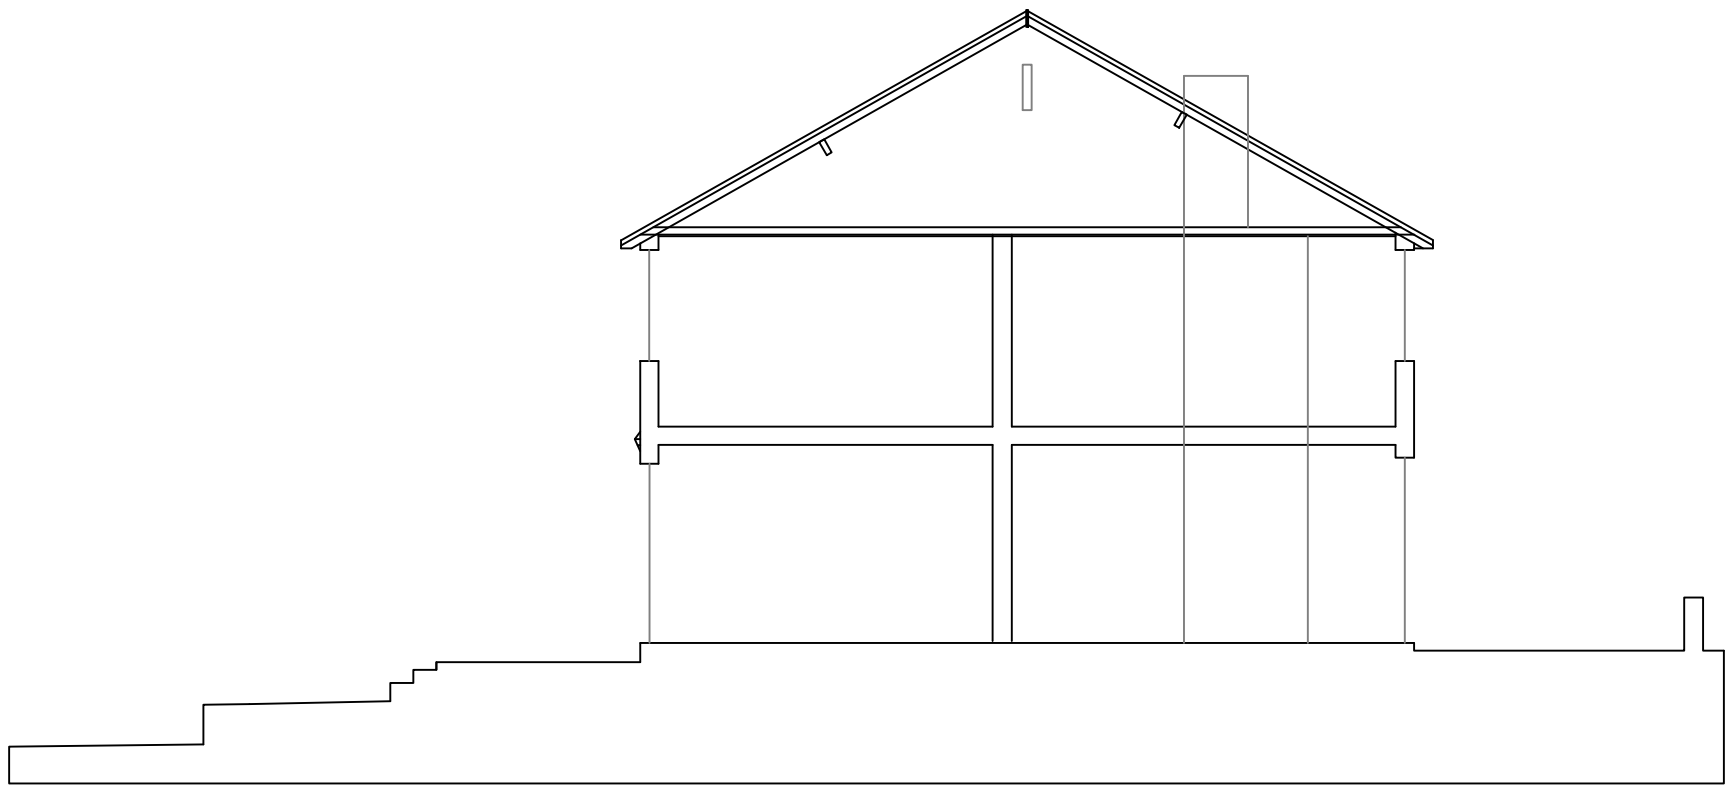

SITE SECTION AND SECTION 1

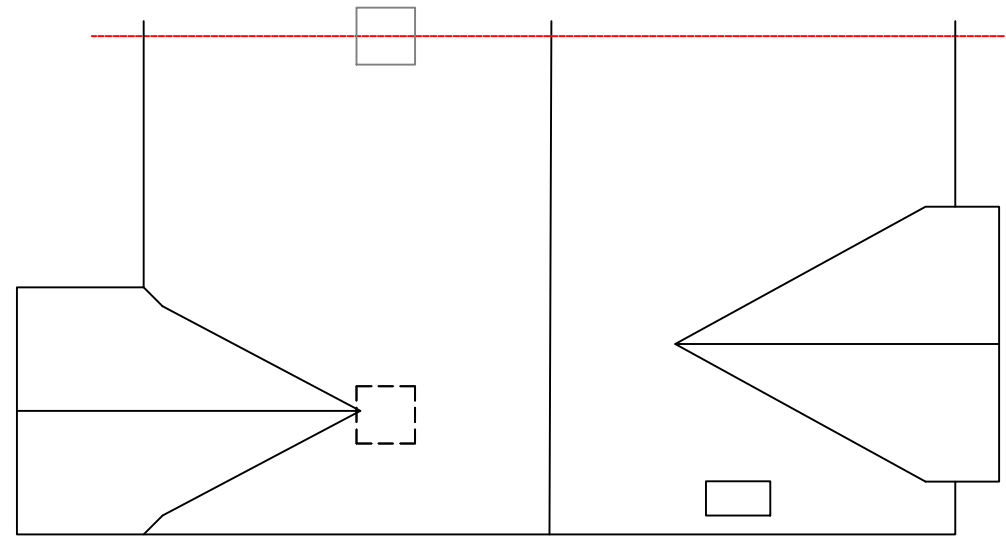


ROOF PLAN

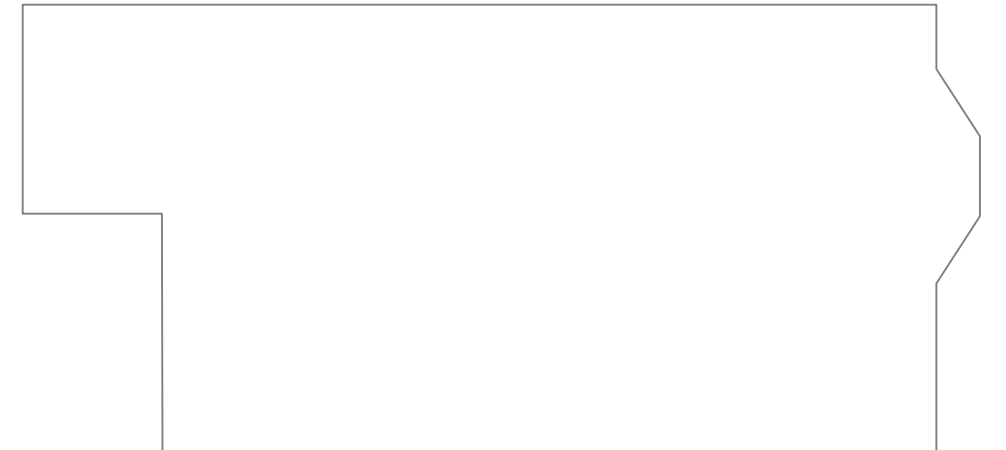



LOFT



STREET ELEVATION

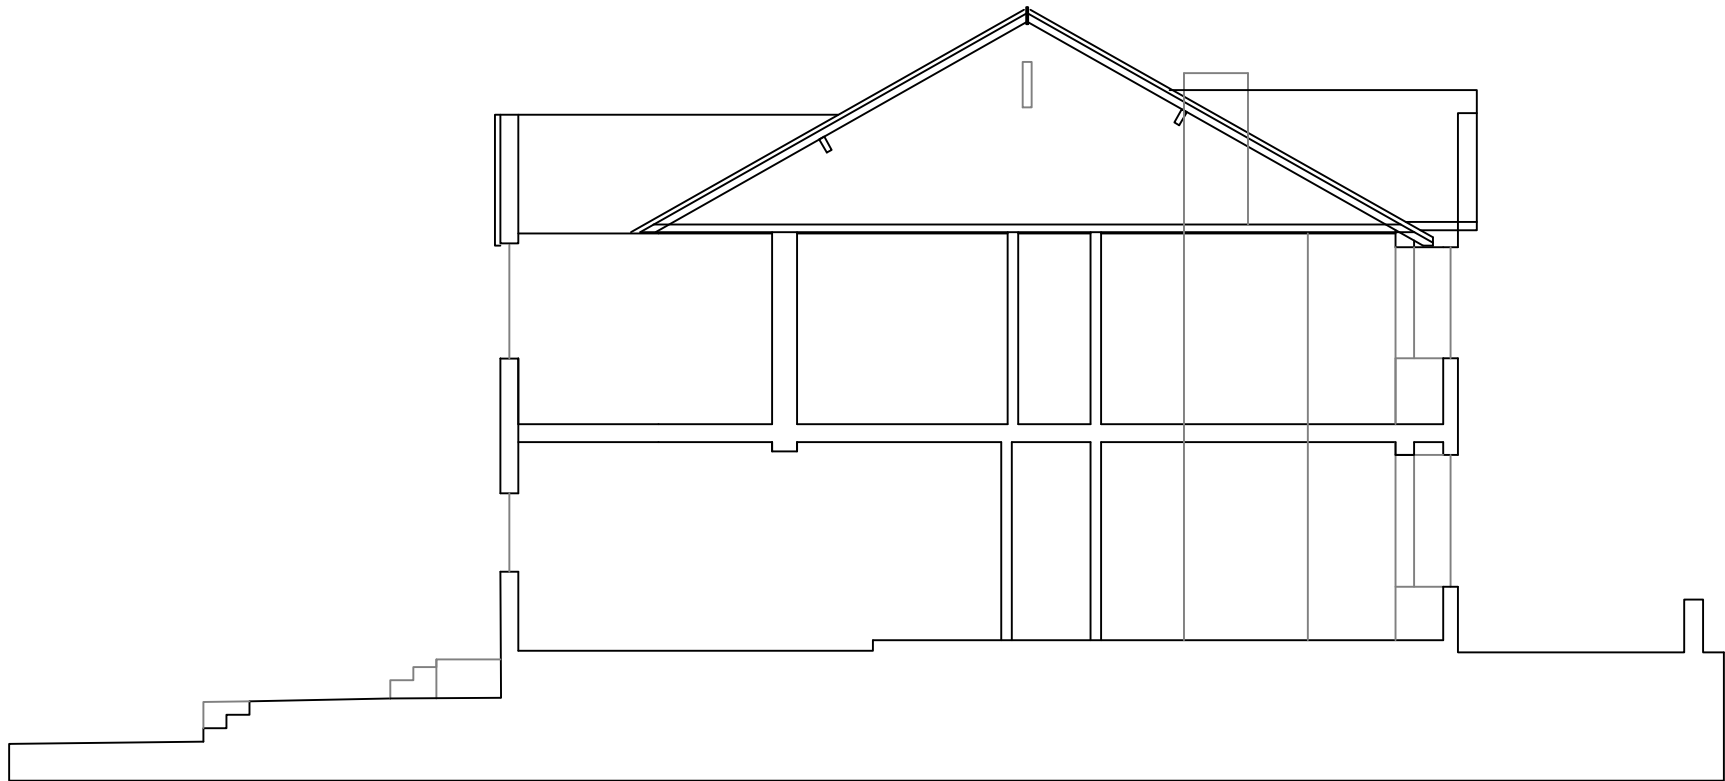


SITE SECTION AND SECTION 2

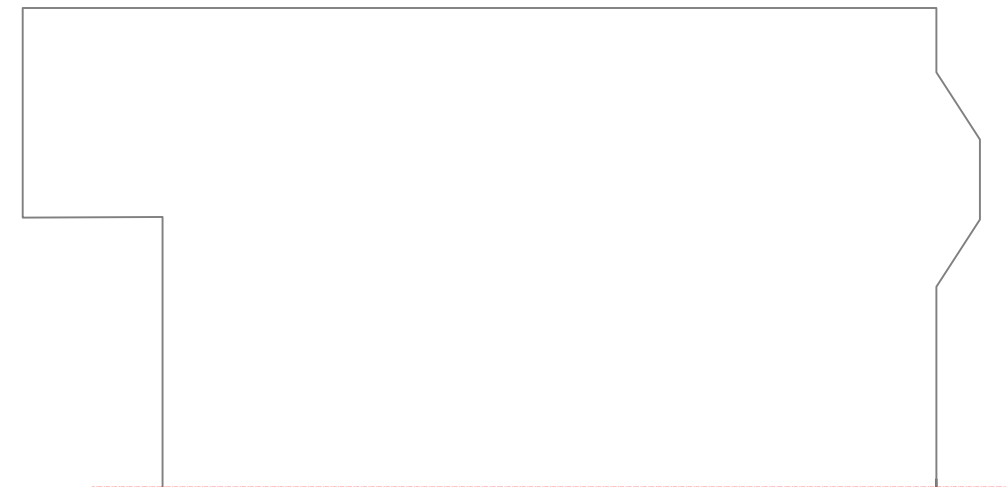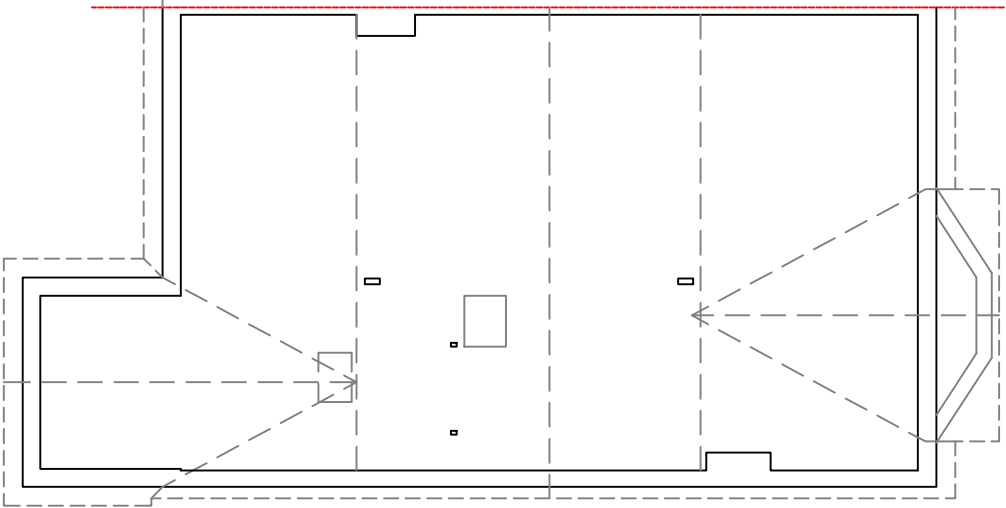

FIRST FLOOR



SIDE ELEVATION

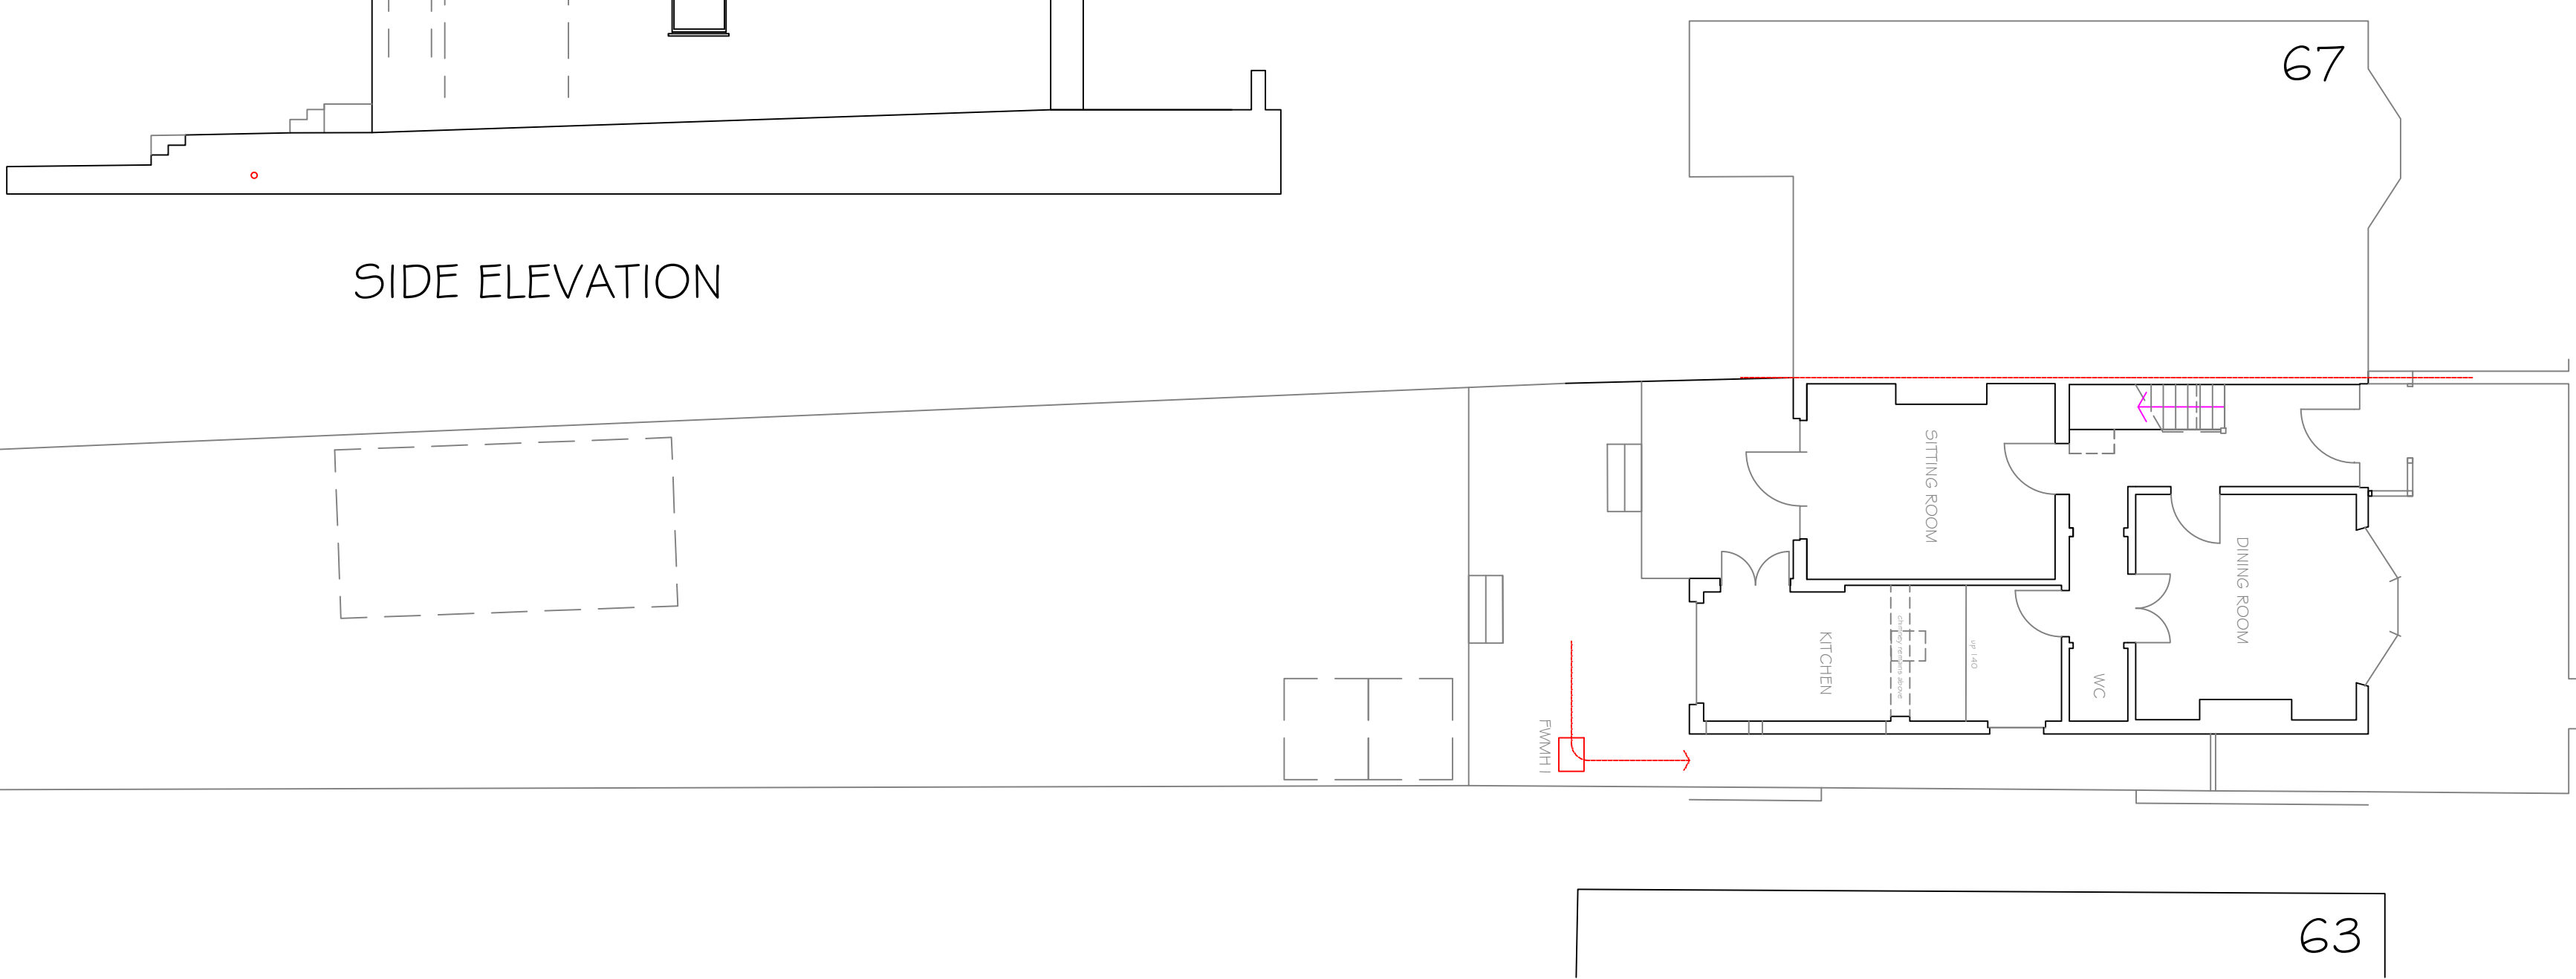

GROUND FLOOR AND SITE PLAN



© The copyright of this drawing and scheme is fully
owned by and remains with
OWENS GALLIVER ARCHITECTS LLP
It may not be reproduced in any form or altered in any way
without prior written consent from OWENS GALLIVER ARCHITECTS LLP
Only scale from this drawing for the purposes of
determining a planning application. Do not scale from this
drawing for construction purposes.
Any discrepancies between this and any other consultant
drawings should be reported to the Architect immediately.
The contractor must check all dimensions before
commencing work on site and all discrepancies reported to
the Architect. No deviation from this drawing will be
permitted without the prior consent of the Architect.

Rev	Revision Details	Initial	Date
OWENS GALLIVER ARCHITECTS LLP 10 HIGH STREET PANGBOURNE READING RG8 7AB tel 0118 984 1344 og@owensgalliver.co.uk www.owensgalliver.co.uk			
Client: KATHERINE LEWIS			
Job Title: PROPOSED EXTENSIONS 65 RUSSELL STREET READING RG1 7XG			
Drawing Title: PLANS AND ELEVATIONS AS EXISTING			
Drawing No: 20-1932 / 100		Rev Suffix:	
Drawn: 20-1932	Scale: 1:100	Date: MAY20	
Job No: 20-1932	Sheet: 1 of 1	Sheet Size: A1	