


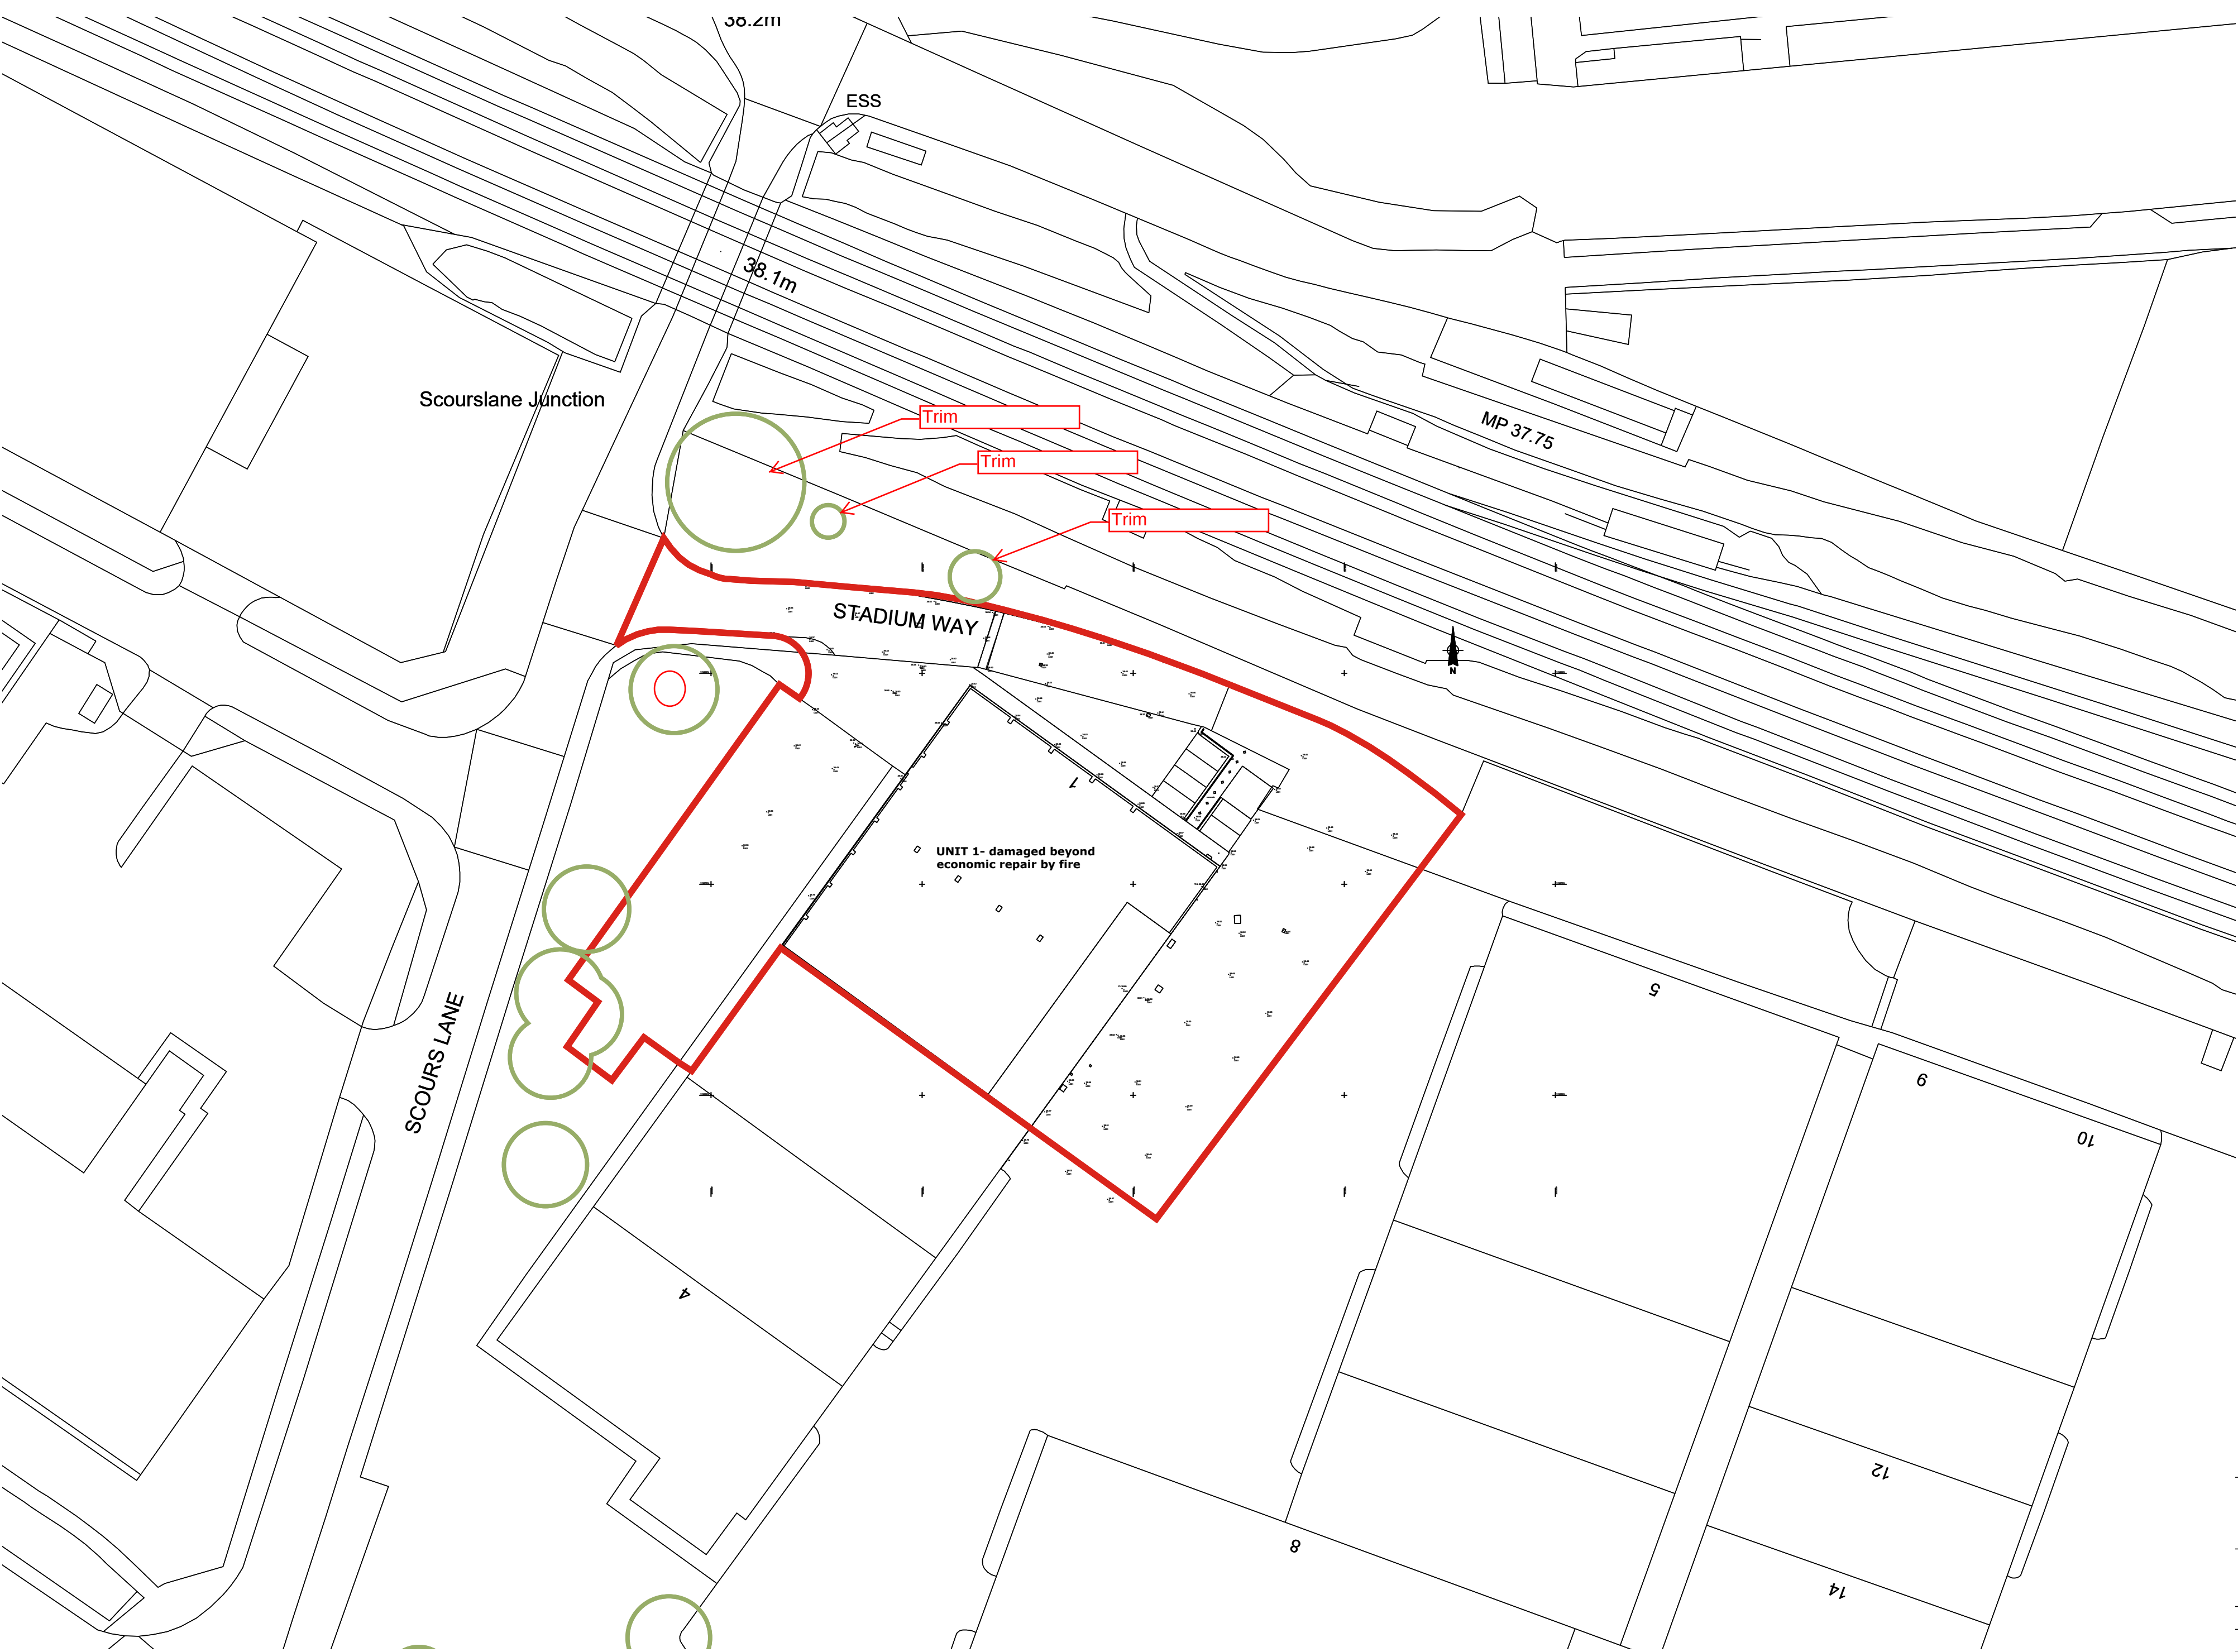

 Existing TPO tree as identified by Reading Borough Council drawing dated 2010

**Red Line Area 1.105Ac**  
**0.45Ha**

Waterfront House  
2a Smith Way  
Grove Park  
Enderby  
Leicester LE19 1SX  
t: +44 (0)116 247 0557  
[www.stephengeorge.co.uk](http://www.stephengeorge.co.uk)

Reading, Stadium Trade and Business Park

|                                                                                        |            |      |       |      |      |        |  |  |  |
|----------------------------------------------------------------------------------------|------------|------|-------|------|------|--------|--|--|--|
| Drawing Name:<br>Existing Site Plan                                                    |            |      |       |      |      |        |  |  |  |
| Drawing Stage: PLANNING                                                                |            |      |       |      |      |        |  |  |  |
| Suitability: S0 - Work In Progress                                                     |            |      |       |      |      |        |  |  |  |
| SGP File Ref: 20-078-P003                                                              |            |      |       |      |      |        |  |  |  |
| 20-078-P003 20/05 HR MMS 1:500 @A2 A<br>SGP Project No: Date: Drawn: Team: Scale: Rev: |            |      |       |      |      |        |  |  |  |
| Drawing Number:<br>20-078 - SGP - 02 -00- DR - A - P003                                |            |      |       |      |      |        |  |  |  |
| Project Code                                                                           | Originator | Zone | Level | Type | Role | Number |  |  |  |

