


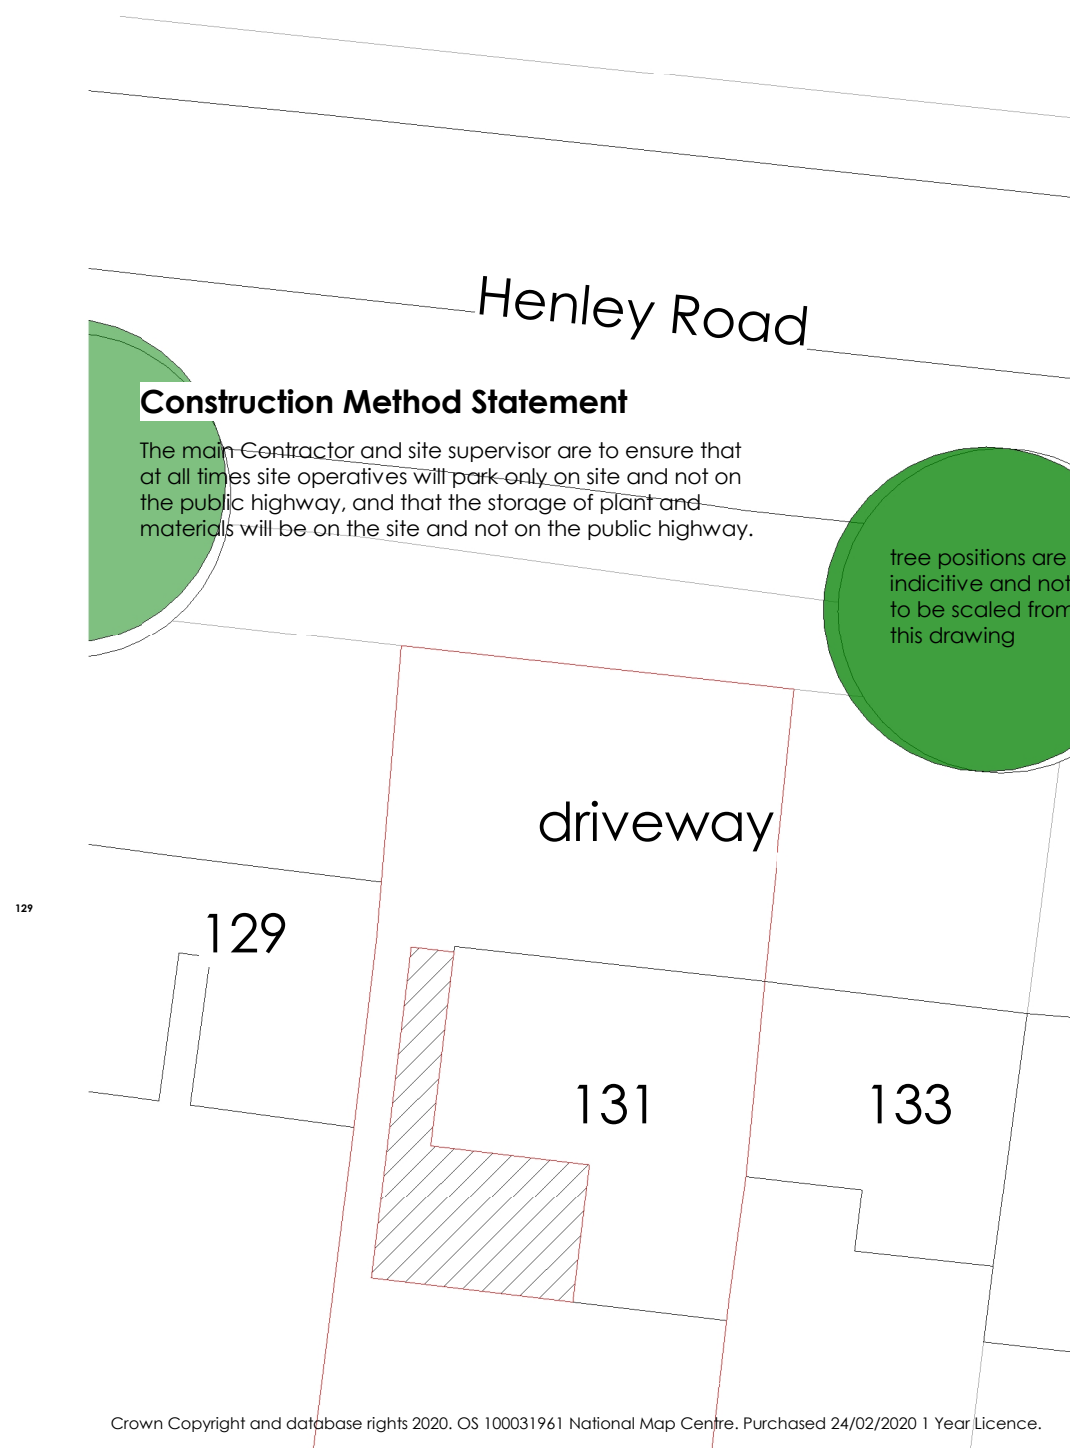

Proposed Site Plan
1 : 200

Zoe Lewis Architects Ltd 15 Maidas Way, Aldermaston, RG7 4HZ www.zlal.co.uk / 01183 272350 info@zlal.co.uk	
PROJECT 277 131 Henley Road	
TITLE Construction Method Statement/ Site Plan	
CLIENT Mr & Mrs Kalinke	
DRAWN BY ZEL	CHECKED BY ZEL
SCALE 1 : 200	ISSUE DATE 06/08/2020
DRAWING NUMBER 277-A1-06	REV -
© Zoe Lewis Architects LTD 2020	