


NOTES

For use in the precise named location only.


Copyright reserved by Pitch, Architects Limited



FRONT ELEVATION
(NORTH WEST)

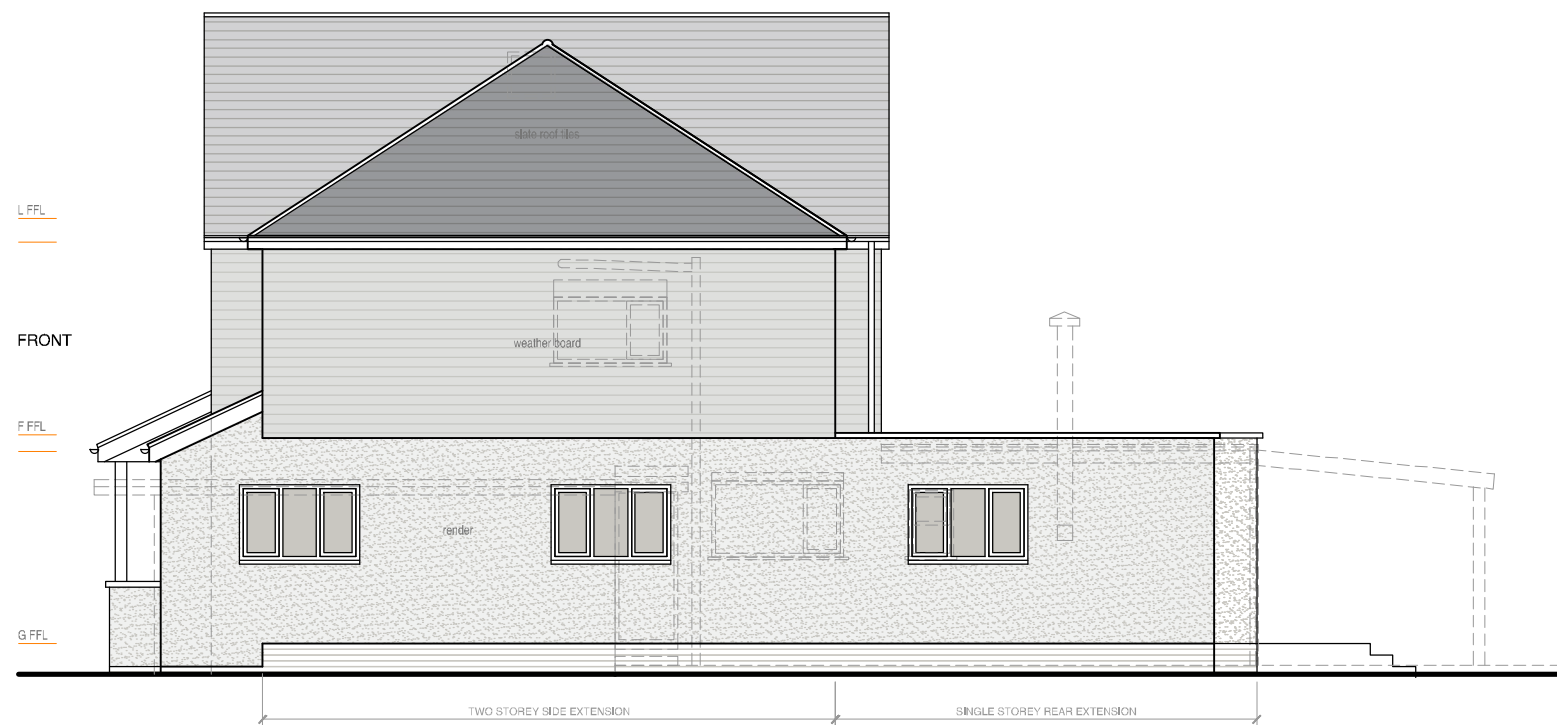

SIDE ELEVATION
(SOUTH WEST)

 

Rev -	Date -	Revision -
Drawing Title Proposed Alterations		
Drawing Scale 1:100 @ A3	Date Feb' 20	Status Planning
Drawing Ref 19098 - DD - 004 -		Drawn/checked MC/KM
Client Name Mr and Mrs Cannell		Rev

© Pitch, Architects Limited

a. 1 Chiltern Court,
37 St.Peter's Avenue,
Caversham,
Reading,
RG4 7DH

t. 0118 948 4618

e. info@pitcharchitects.co.uk

w. www.pitcharchitects.co.uk

Project Title
Proposed Alterations
to
**9 Victoria Road,
Tilehurst,
RG31 5AA**

Client Name
Mr and Mrs Cannell