



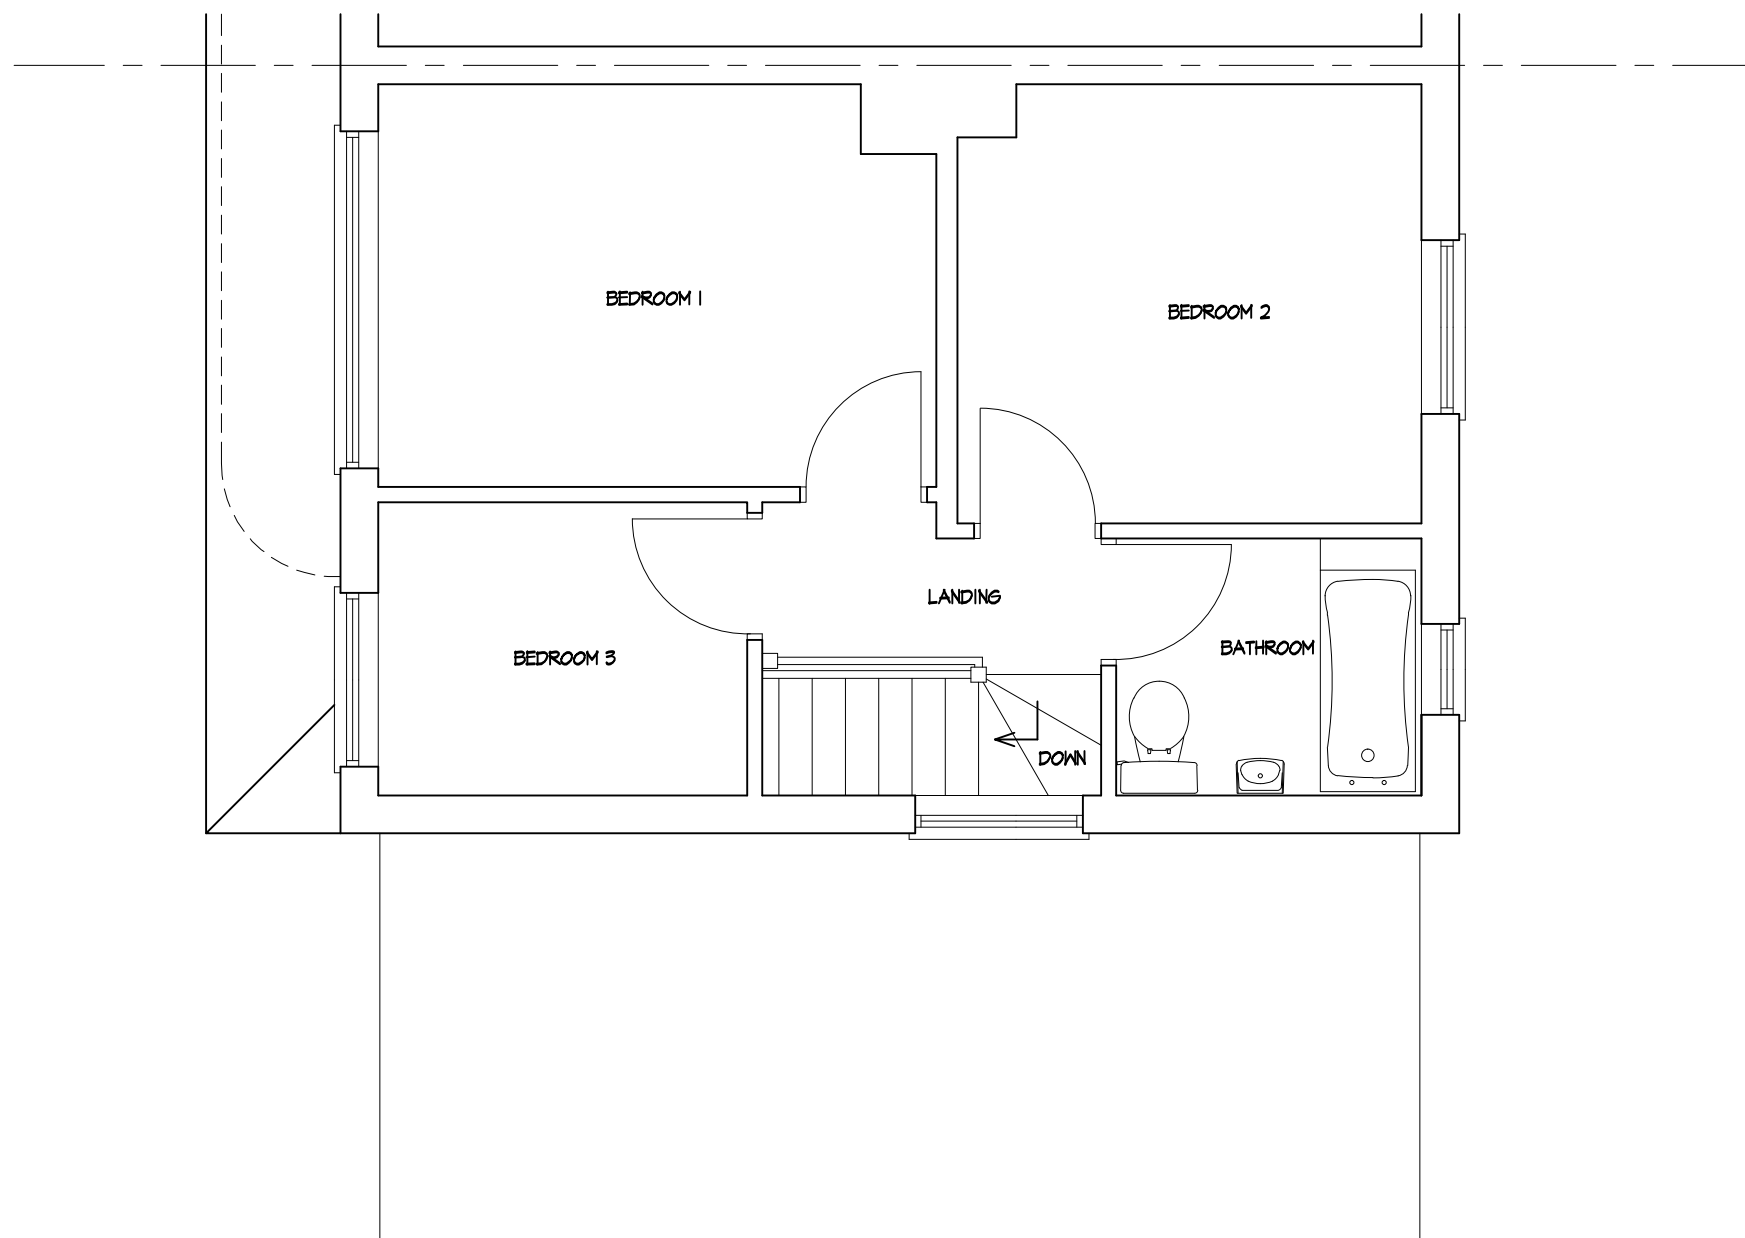

EXISTING FIRST FLOOR PLAN

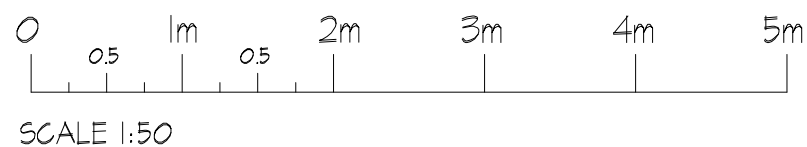

PROJECT
PROPOSED DEVELOPMENT AT ;
12 MILL GREEN
READING
RG4 8EX

TITLE

EXISTING FIRST
FLOOR PLAN



CREATIVE DESIGN &
STRUCTURE Ltd.

NEWTOWN HOUSE NEWTOWN ROAD
HENLEY-ON-THAMES RG9 1HG
Tel 01491 411922

info@creativedesignandstructure.co.uk www.creativedesignandstructure.co.uk

DRAWN
DD

SCALE @ A3
1:50

DATE
NOVEMBER 2019

DRAWING No.

REV.

34719-02
