


EXISTING PART SITE PLAN

DRG No MEAD-P3

SCALE: 1:125

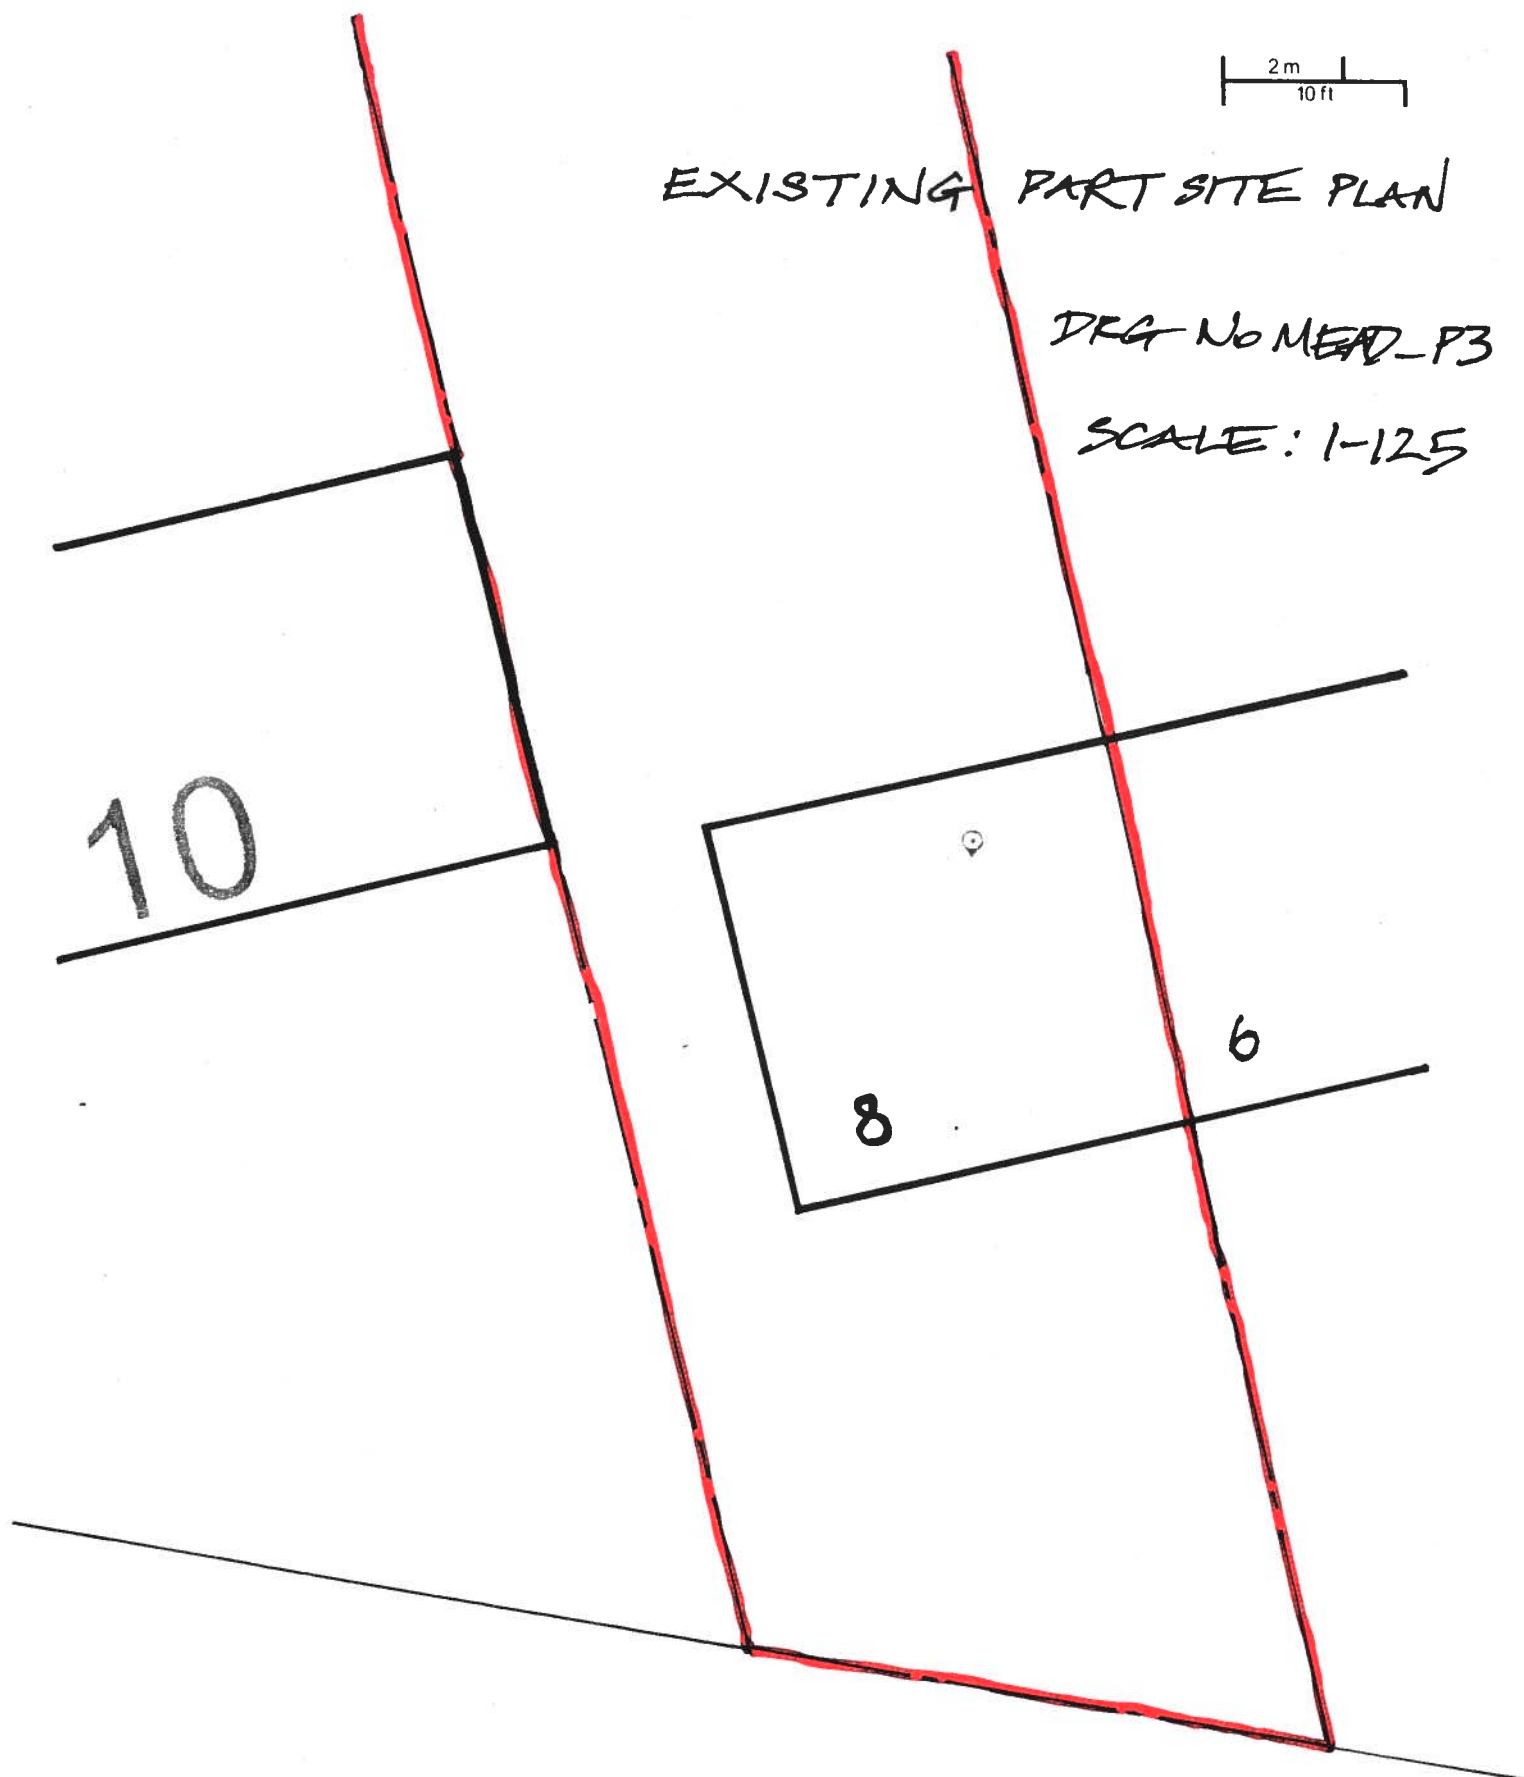

8 THE MEADWAY, READING RG30 4AH

RBC PROPERTY SERVICES

© Ordnance Survey

iShare printing

Scale: 1:125

Printed on: 24/3/2020 at 14:11 PM



© Crown copyright and database rights 2020 Ordnance Survey 100019672