
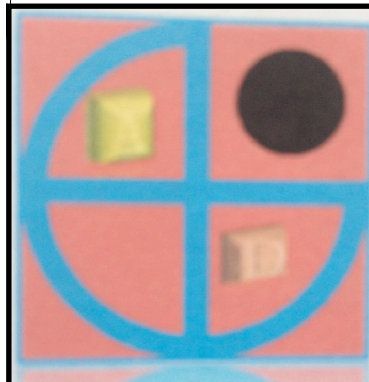
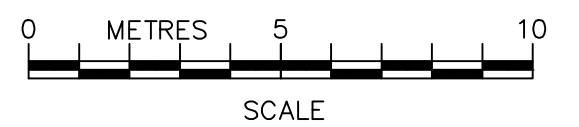
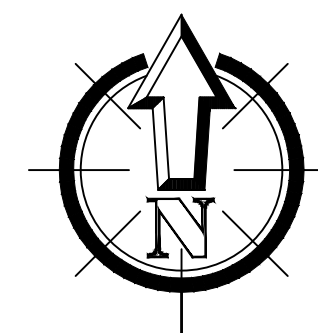


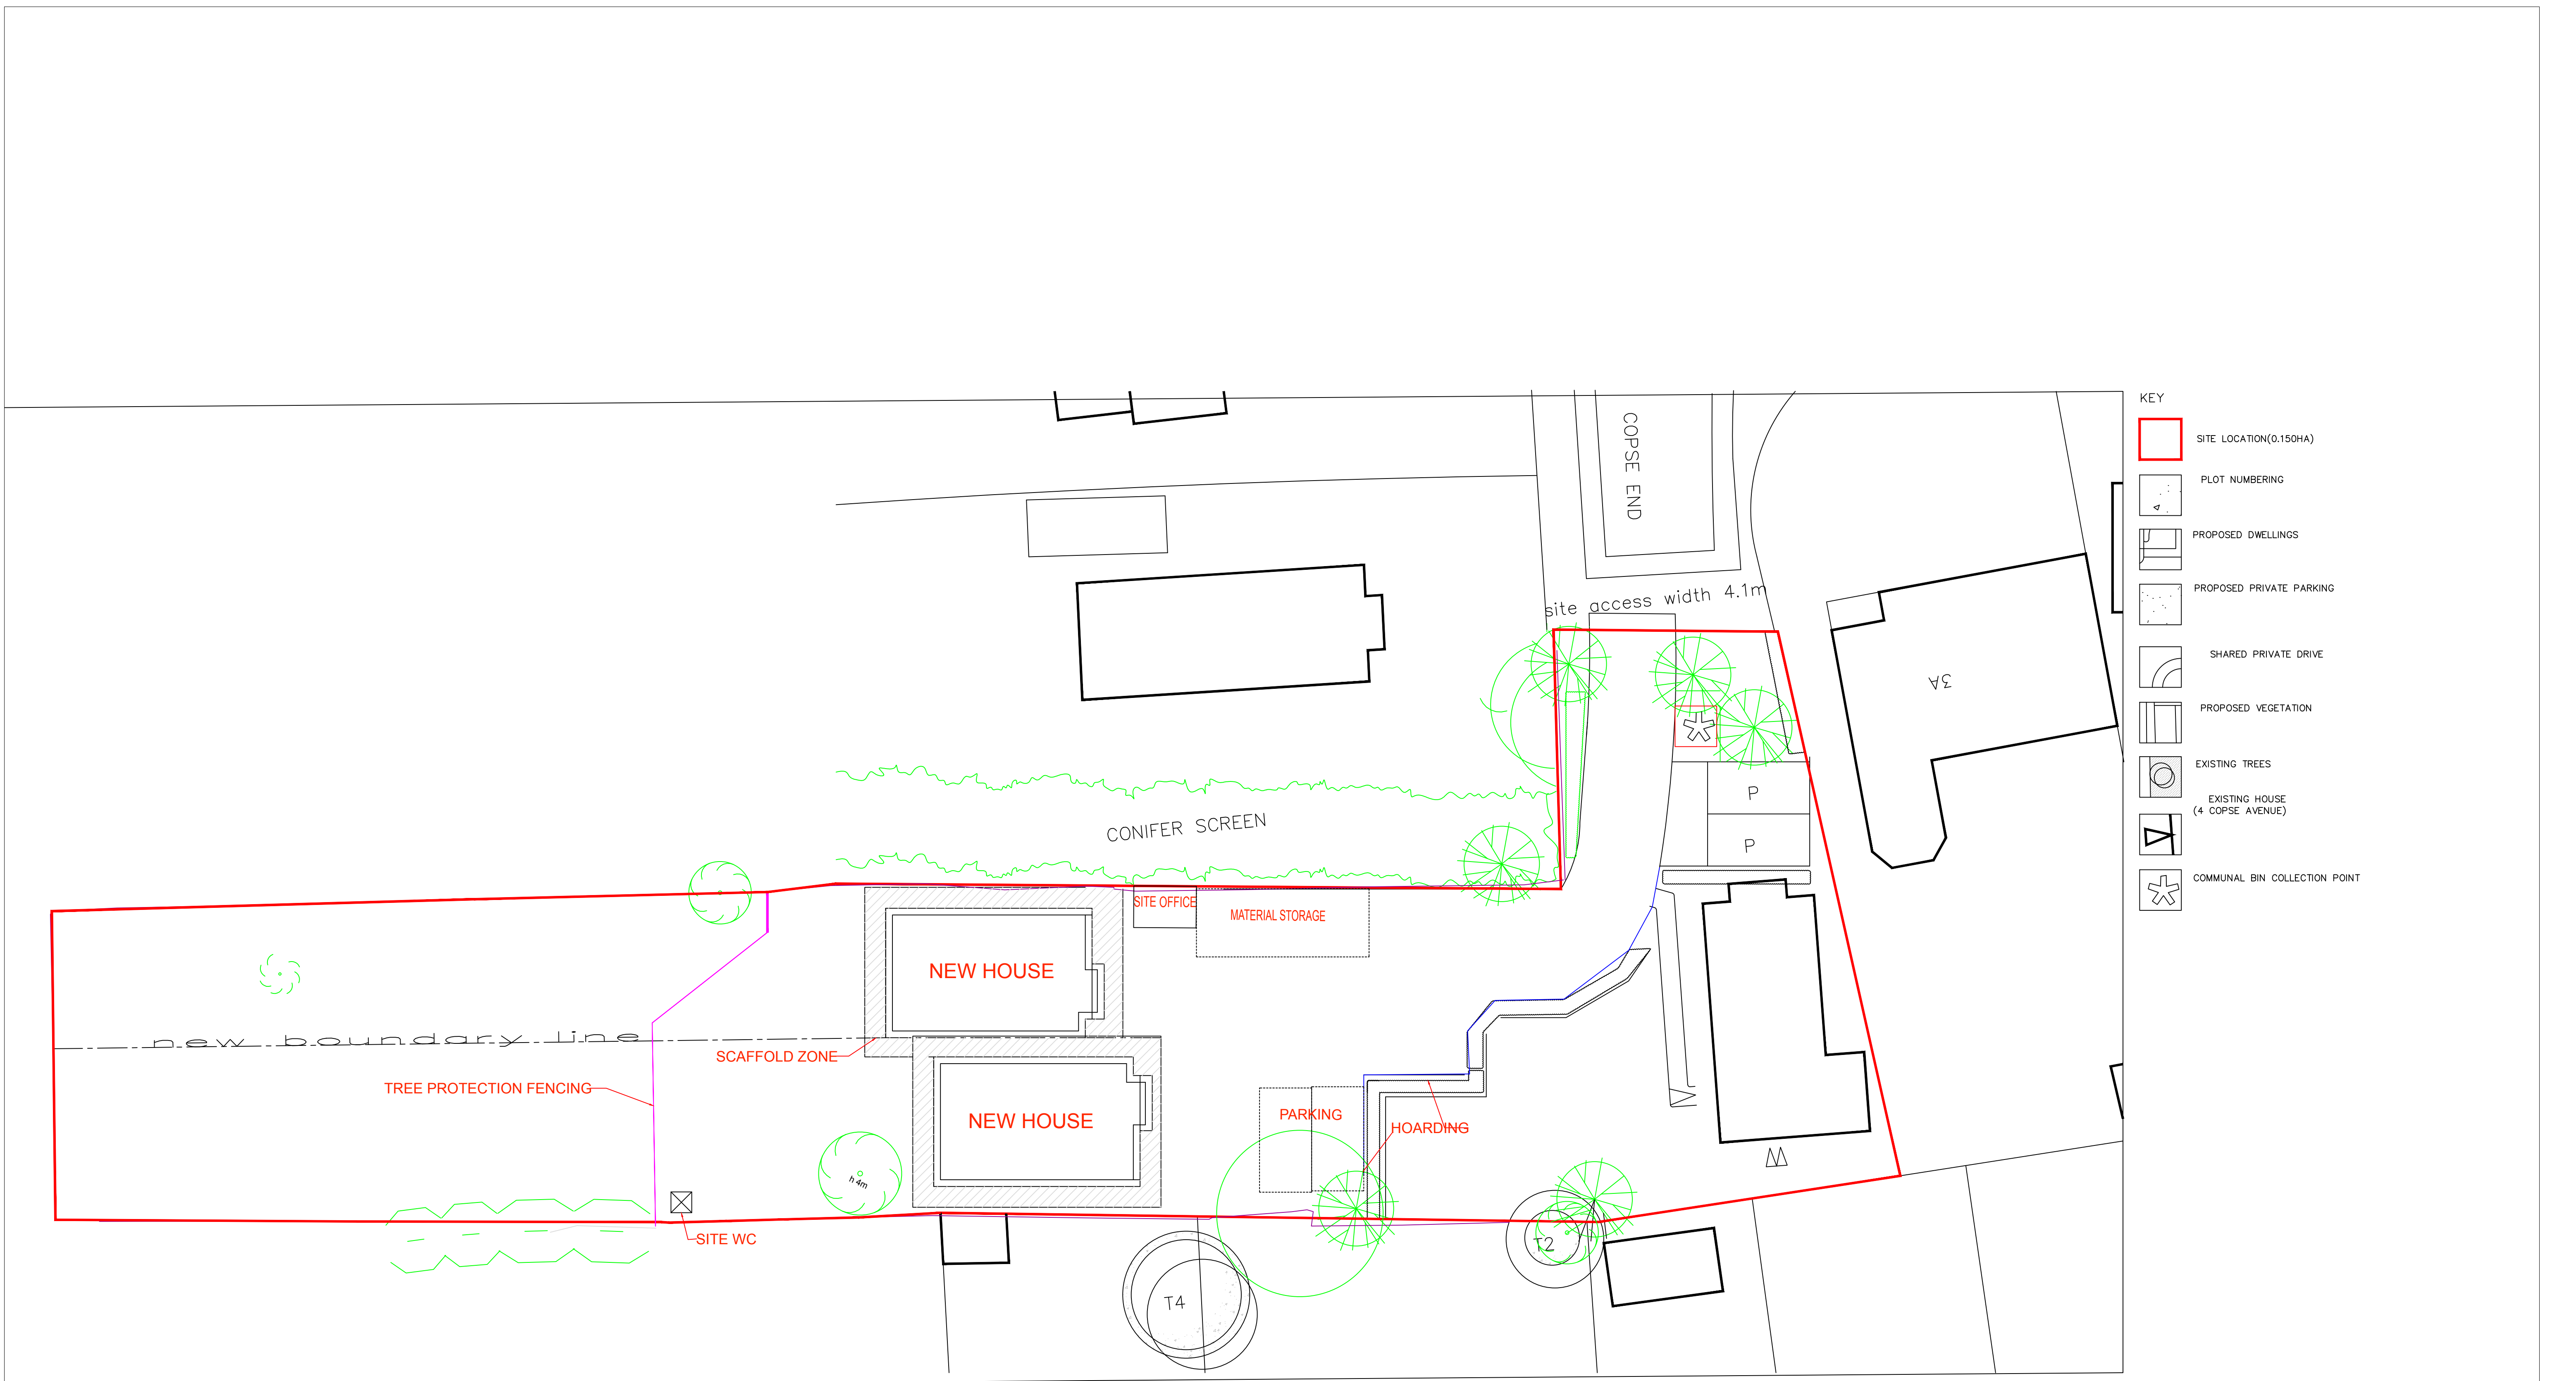

PROJECT:

PROPOSED 2 NOS DETACHED DWELLINGS

**4 Copse Avenue
Caversham**

DRAWN BY:

P.S.

DRAWING TITLE:

SITE PLAN

DATE:

29/06/2020

SCALE:

1:150@A3

FILENAME:

20017

DRAWING NUMBER:

CMS-01

ArchDezine Limited
archdeziner7@gmail.com