


EXISTING FIRST FLOOR PLAN

PROJECT:
24 DONKIN HILL
CAVERSHAM
READING
RG4 5DG

DRAWING TITLE:
EXISTING FIRST
FLOOR PLAN
(PROVISIONAL)

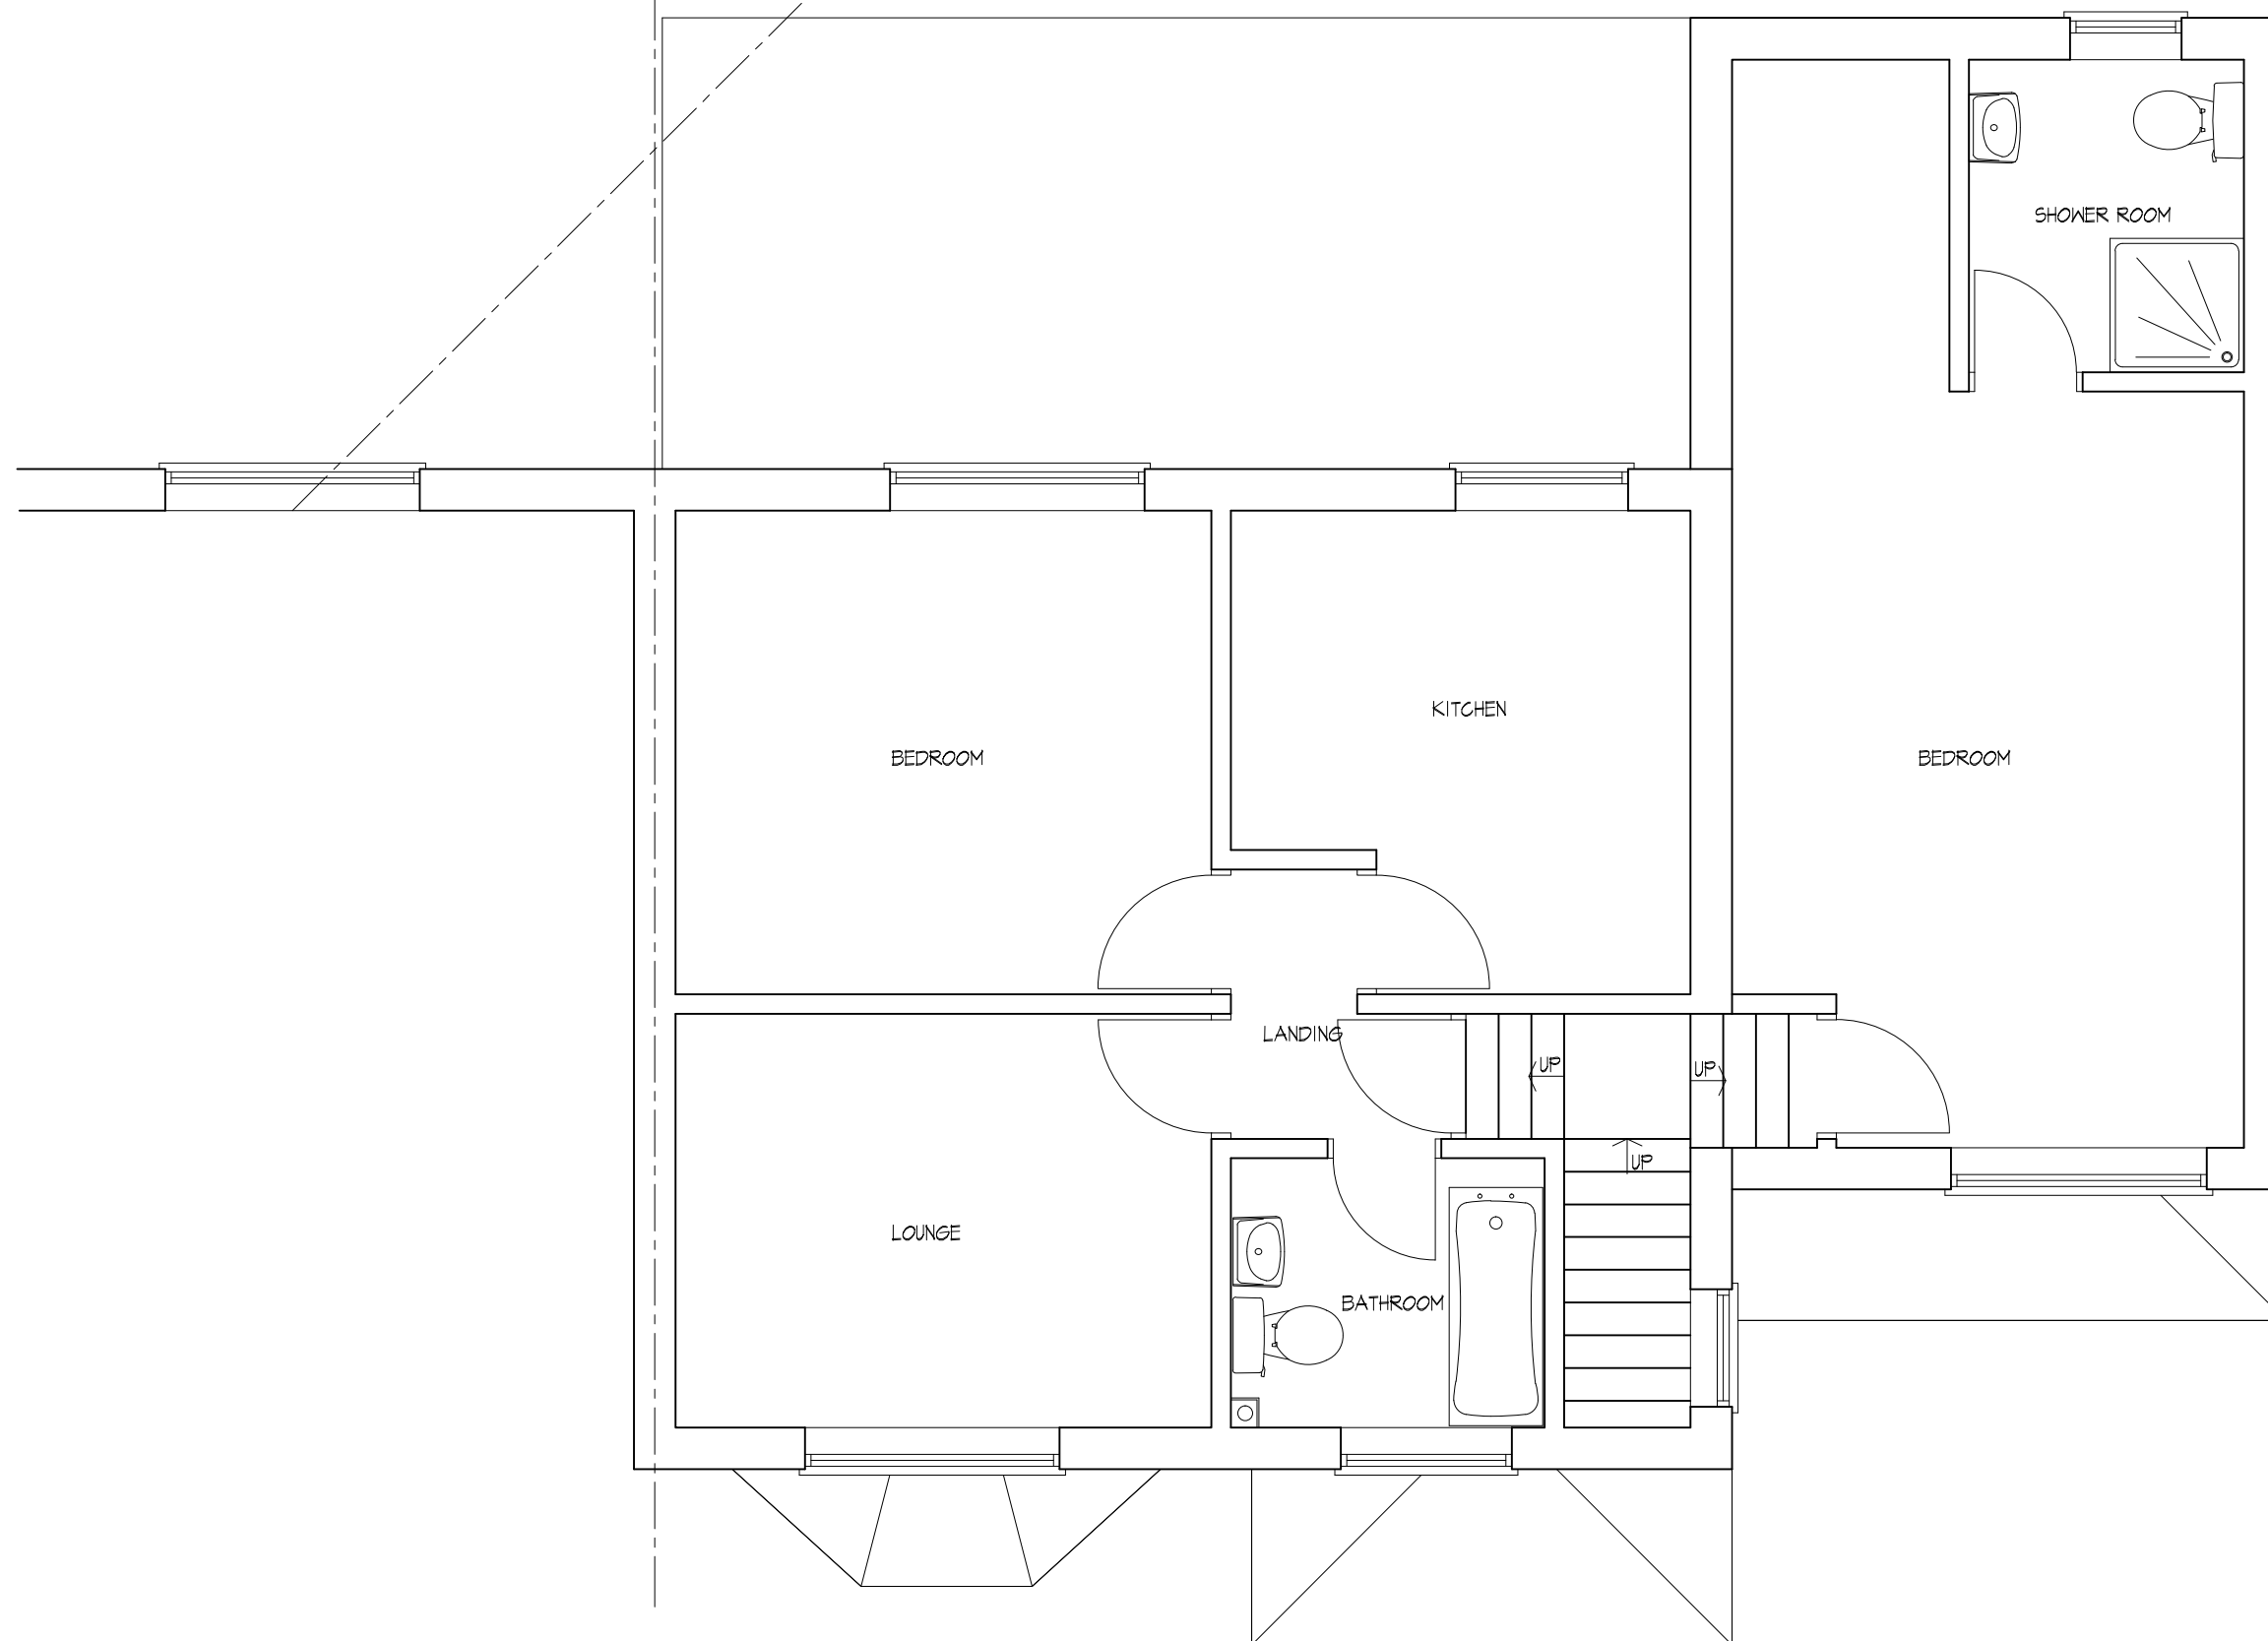

CREATIVE DESIGN & HENSON HOUSE NEWTOWN ROAD
STRUCTURE HENLEY-ON-THAMES RG9 1HG
Tel 01491 411922

DRAWN: DD
SCALE: 1:50@A3
DATE: MAY 2020
STATUS: PLANNING

DRAWING NO. REV.
10220-02