




GROUND FLOOR

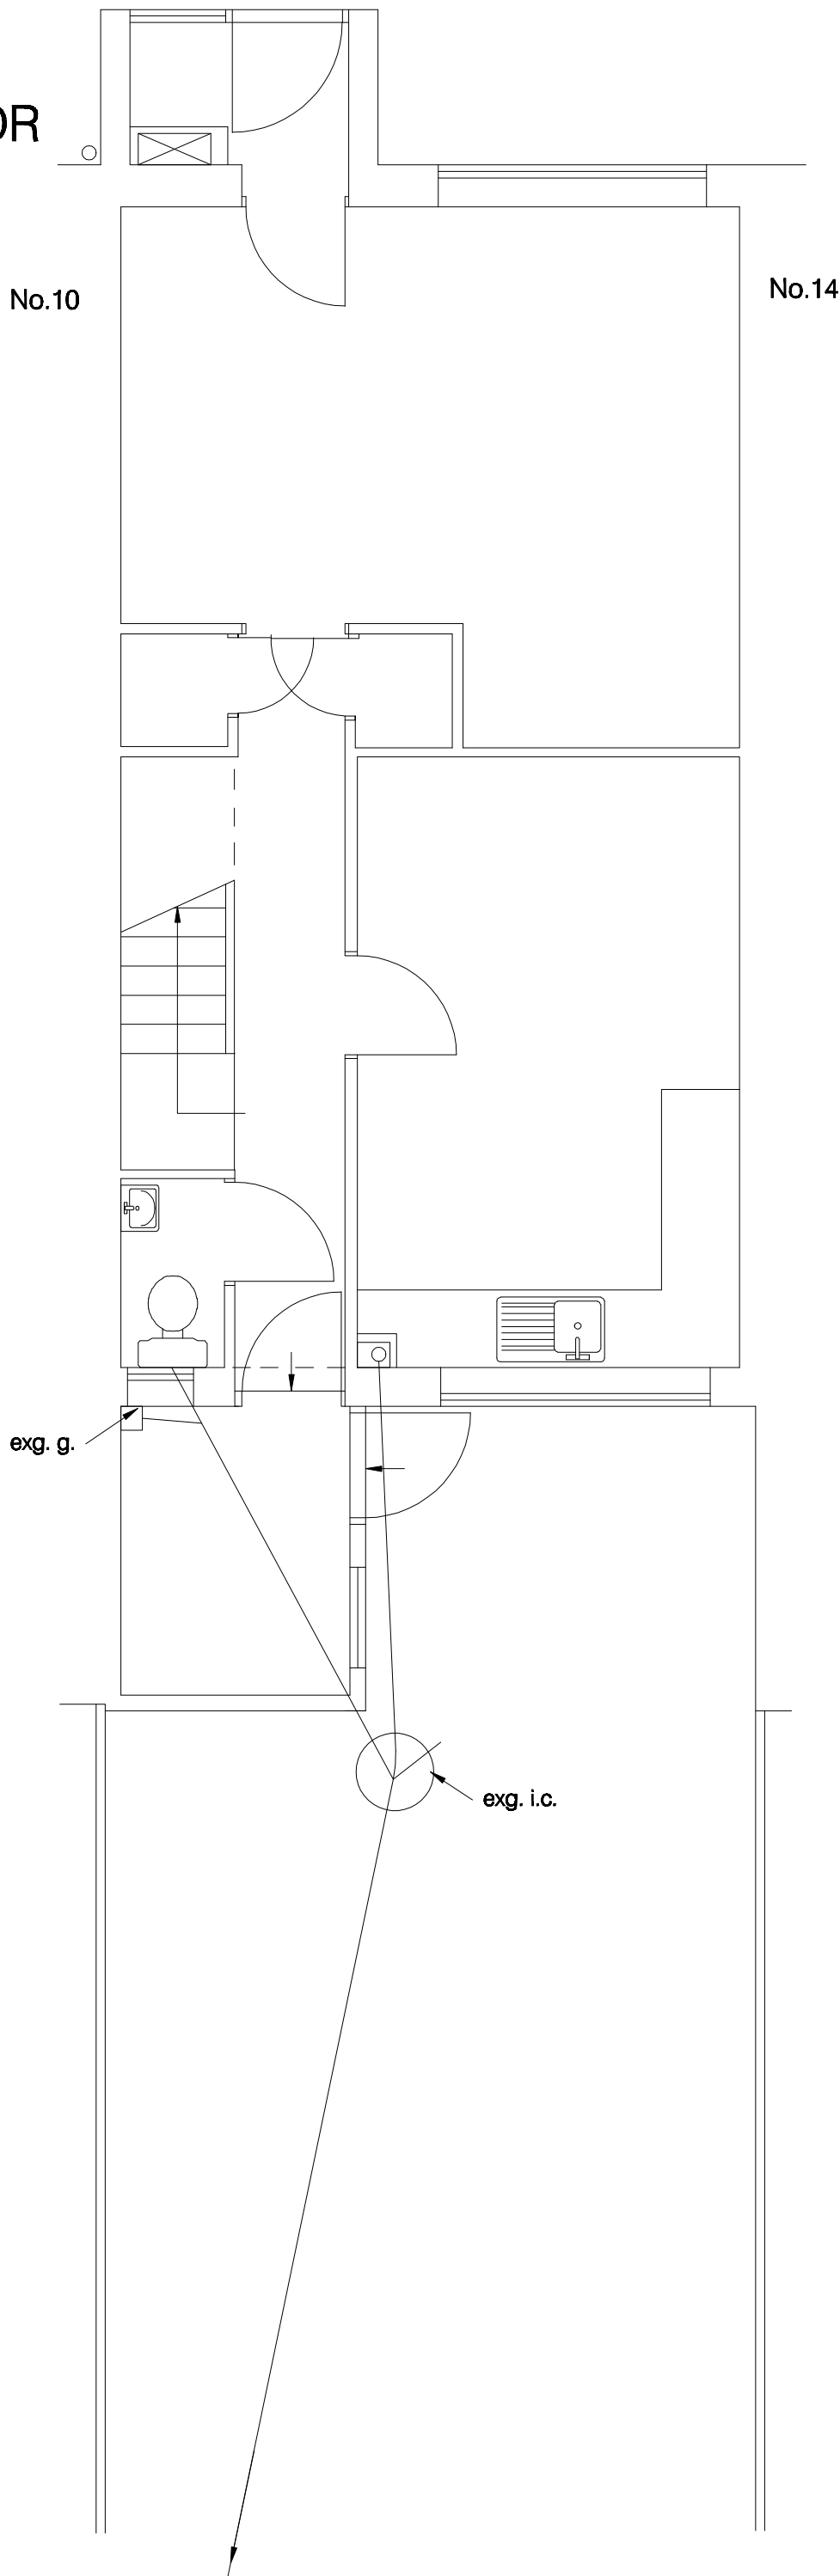

FIRST FLOOR

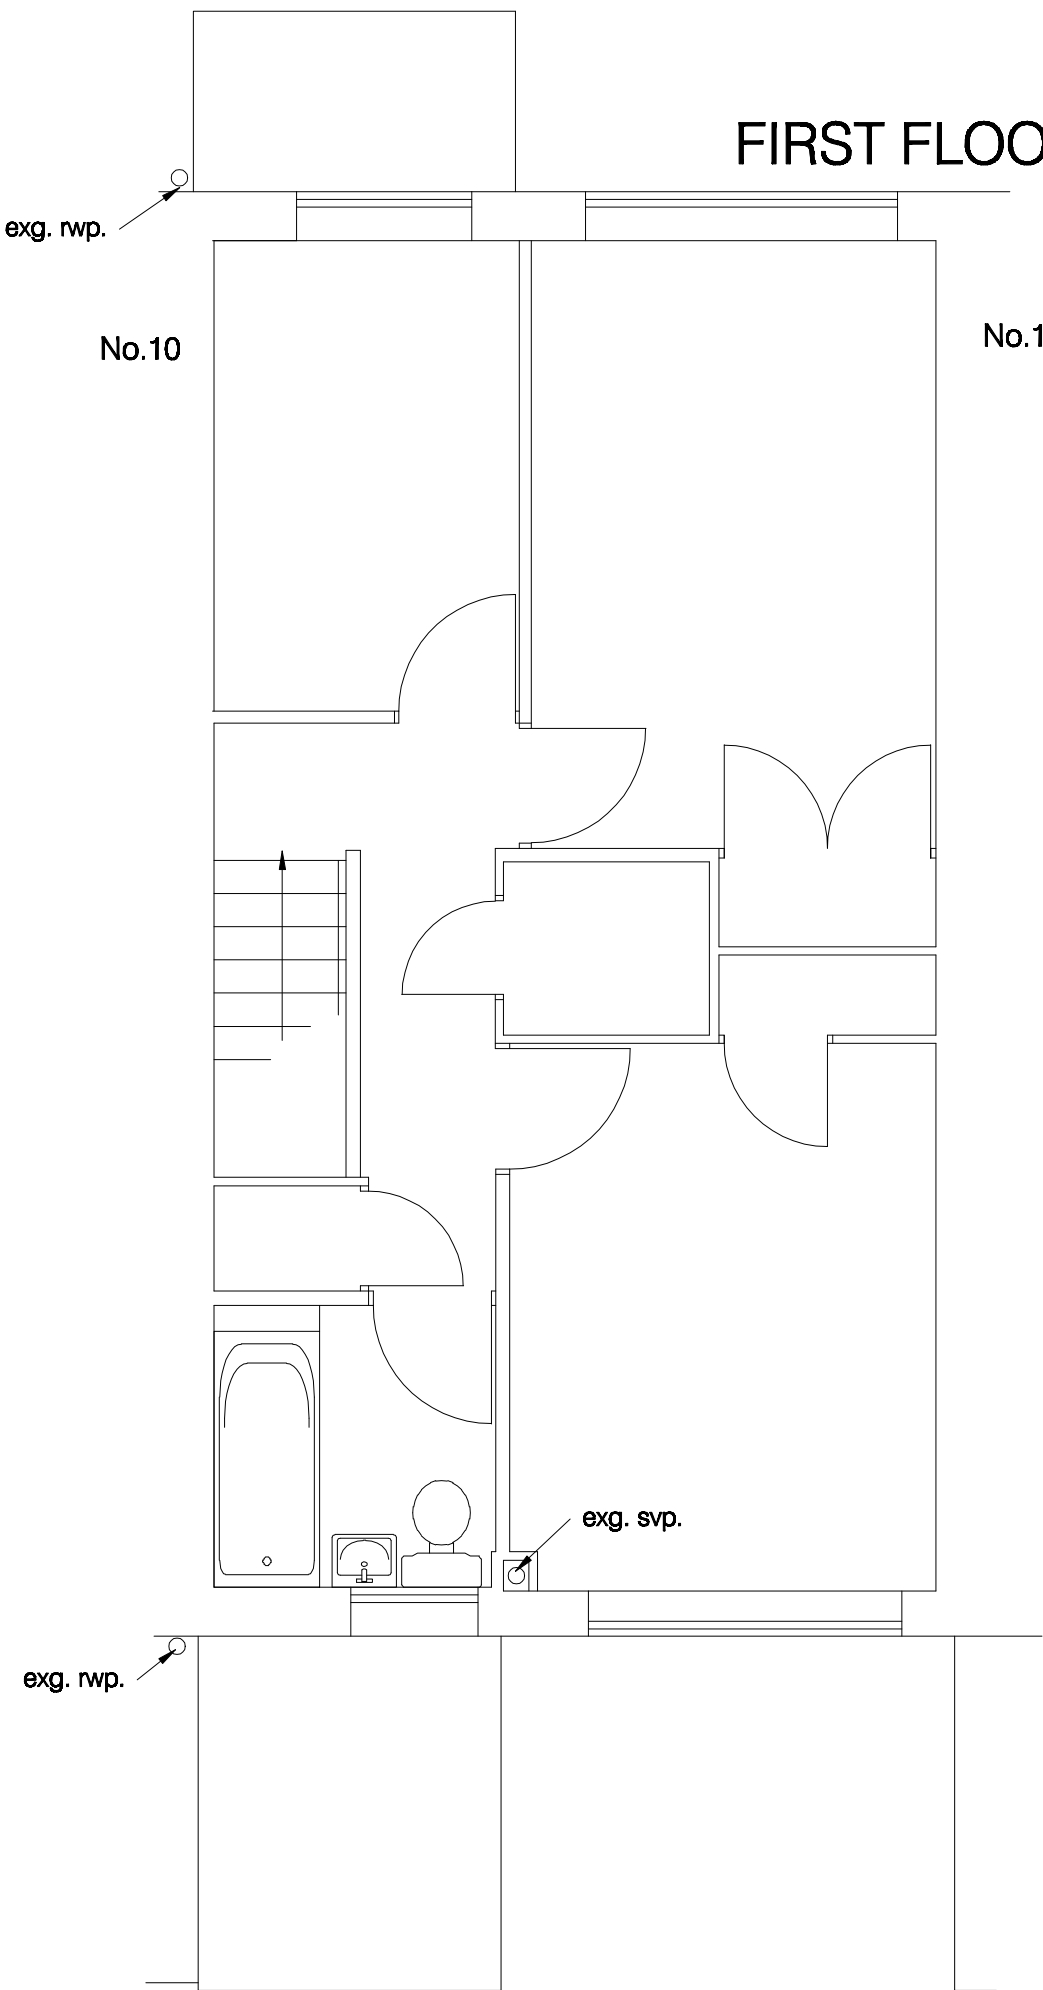

REAR

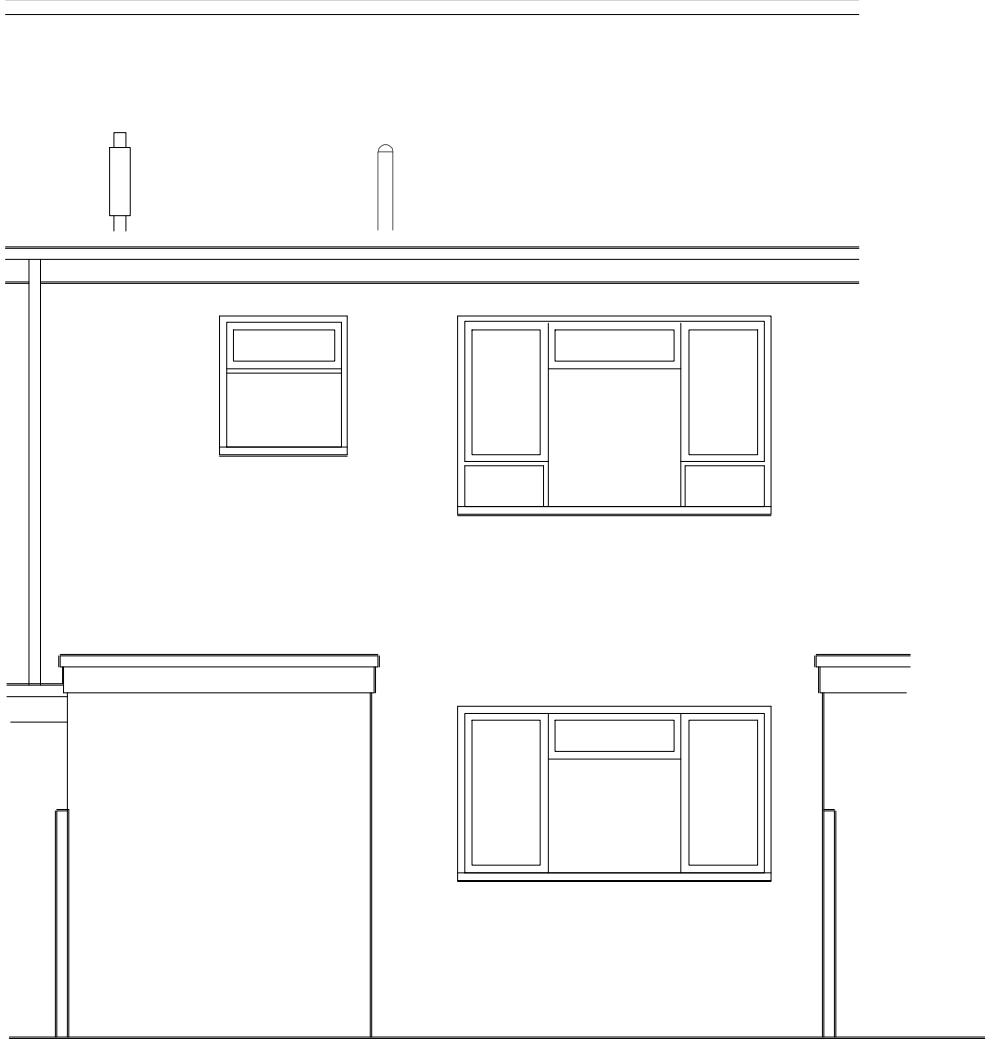

0 1 2 metres (1:50 on A2)

project

12 Buckingham Drive  
Emmer Green, Reading, Berkshire

for

Mr J Thorngate

title

1:50 Plans & Rear Elevation as Existing

drawing no:

1244

1

M D Howlett  
architectural consultant

76 Kidmore Road, Caversham, Reading  
Berkshire RG4 7NA; tel/fax: (0118) 947 7117  
Email: pmaarc@globalnet.co.uk

Date April 2019