



FRONT ELEVATION
(WEST)


Loft US Ridge
Loft US Ridge

Loft FFL
Landing FCL

Landing FFL
Hallway FCL

FRONT

Internal FFL
Porch FFL
datum
DPC

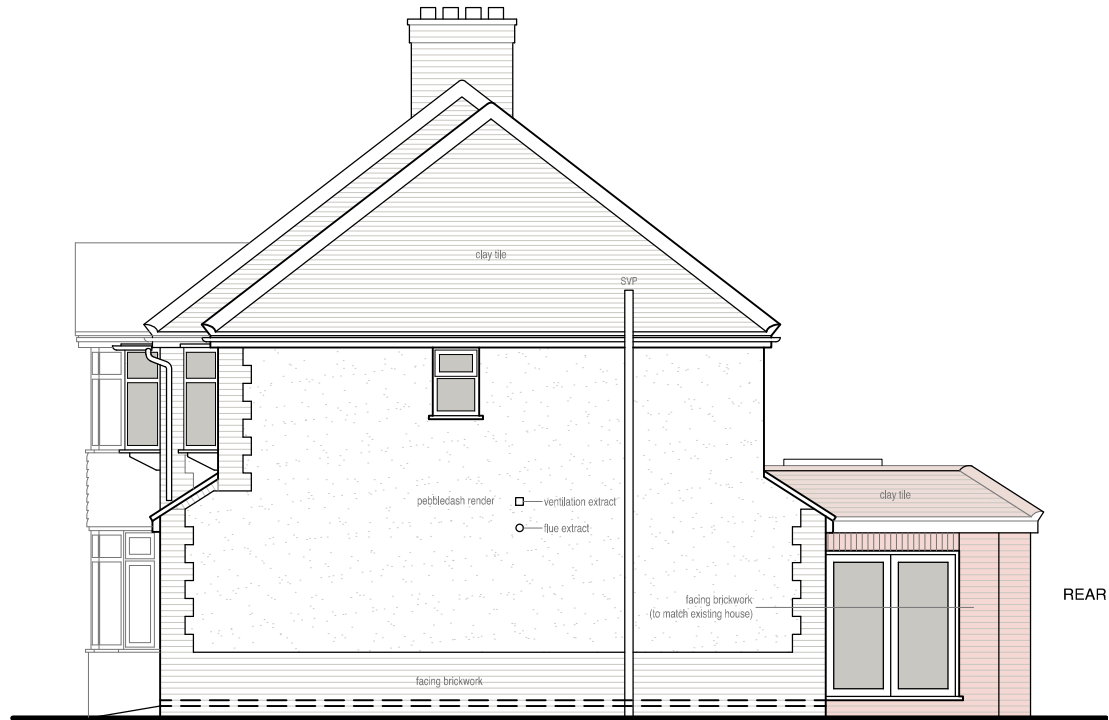


SIDE ELEVATION
(SOUTH)



REAR ELEVATION
(EAST)

NOTES
For use in the precise named location only.

Copyright reserved by Pitch, Architects Limited

 

Rev - Date - Revision -

	a. 1 Chiltern Court, 37 St.Peter's Avenue, Caversham, Reading, RG4 7DH t. 0118 948 4618 e. info@pitcharchitects.co.uk w. www.pitcharchitects.co.uk	Project Title Proposed Alterations to 18 Woodcote Way, Caversham Heights, RG4 7HE Client Name Mr & Mrs Shepherd	Drawing Title Proposed Elevations			
			Drawing Scale 1:100 @ A3	Date Feb '20	Status Planning	Drawn/checked MC/KM
			Drawing Ref 19078 - DD - 004 -			
			Rev			

© Pitch, Architects Limited