

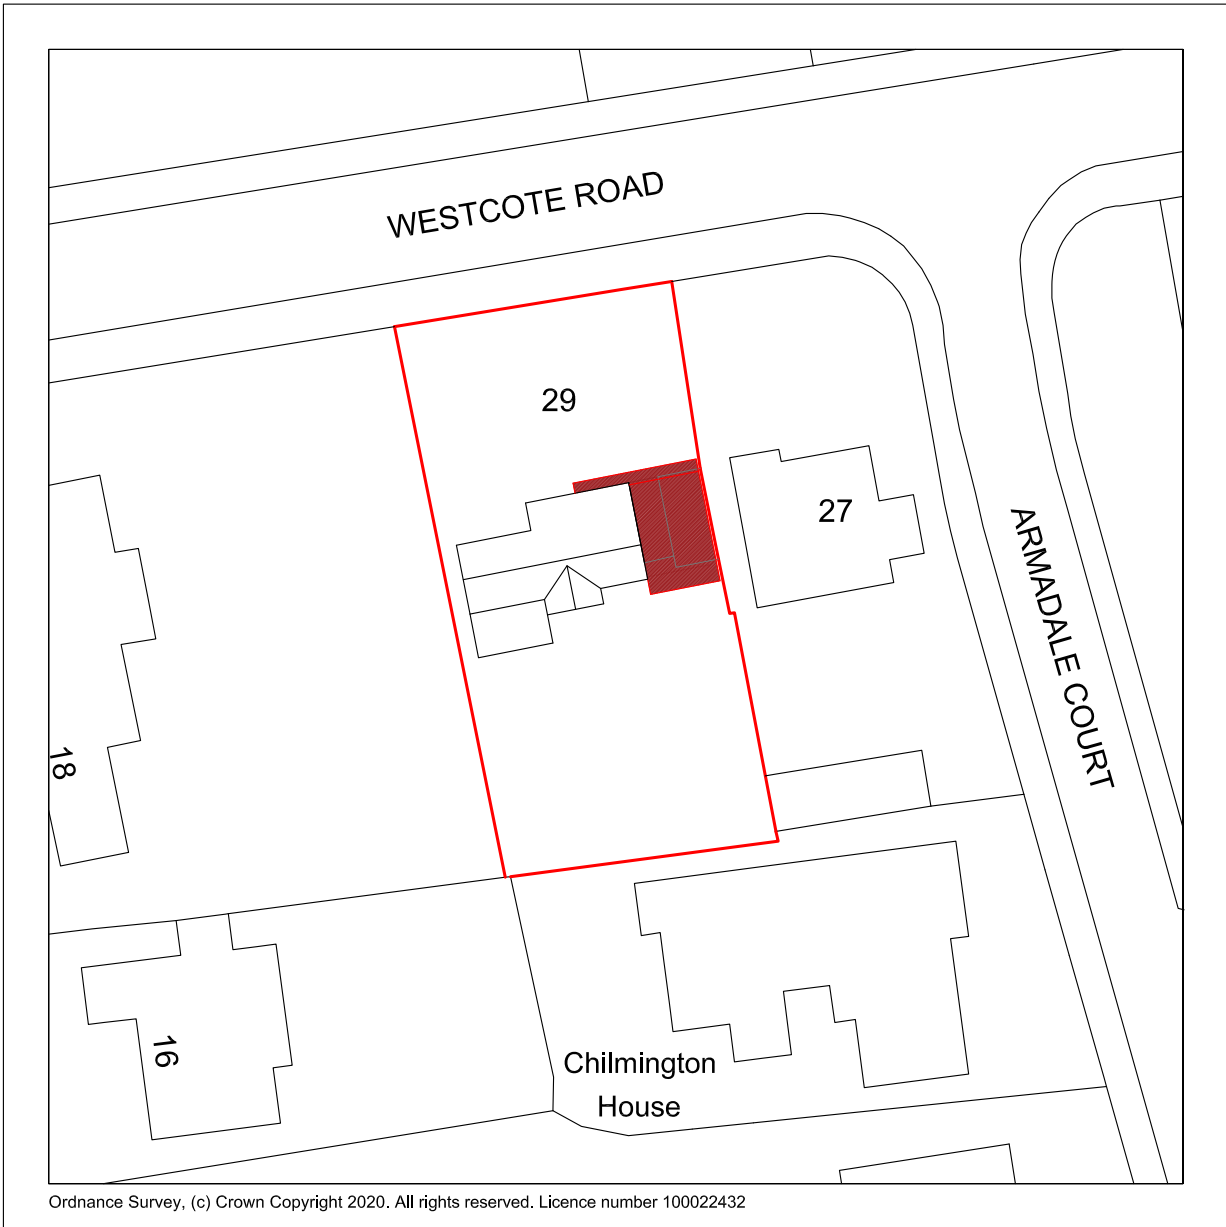


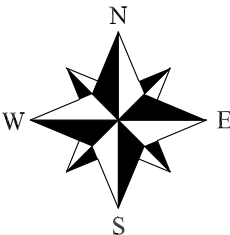

BLOCK PLAN SCALE 1:500

 

PHILIP WADGE ARCHITECTURE			www.philipwadge.co.uk info@philipwadge.co.uk 07919 161912	
PROJECT Side Extension			AT 29 Westcote Road Reading RG30 2DL	
CLIENT Mr C Dodson and Ms S Magee				
TITLE BLOCK/SITE PLAN			DATE 23/05/20	
SCALE 1:500 @ A4		DRAWING NUMBER 2036/PL/02		Rev