


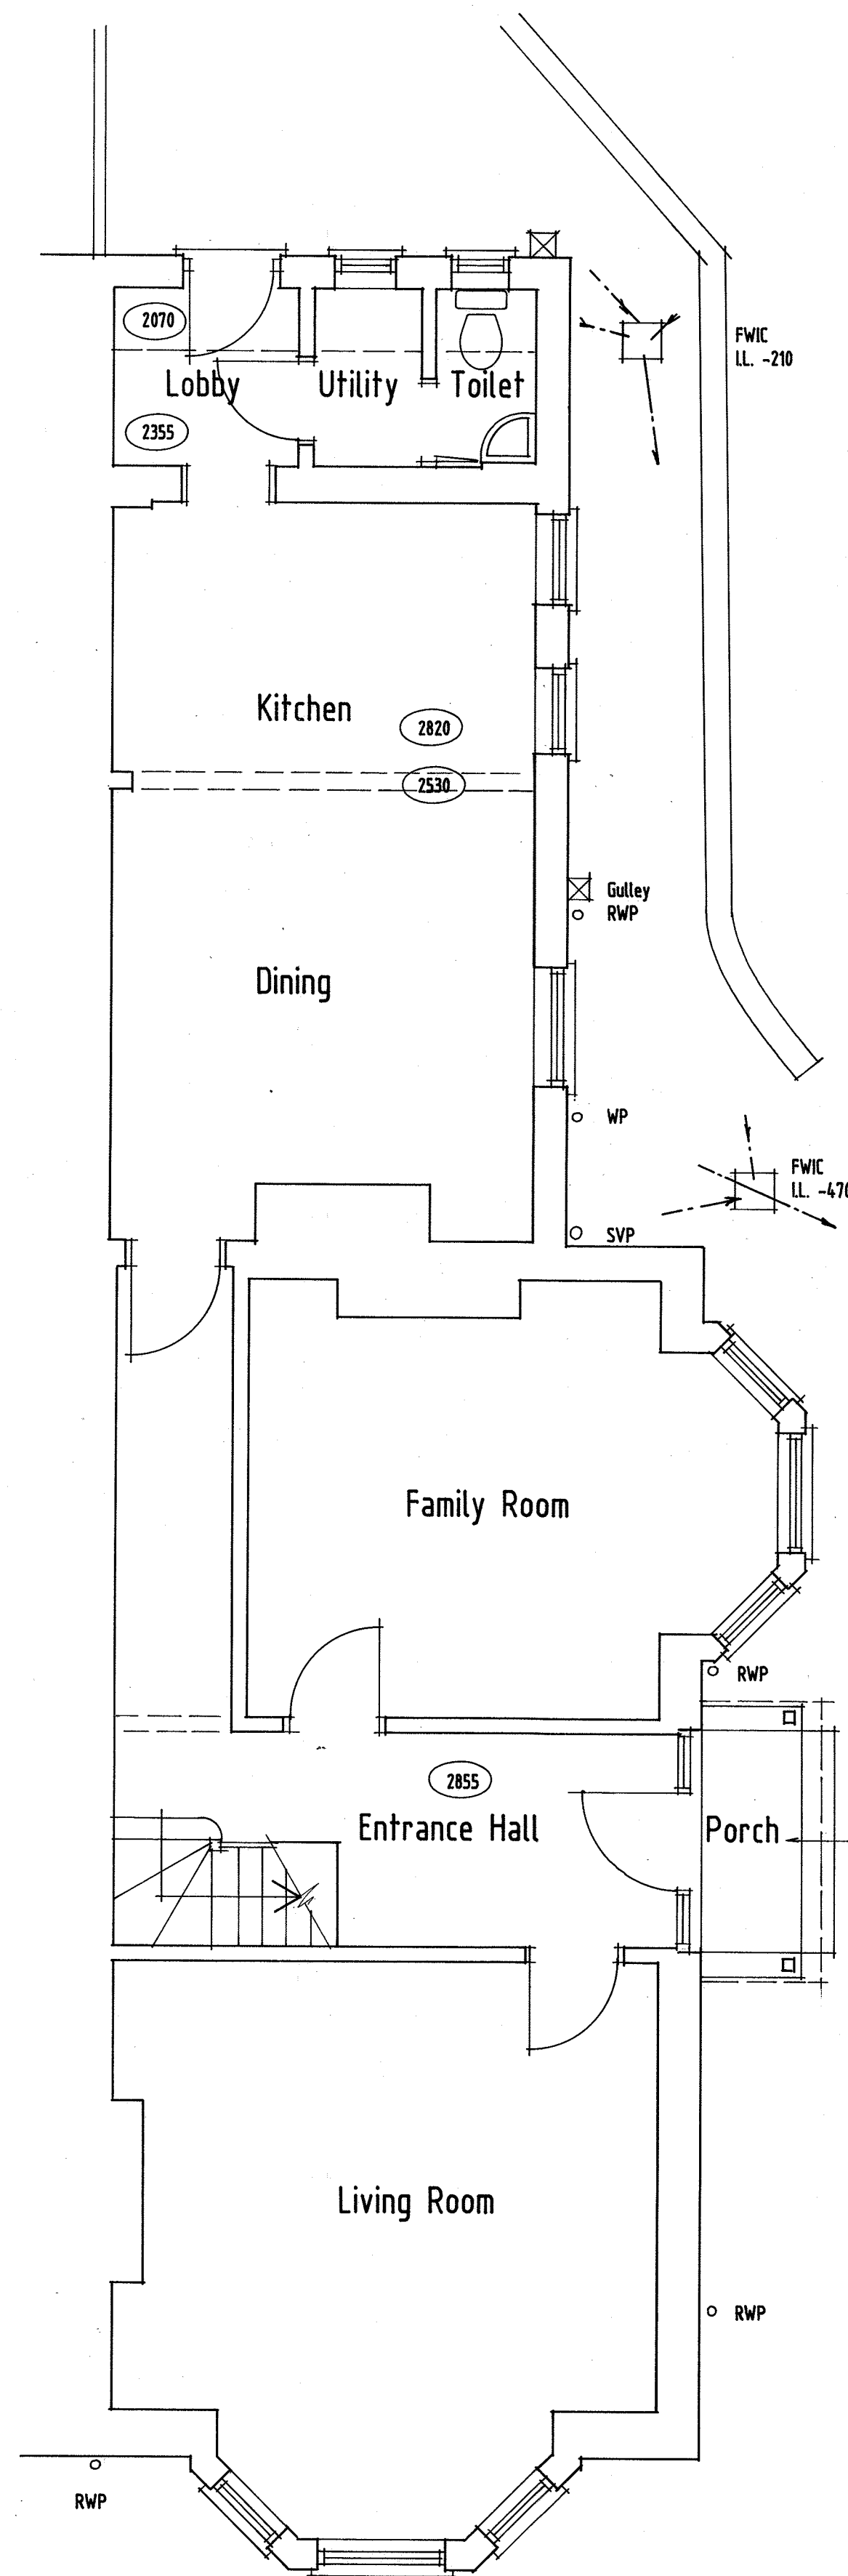


Ground Floor Plan Scale 1:50





Front Elevation Scale 1:100




Side Elevation

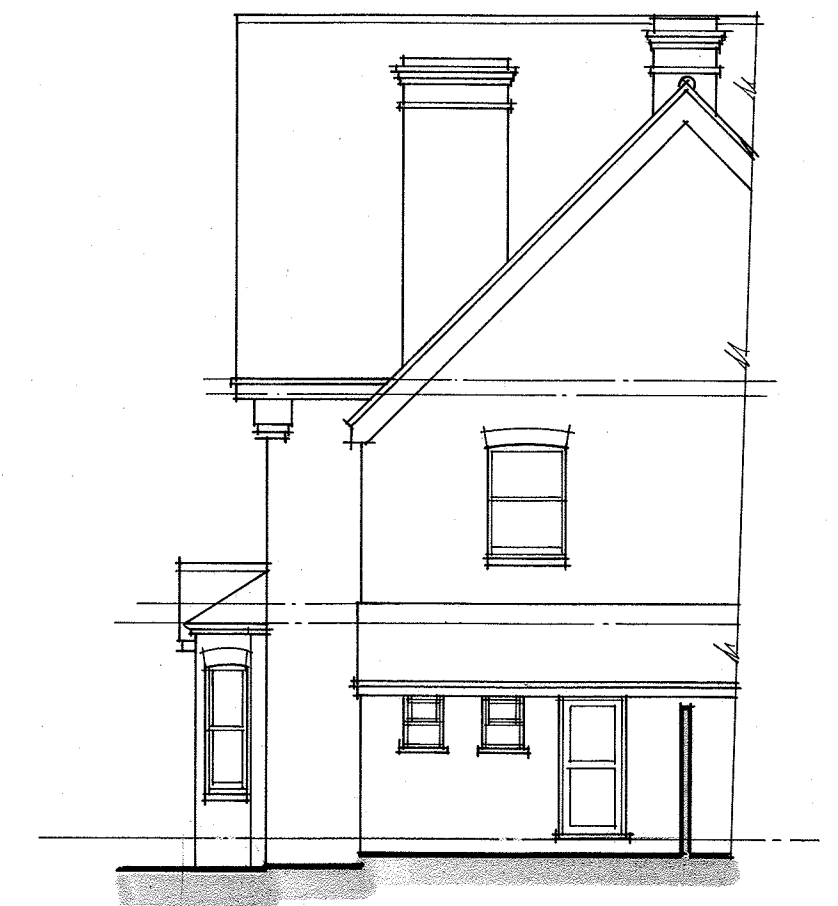

Rear Elevation

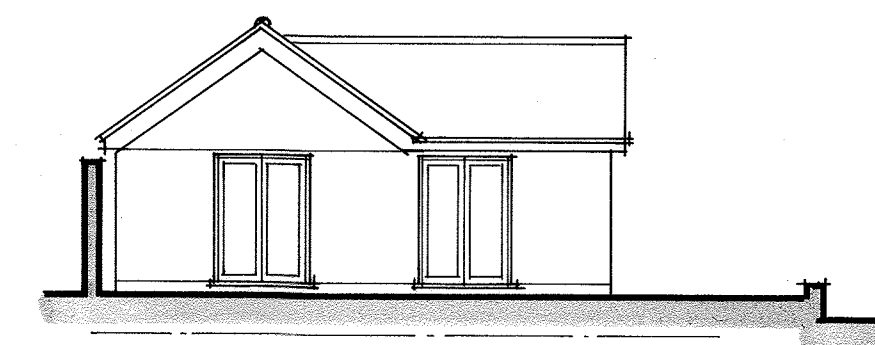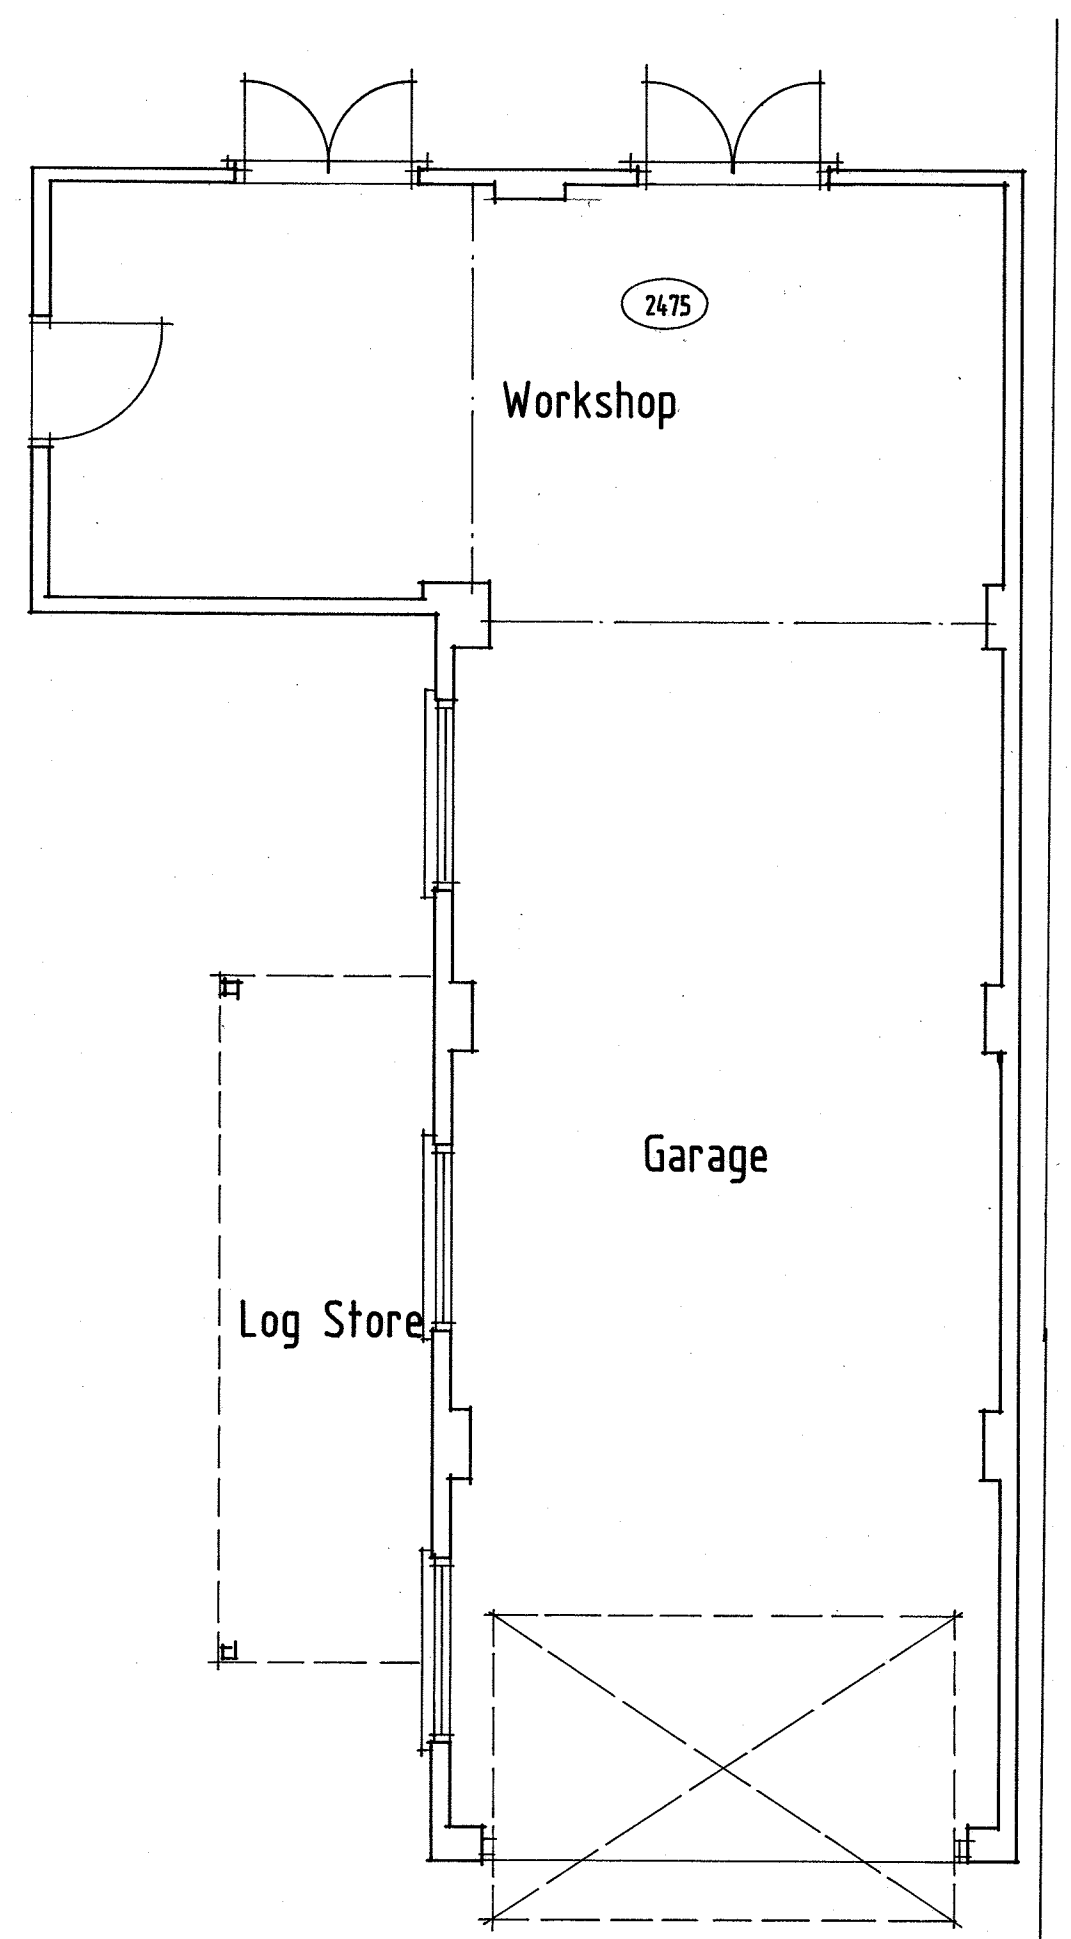

Garage - Rear Elevation

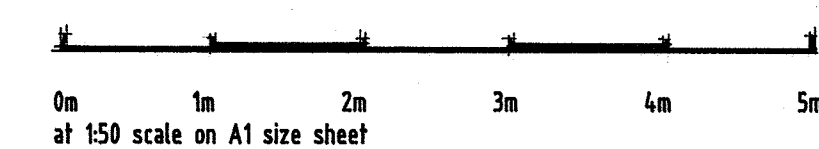

PROPOSED ALTERATIONS TO
No. 4 UPPER WARREN AVENUE
CAVERSHAM READING BERKS.
Scale as shown Apr 2019 Drg. 01
For: Mr. & Mrs. MCHUGH
SURVEY - Plans & Elevations