


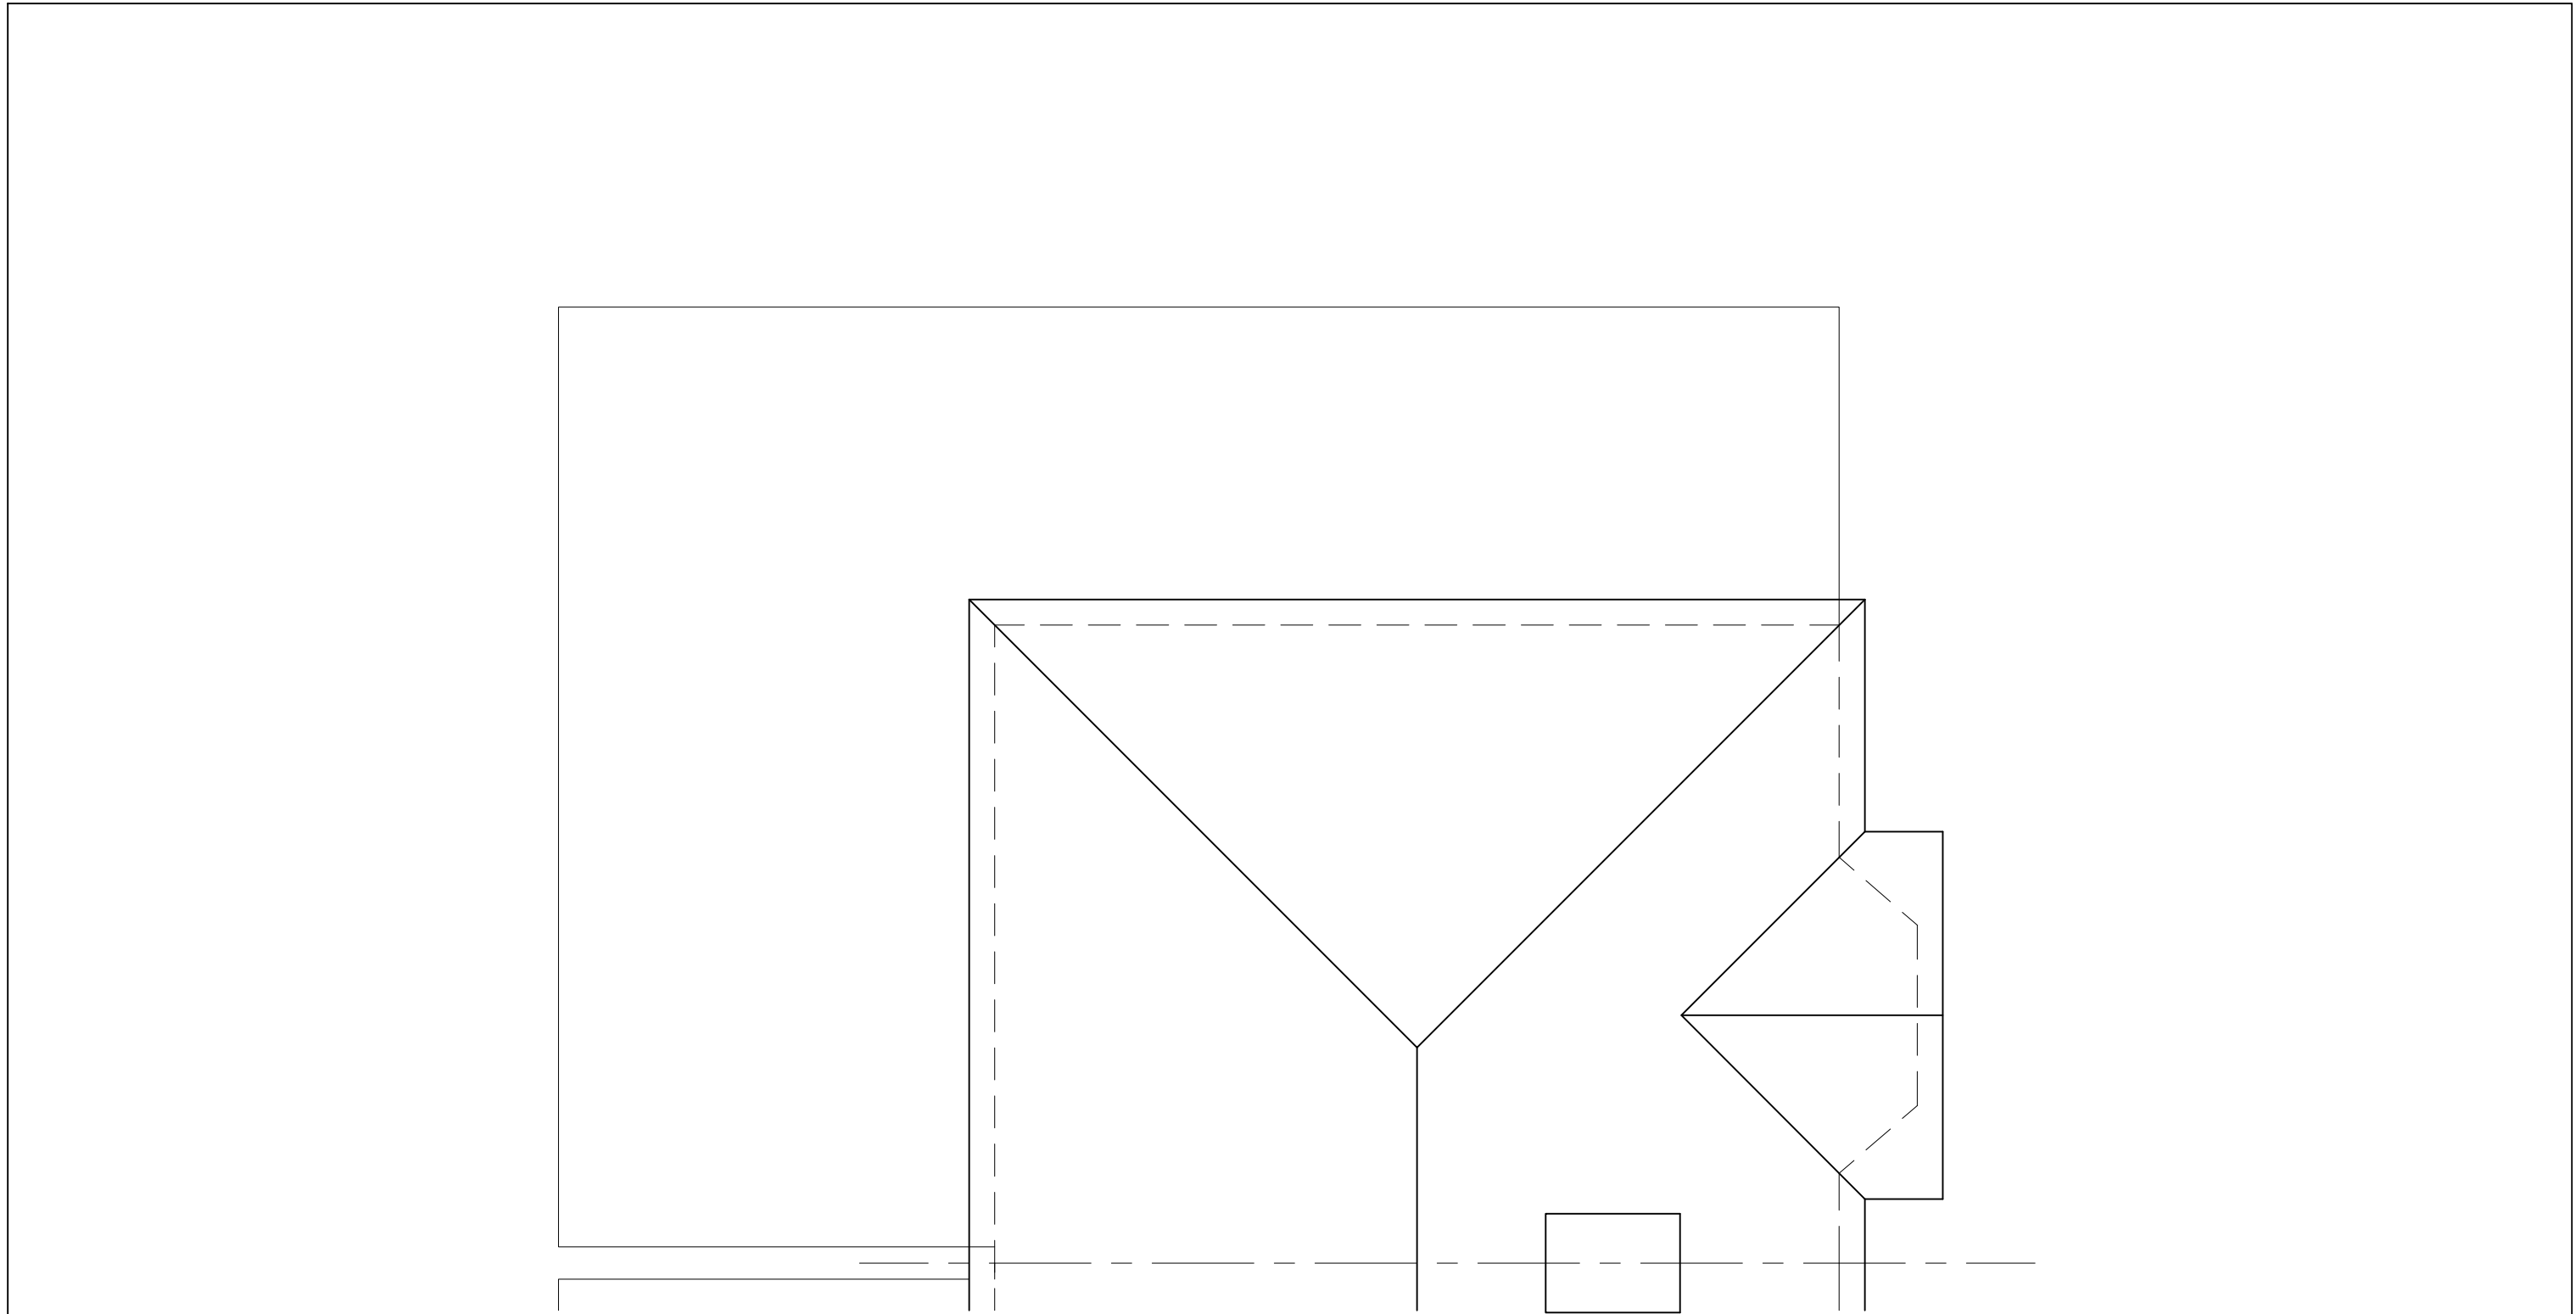

SCALE 1:50

EXISTING ROOF PLAN

PROJECT: 97 PARK LANE TILEHURST RG31 4DR	DRAWING TITLE EXISTING ROOF PLAN		CREATIVE DESIGN & STRUCTURE	NEWTOWN HOUSE NEWTOWN ROAD HENLEY-ON-THAMES RG9 1HG Tel 01491 411922	DRAWN: ED	DRAWING NO. 04220-03	REV.
					SCALE: 1:50@A3		
					DATE: FEB 2020		