
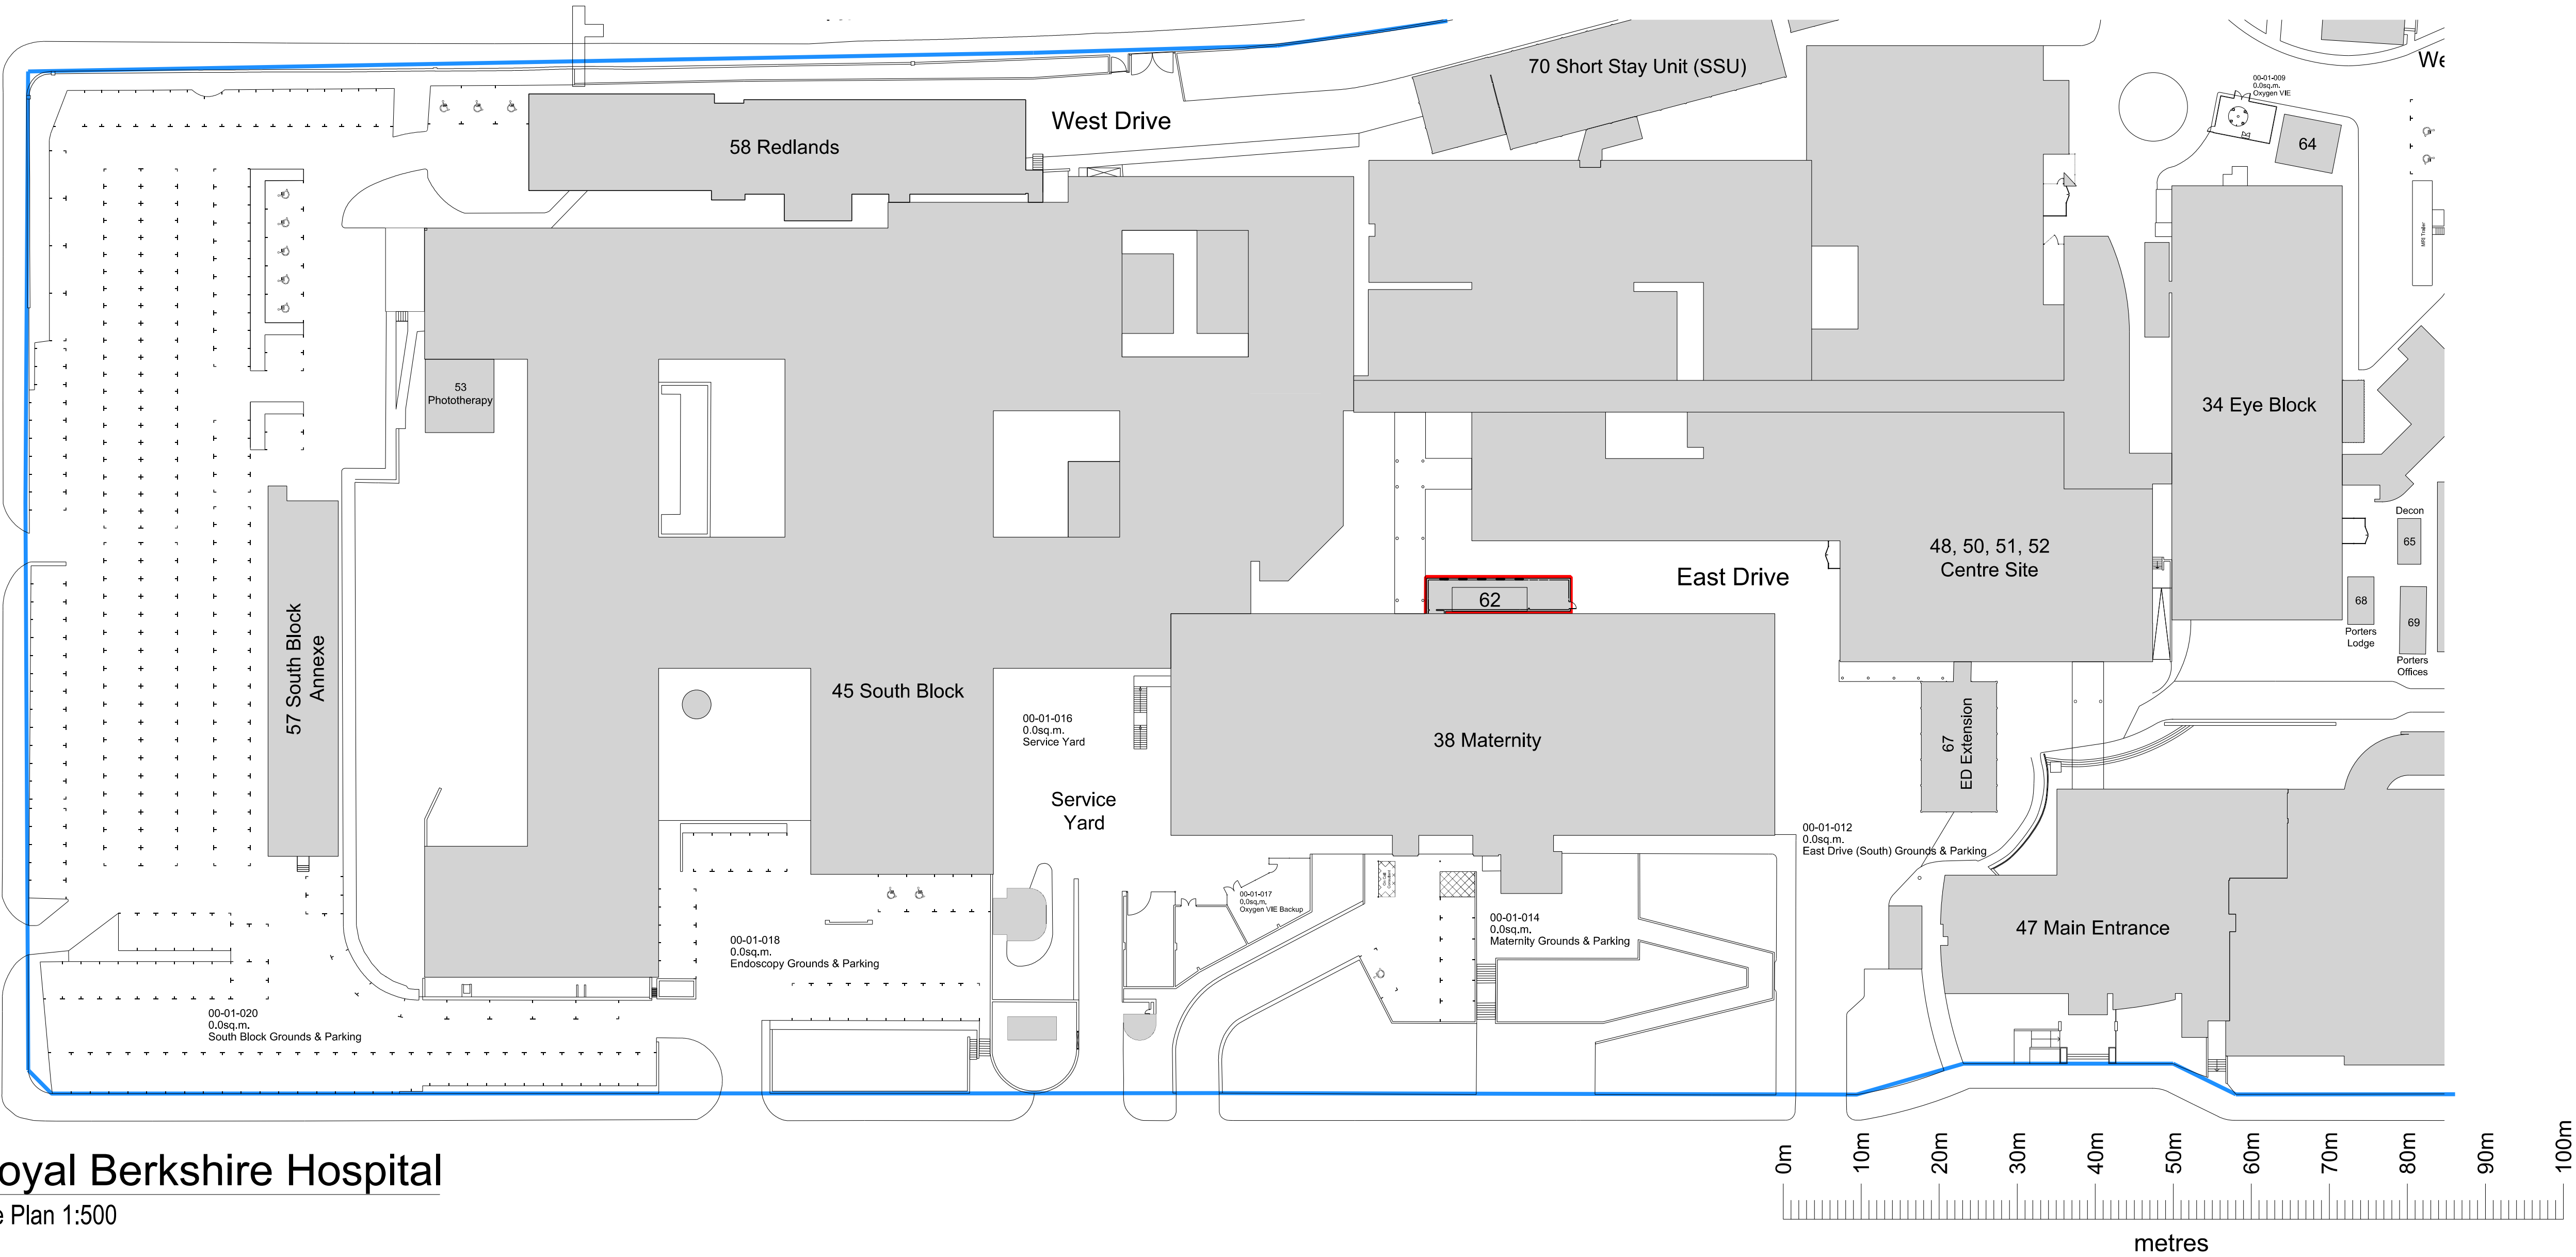


Royal Berkshire Hospital

Location Plan 1:1250

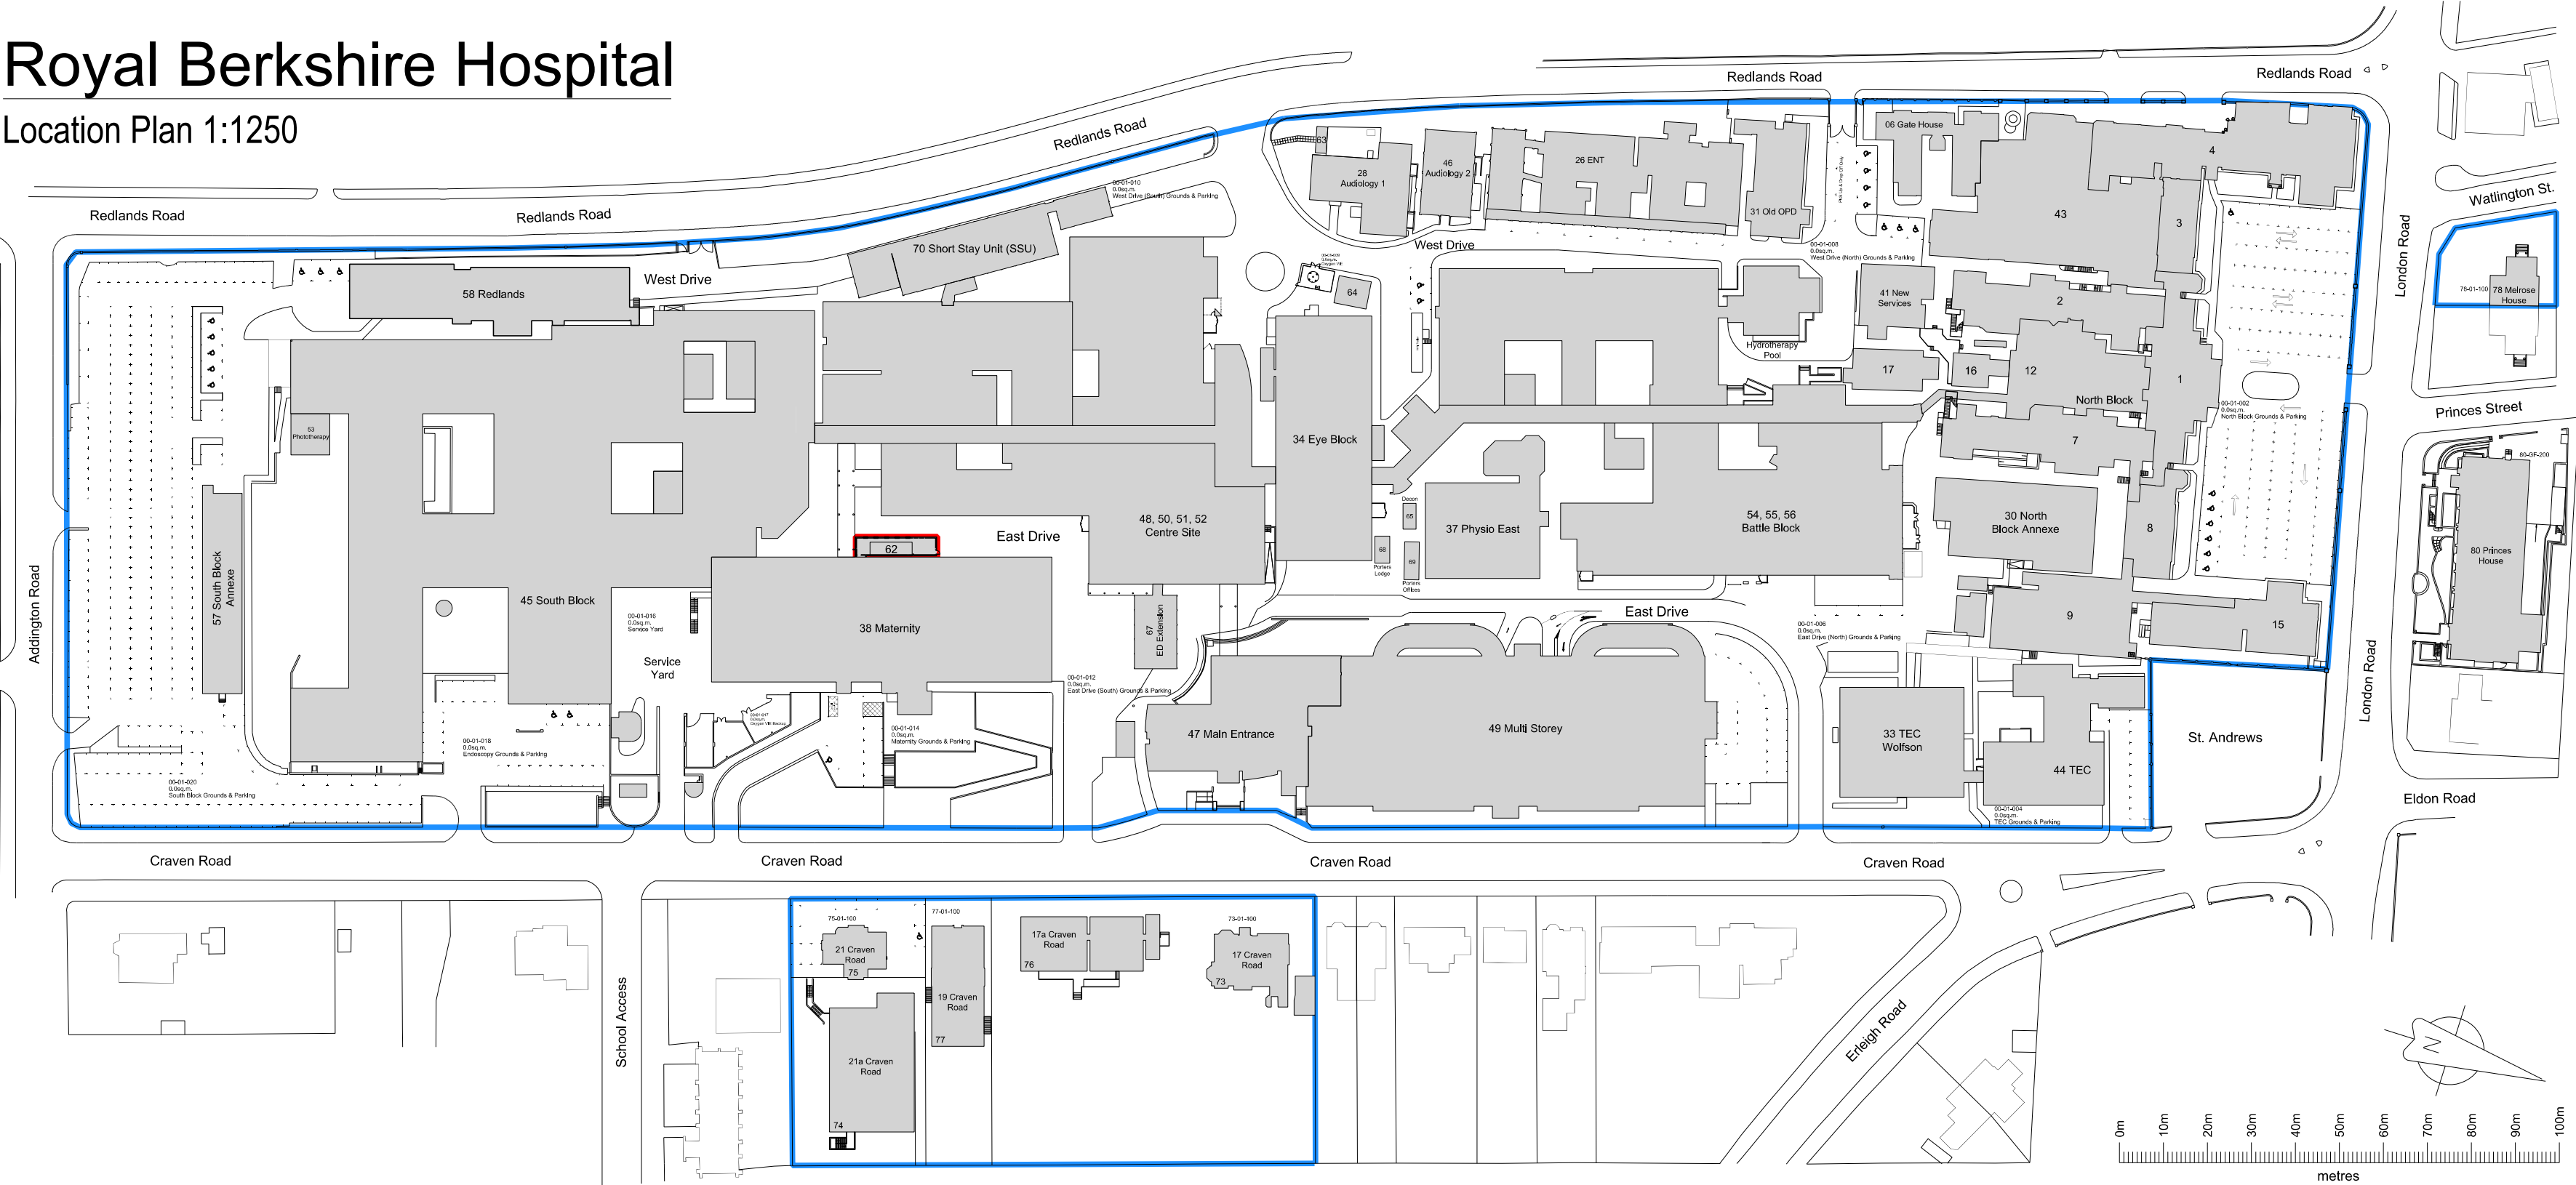

Royal Berkshire Hospital

Site Plan 1:500

REV	DATE	BY	DESCRIPTION	CHK	APP
DRAWING STATUS:					
CLIENT:					
ROYAL BERKSHIRE HOSPITAL NHS FOUNDATION TRUST					
PROJECT:					
Maternity Building No 38 Level 1 Catering Changing Facilities					
TITLE:					
Catering Changing Facilities Site & Location Plan					
SCALE @ A1:		CHECKED:		APPROVED:	
As Shown					
PROJECT NUMBER:		DESIGNED:	DRAWN:	DATE:	
			KH	15.12.2020	
DRAWING No:				REV:	
6942.100					