


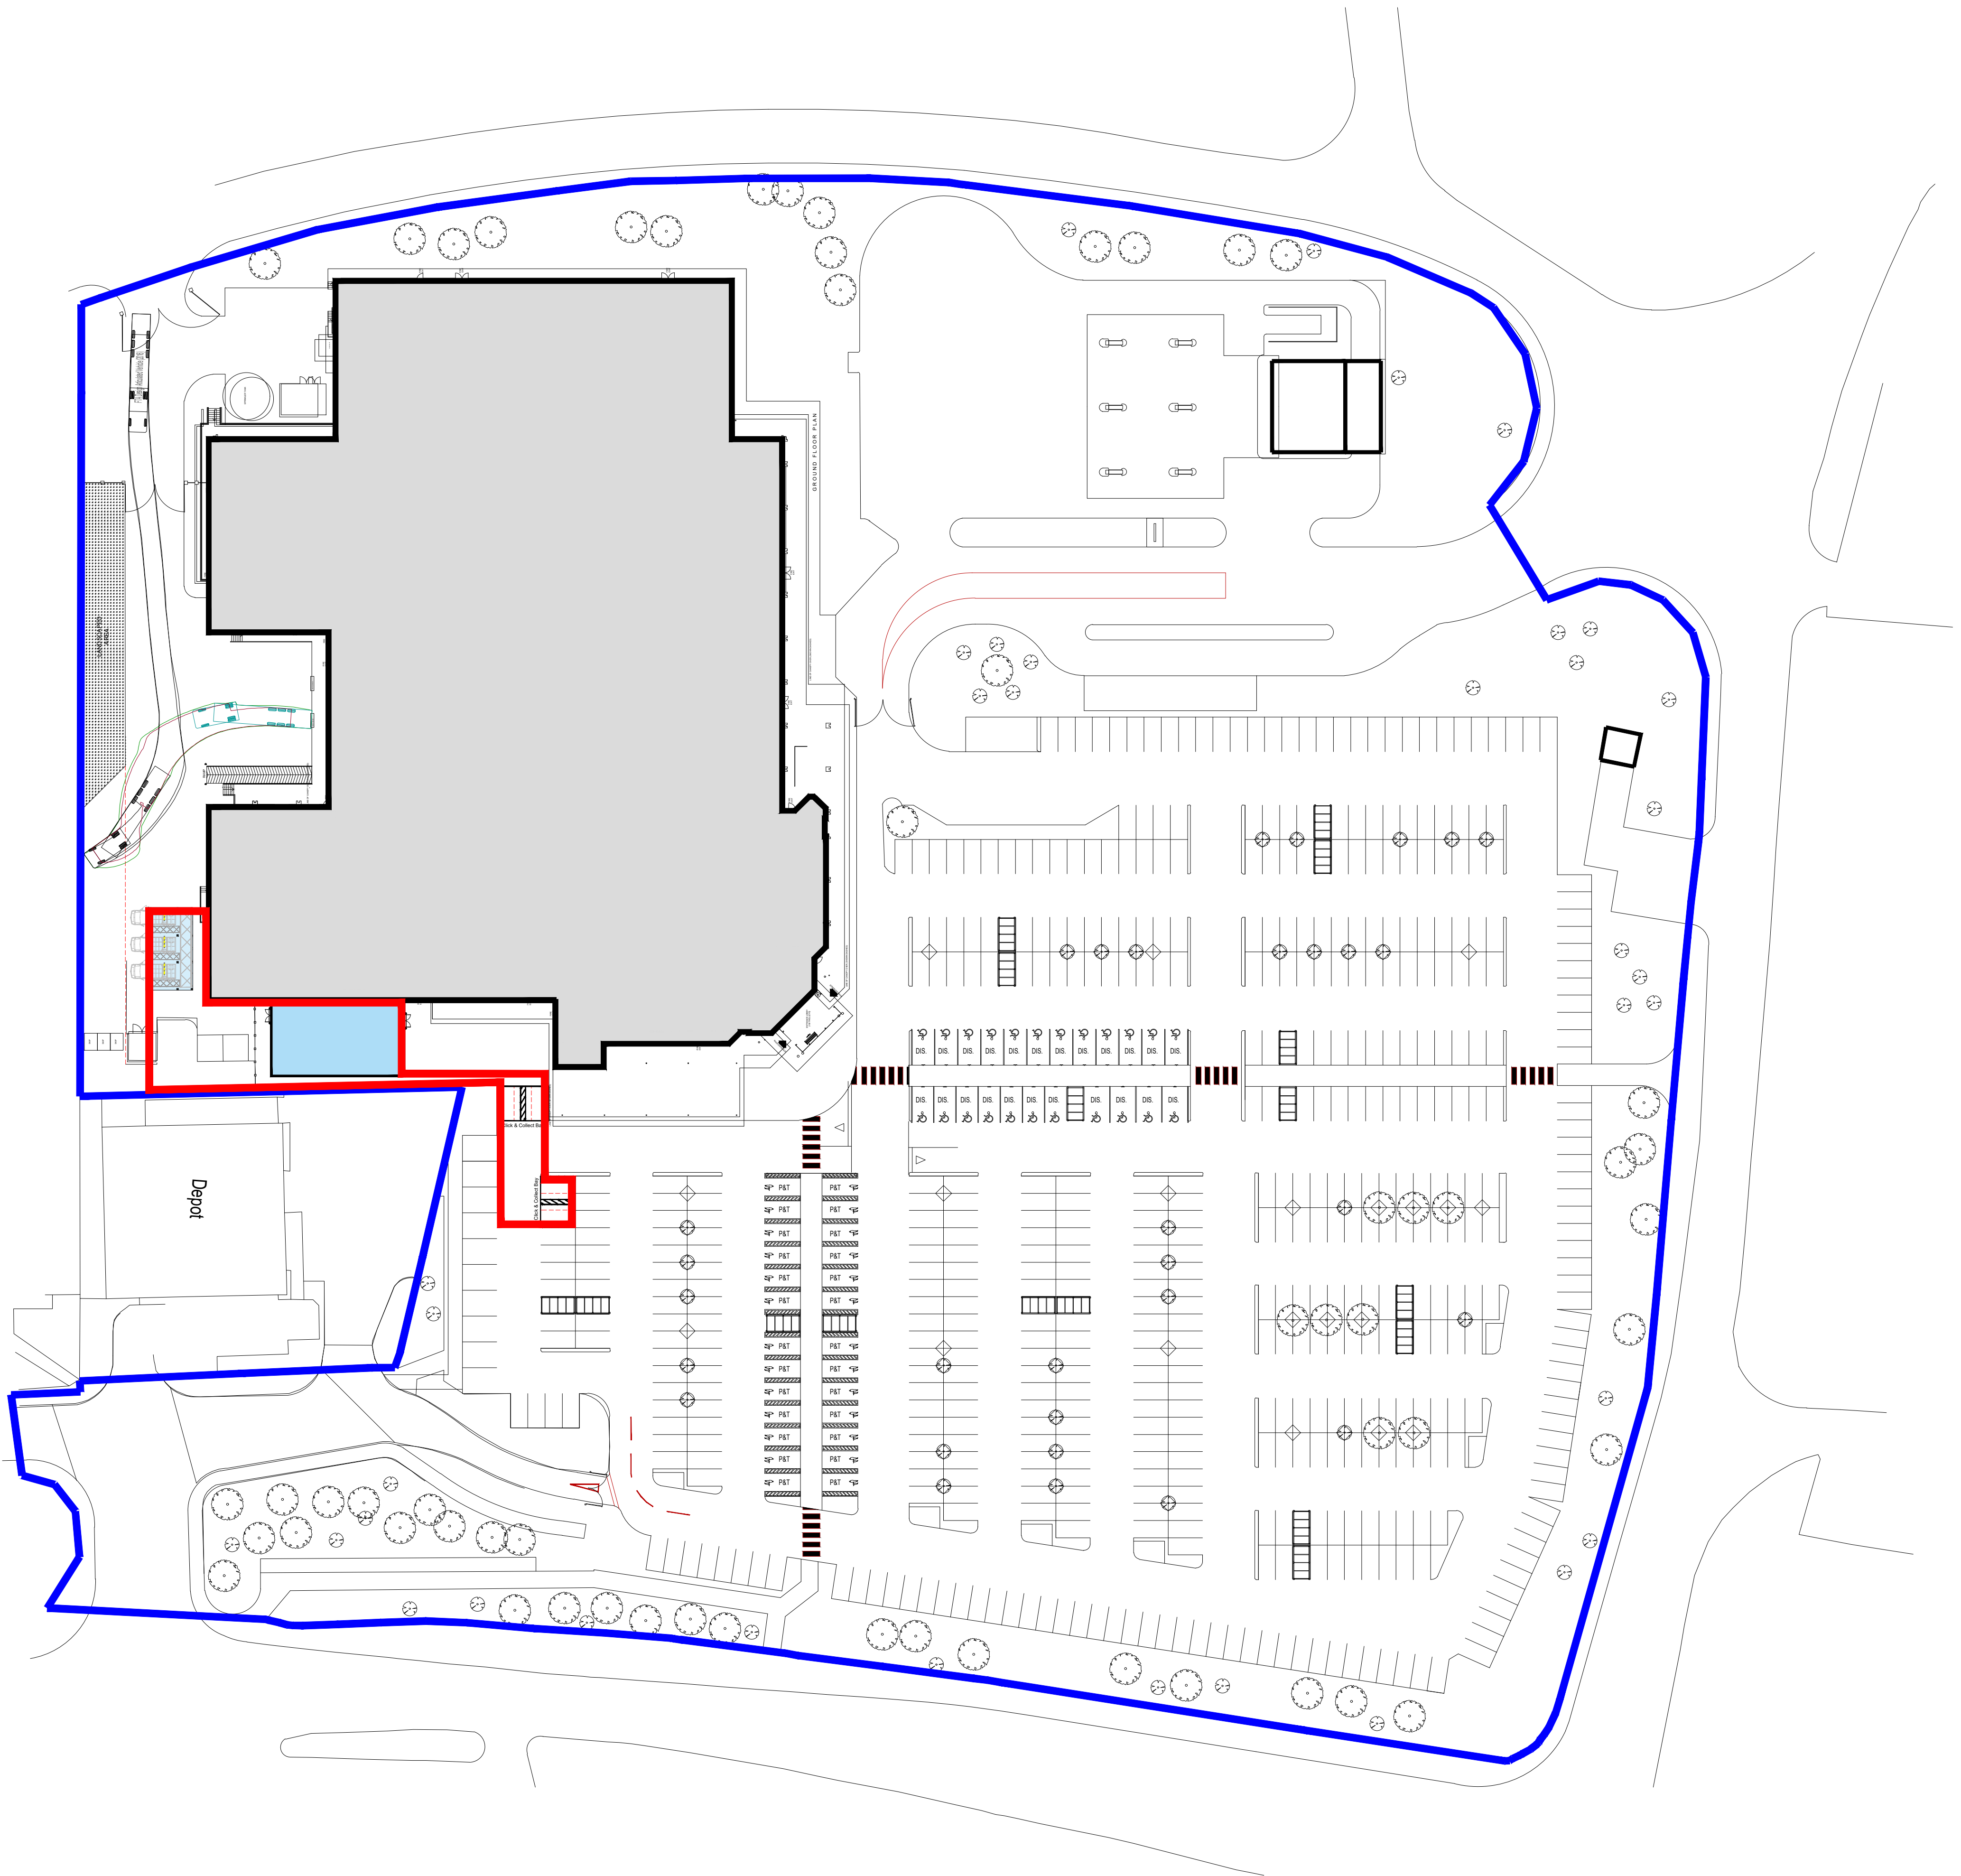


© Whittam Cox Architects - Disclaimer:

This drawing is copyright of WCEC Group Ltd trading as Whittam Cox Architects, and shall not be reproduced nor used for any other purpose without the written permission of the Architects. This drawing must be read in conjunction with all other related drawings and documentation. It is the contractors responsibility to ensure full compliance with the Building Regulations.

It is the contractors responsibility to check and verify all dimensions on site. Any discrepancies to be reported immediately. IF IN DOUBT ASK.

Materials not in conformity with relevant British or European Standards/Codes of practice or materials known to be deleterious to health & safety must not be used or specified on this project.

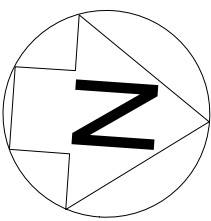

APPLICATION BOUNDARY
0.195acr / 0.079hec

INDICATIVE APPLICANT
OWNERSHIP BOUNDARY

SCHEDULE OF INFORMATION:

ADDITIONAL ACCOMMODATION:	
HOME SHOPPING	3,175 SqFt / 295 SqM
TOTAL	3,175 SqFt / 295 SqM

CAR PARK:
Approximate parking schedule

EXISTING SPACES = 593
inclusive of disabled bays and parent & child bays

PROPOSED SPACES = 591
inclusive of disabled bays and parent & child bays

A	10/12/20 Red line boundary and layout amended.	DJG/JG
No.	Date	Description
CLIENT		Drawn/Check by



PROJECT
359 READING
HOME SHOPPING

TITLE
PROPOSED SITE PLAN

DRAWING STATUS

PLANNING

DRAWN	LH	CHECKED	DG
-------	----	---------	----

SCALE 1:500 @ A1

DATE SEPT 2020

Whittam
ARCHITECTS Cox

Chesterfield / 01246 260261
London / 020 3388 0019
Leeds / 0113 468 2450
whittamcox.com

JOB NO.	DRAWING NO.	REV
200296	PL_03	A