




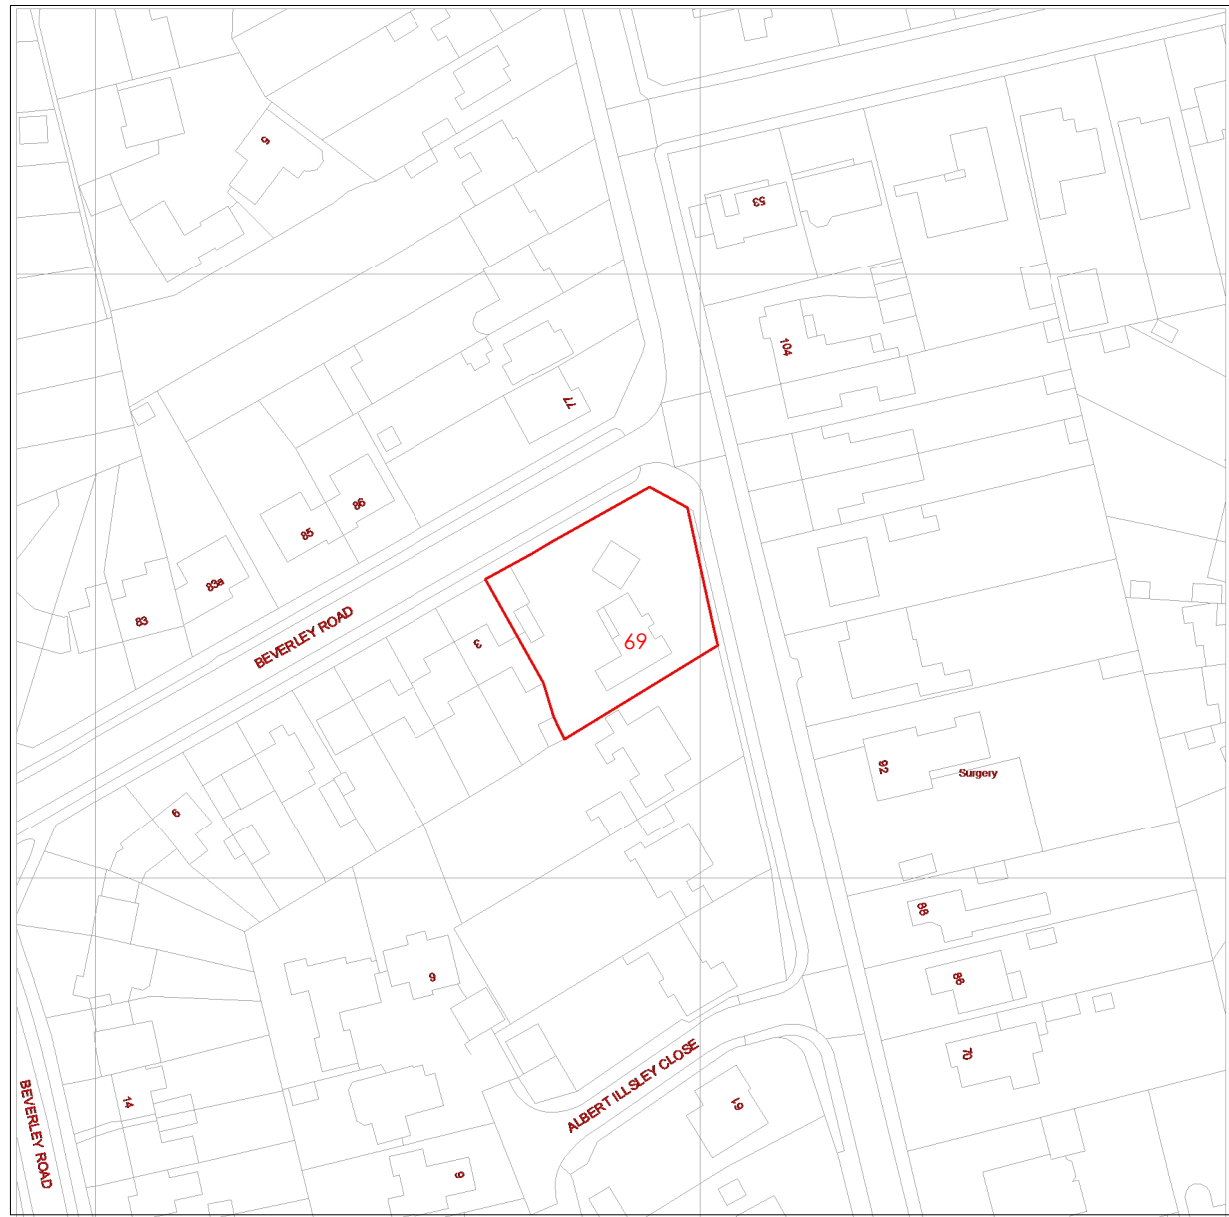

Existing Location Plan
1:1250

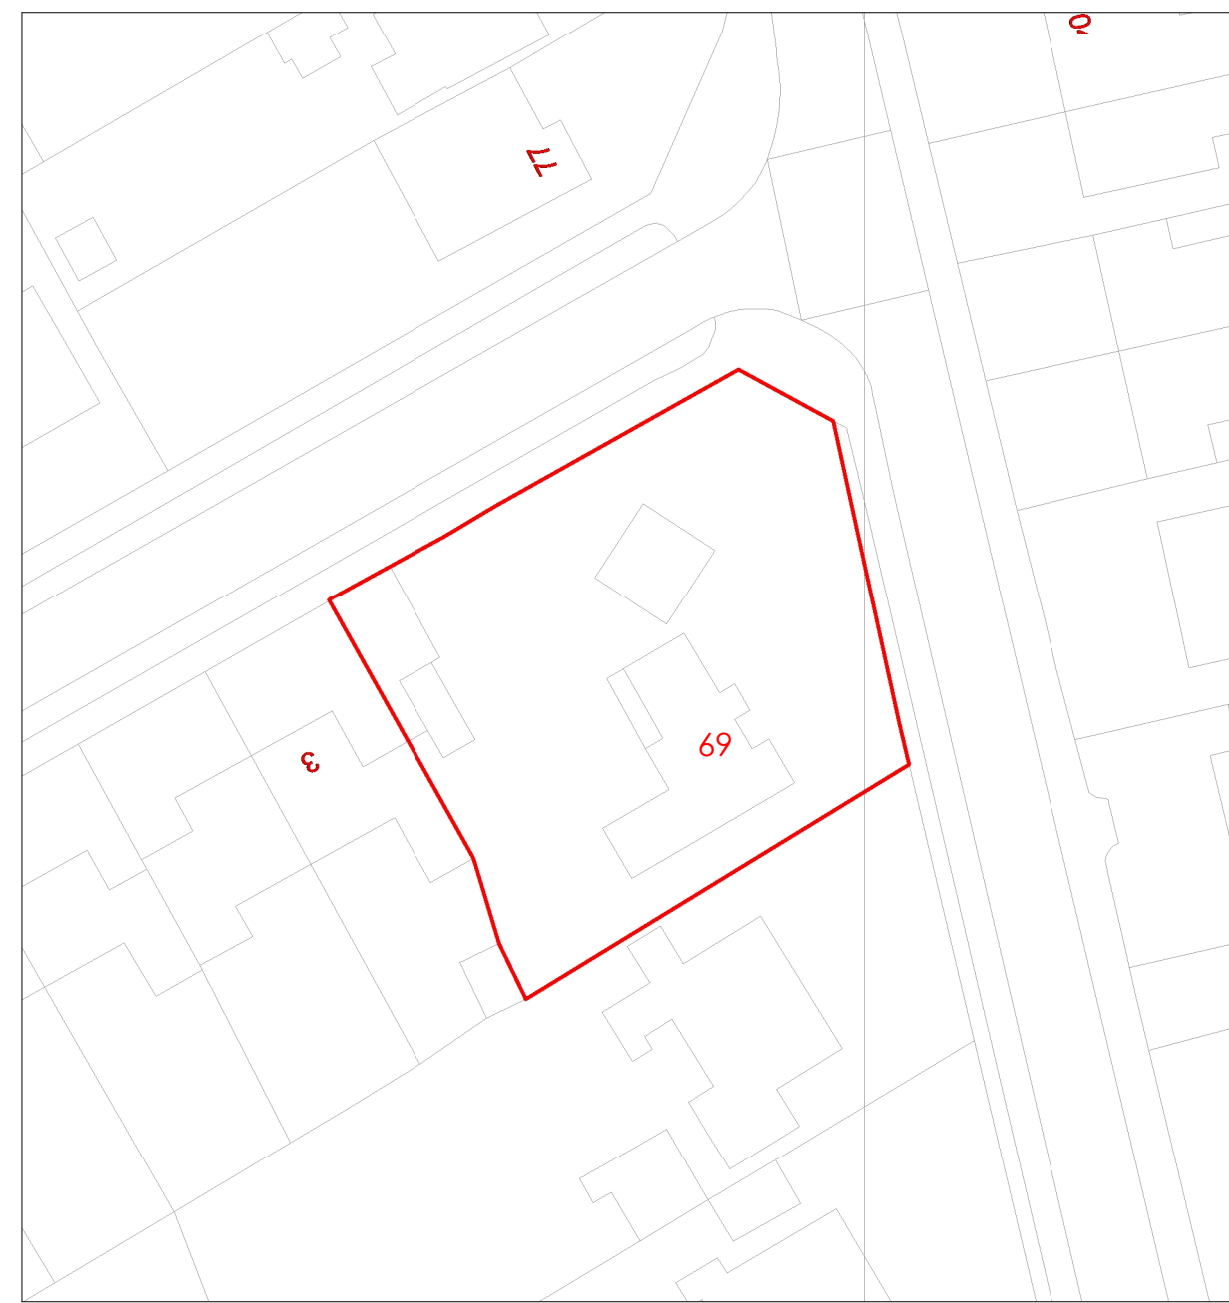


Existing Block Plan
1:500

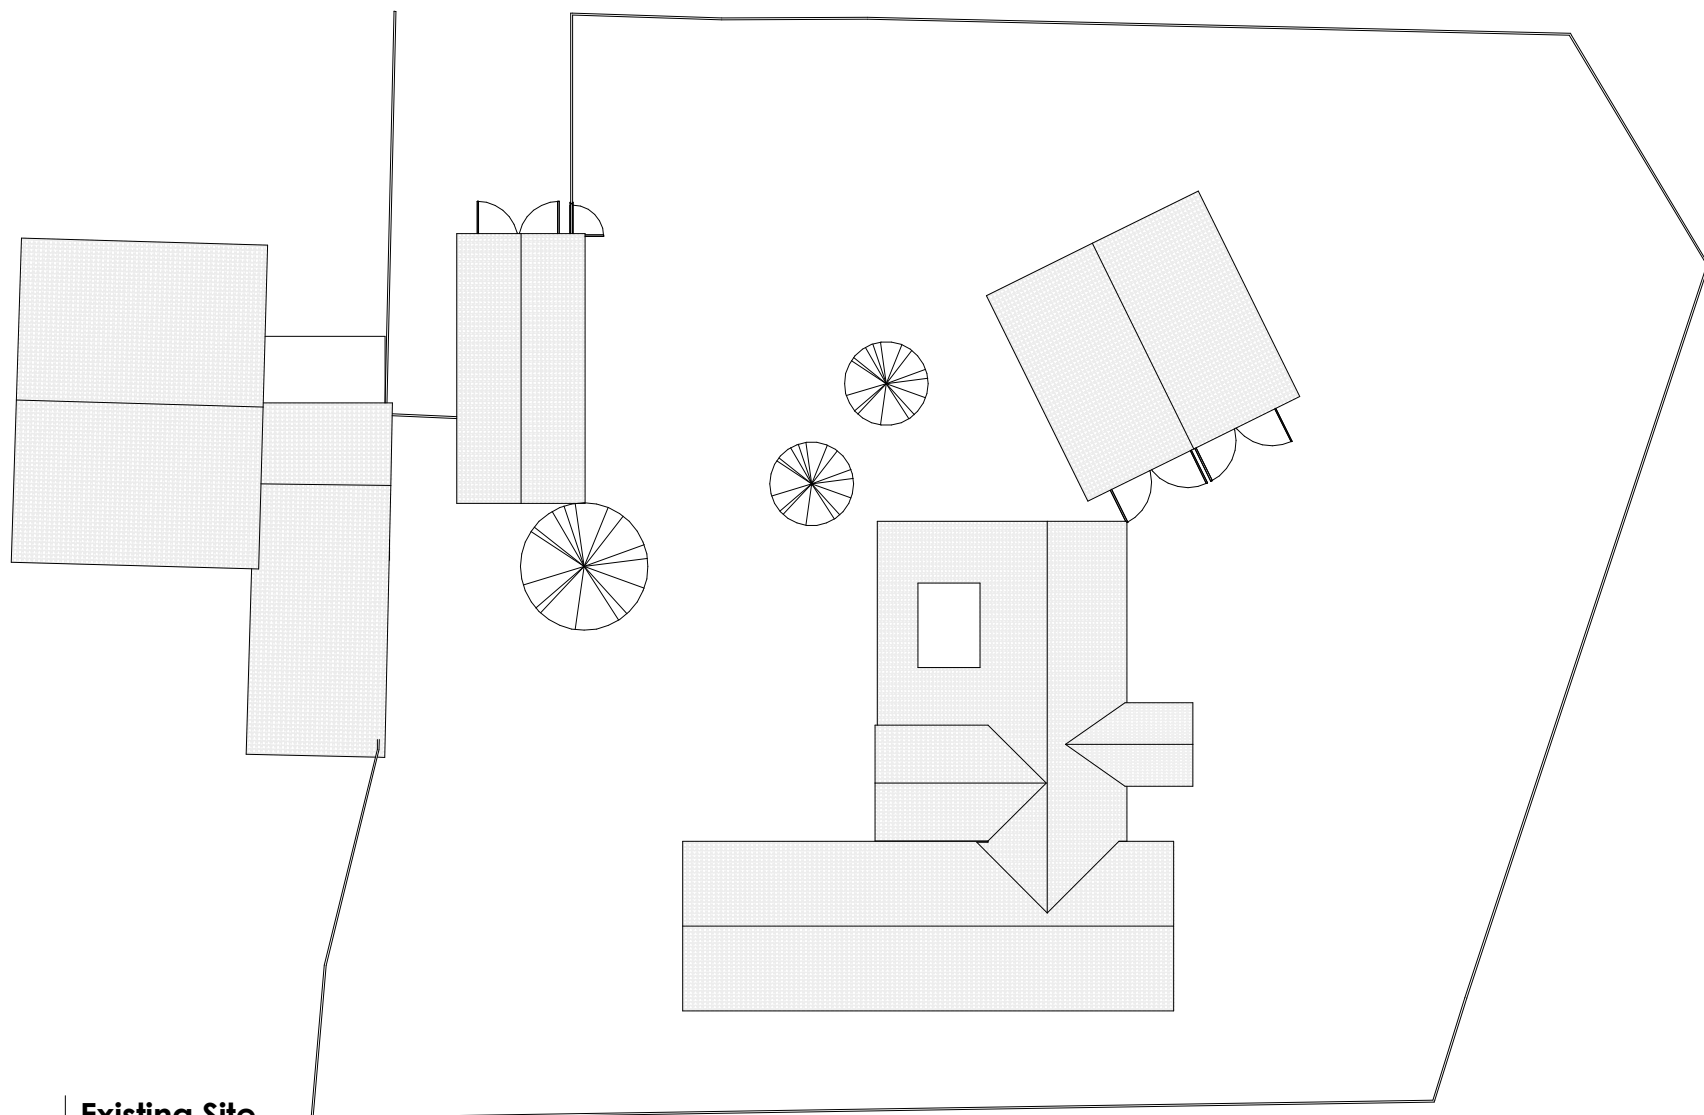

Existing Site
1:200




Existing East Elevation
1:100

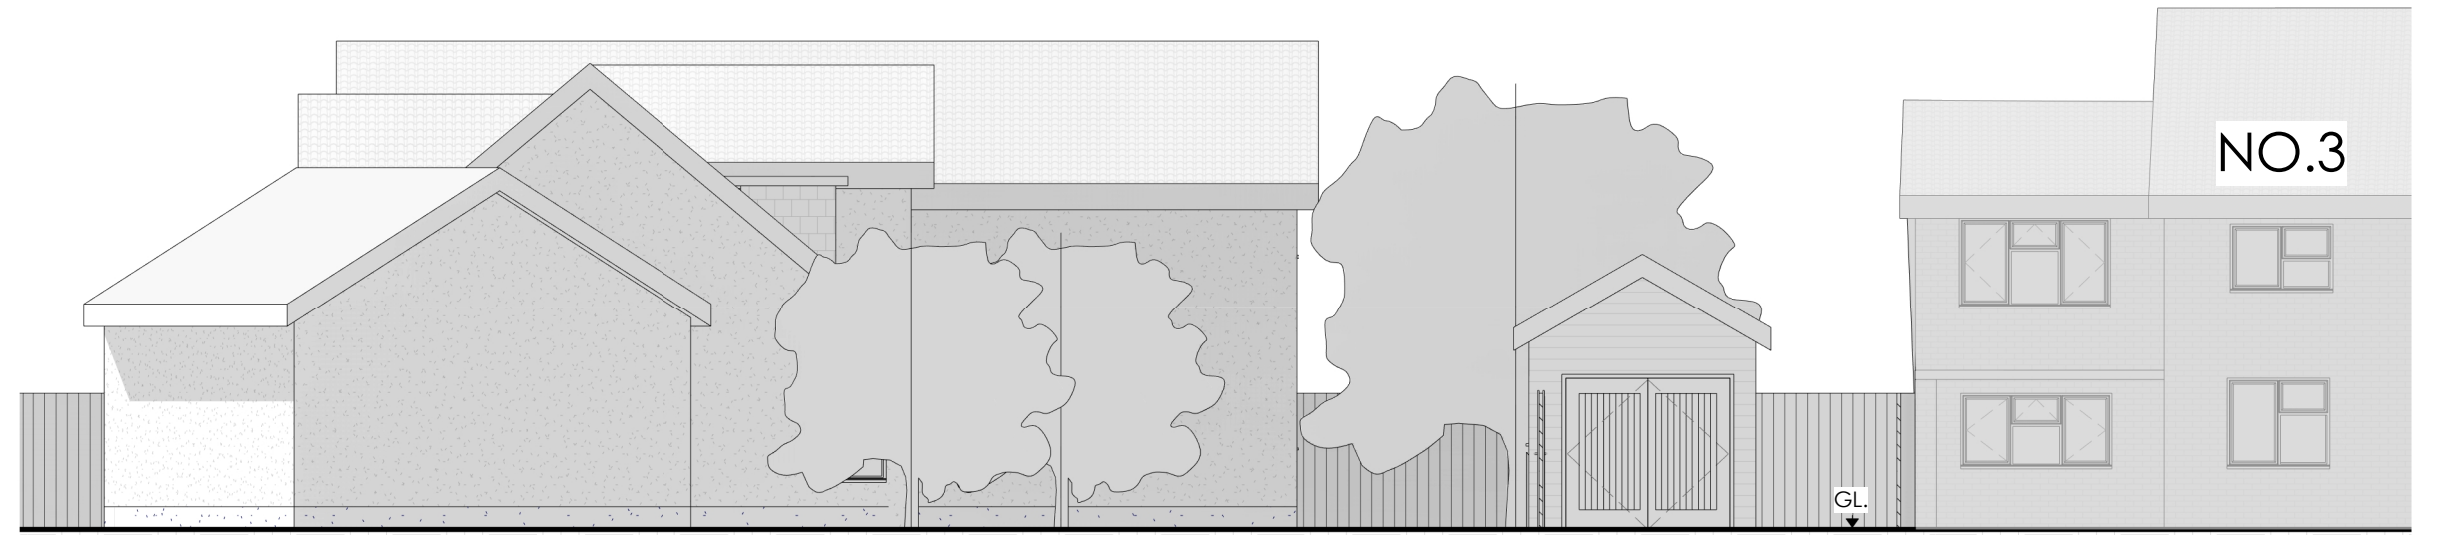


Existing Front Elevation
1:100



Existing West Elevation
1:100

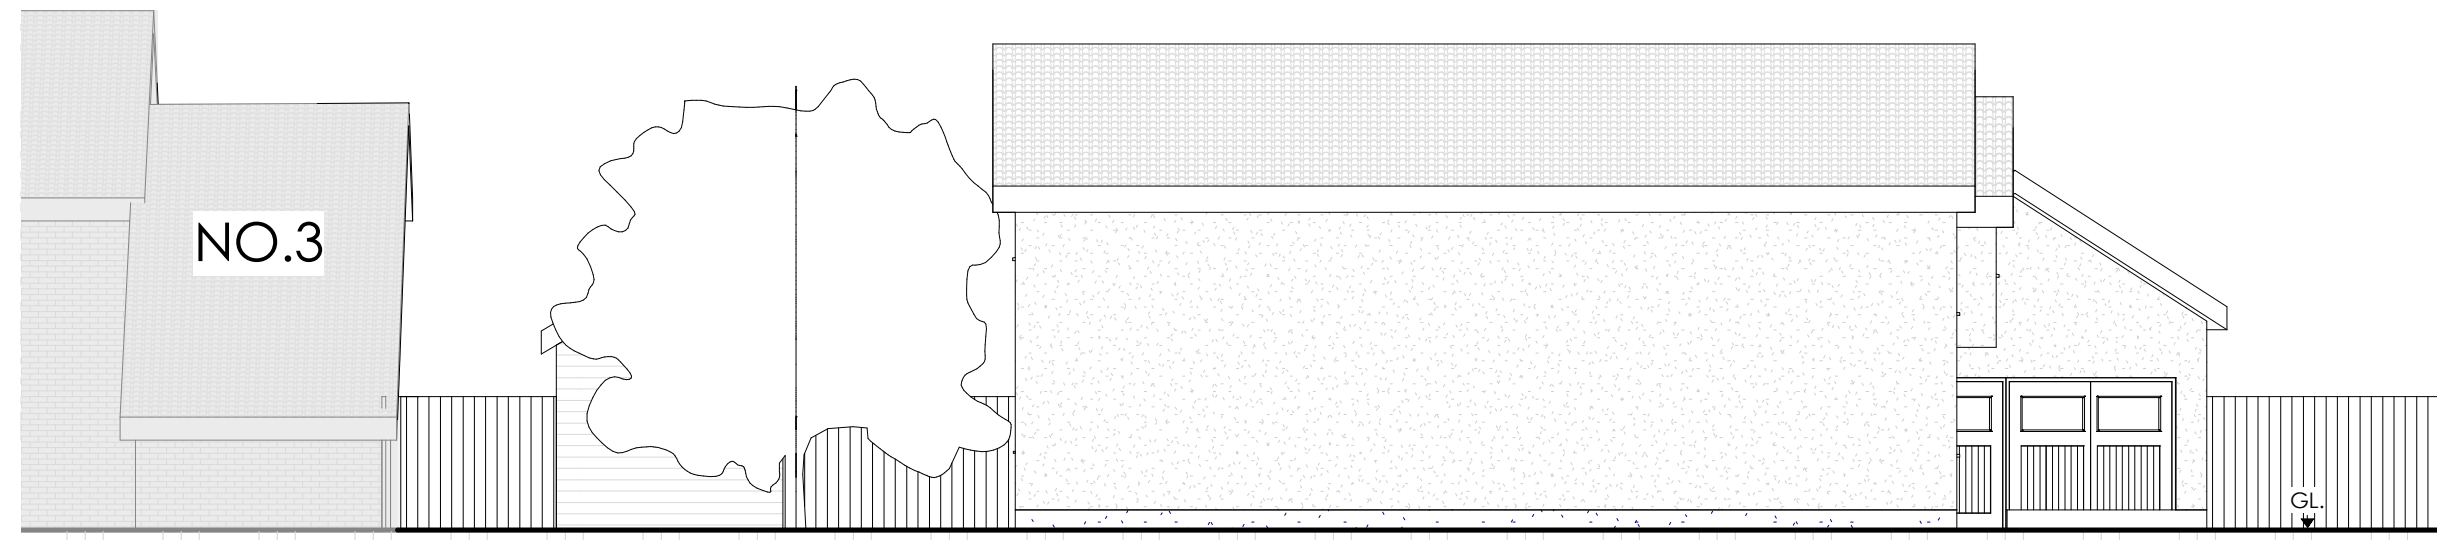

Existing Rear Elevation
1:100

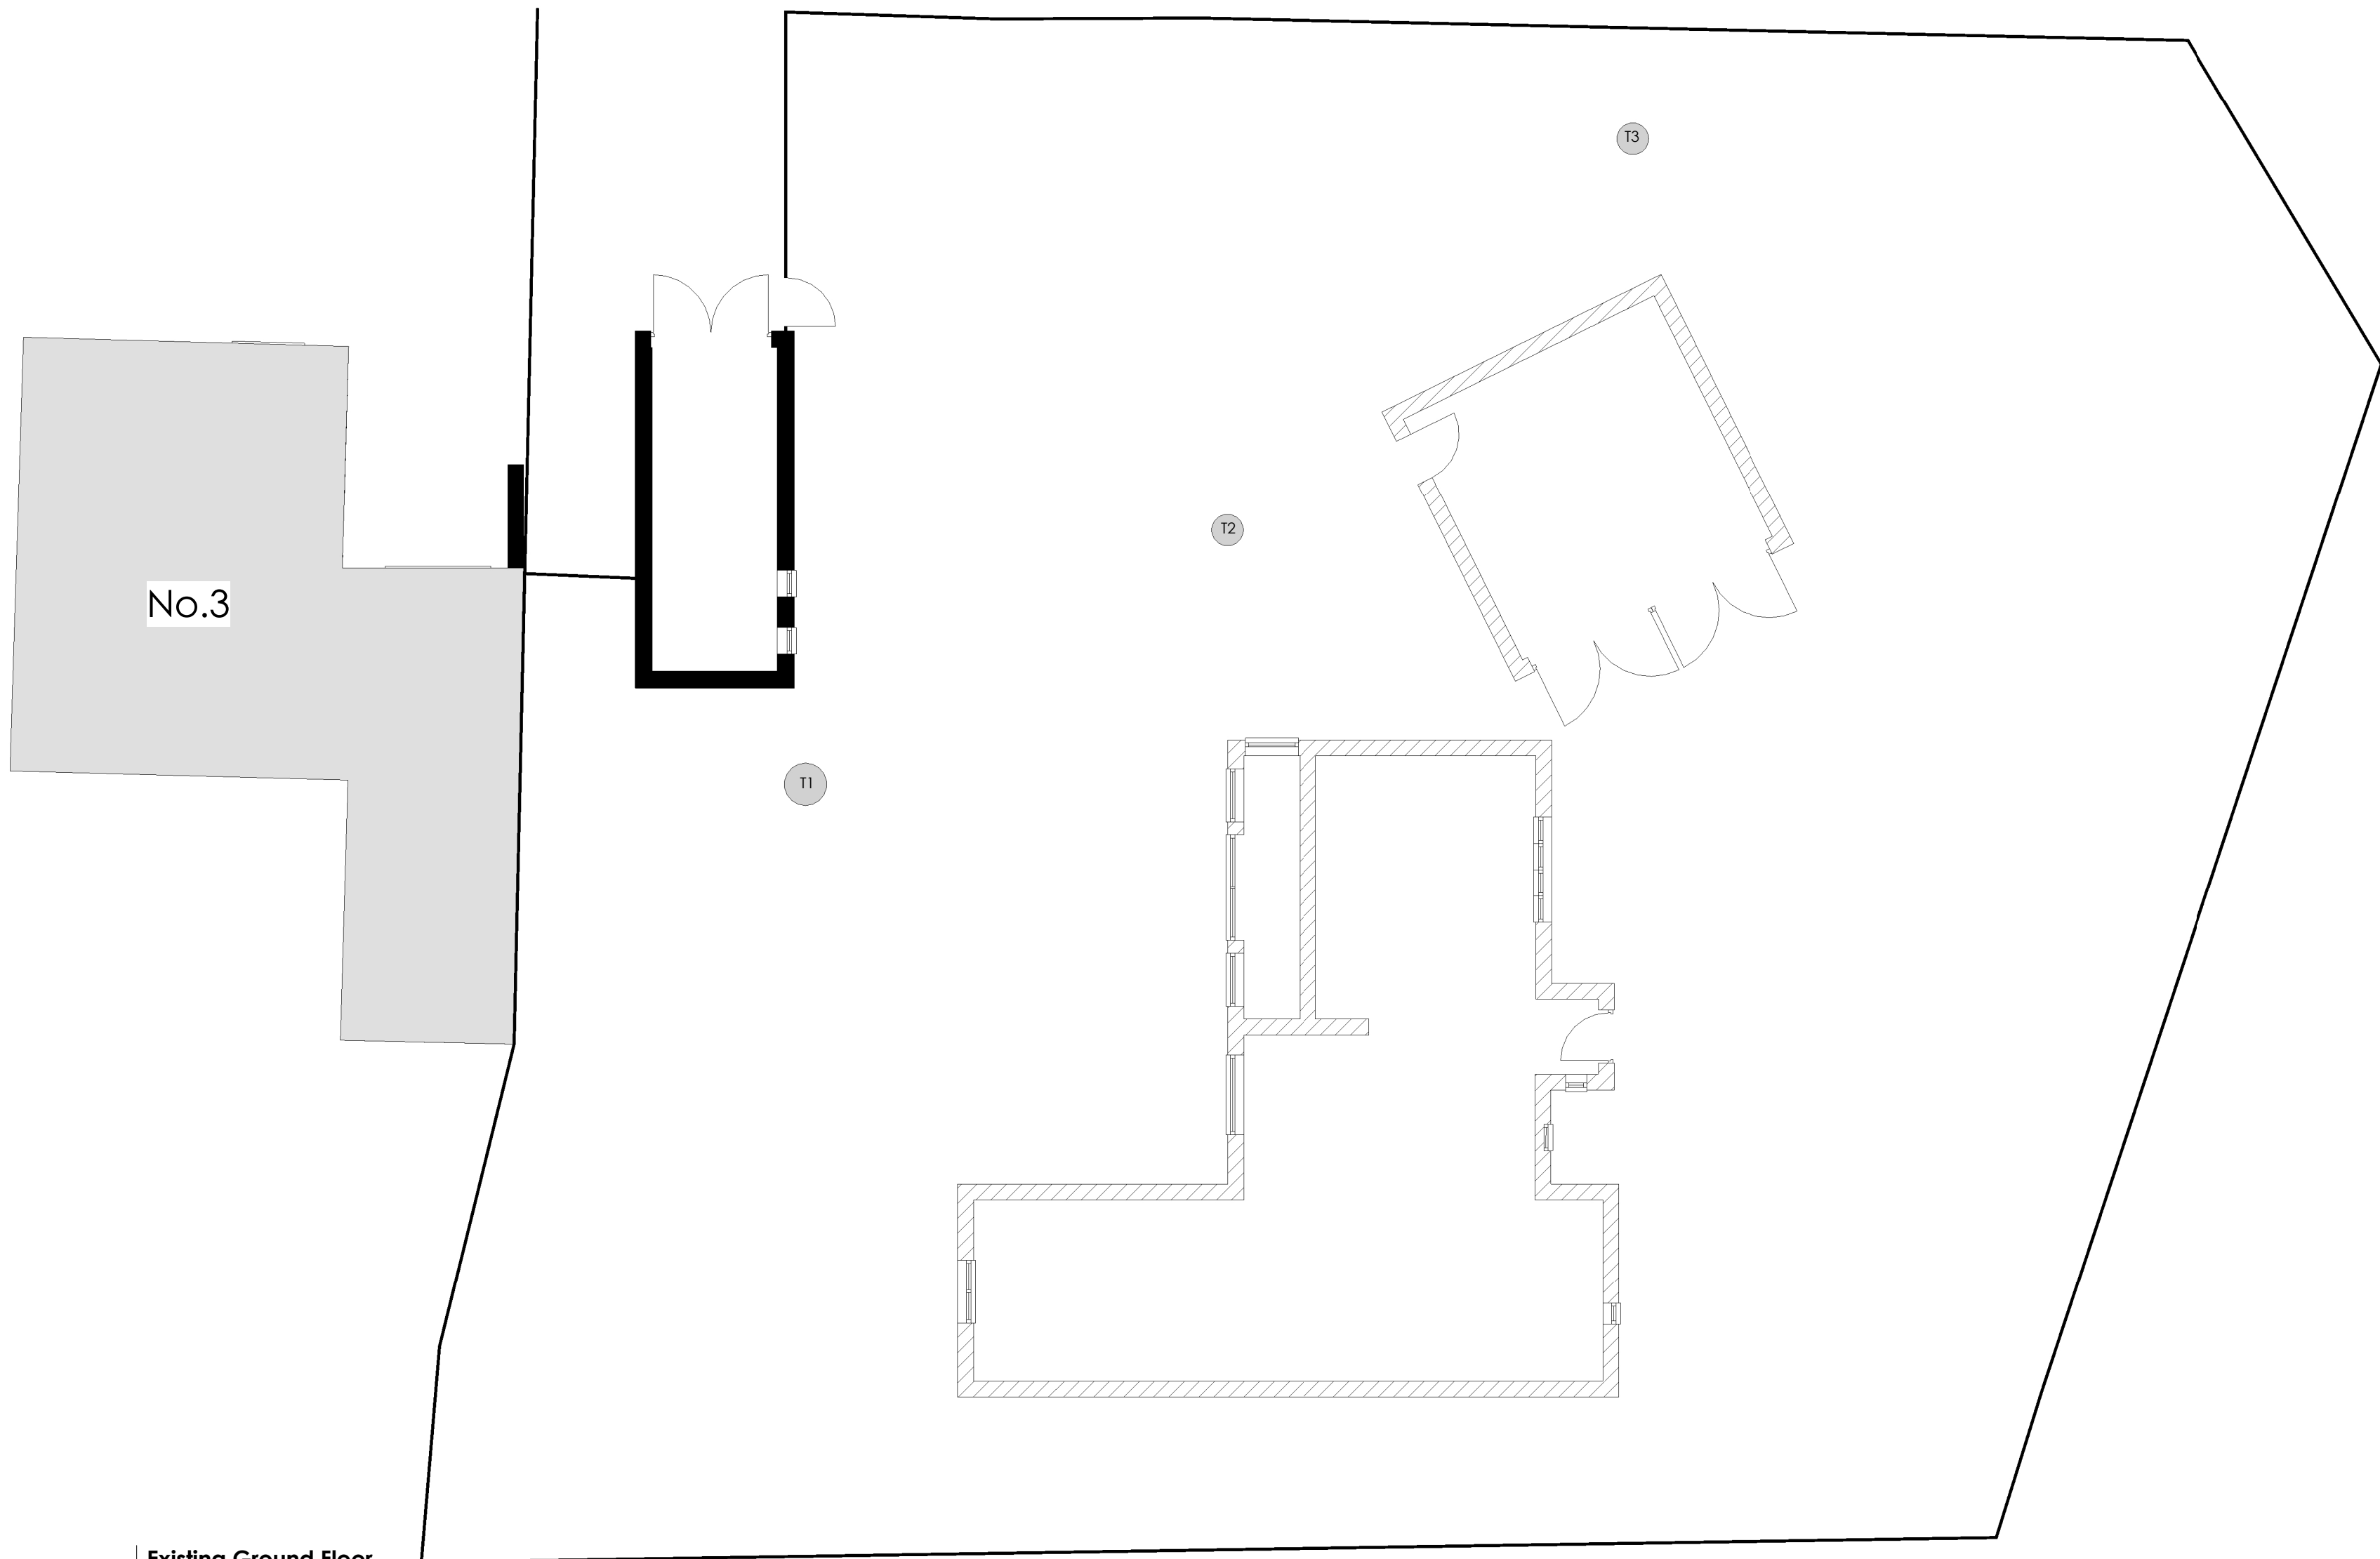

Existing Ground Floor
1:100



Zoe Lewis Architects Ltd 12A Castle Hill, Reading, RG1 7RD www.zlal.co.uk / 07941 233 296 info@zlal.co.uk	
PROJECT 69 Westwood Road	
TITLE Existing	
CLIENT Mr & Mrs O'Brien	
DRAWN BY E.B.N.	CHECKED BY Z.E.L.
SCALE As indicated	ISSUE DATE 30/01/2018
DRAWING NUMBER 232-A1-01-A	REV -
© Zoe Lewis Architects LTD 2018	