






FRONT ELEVATION

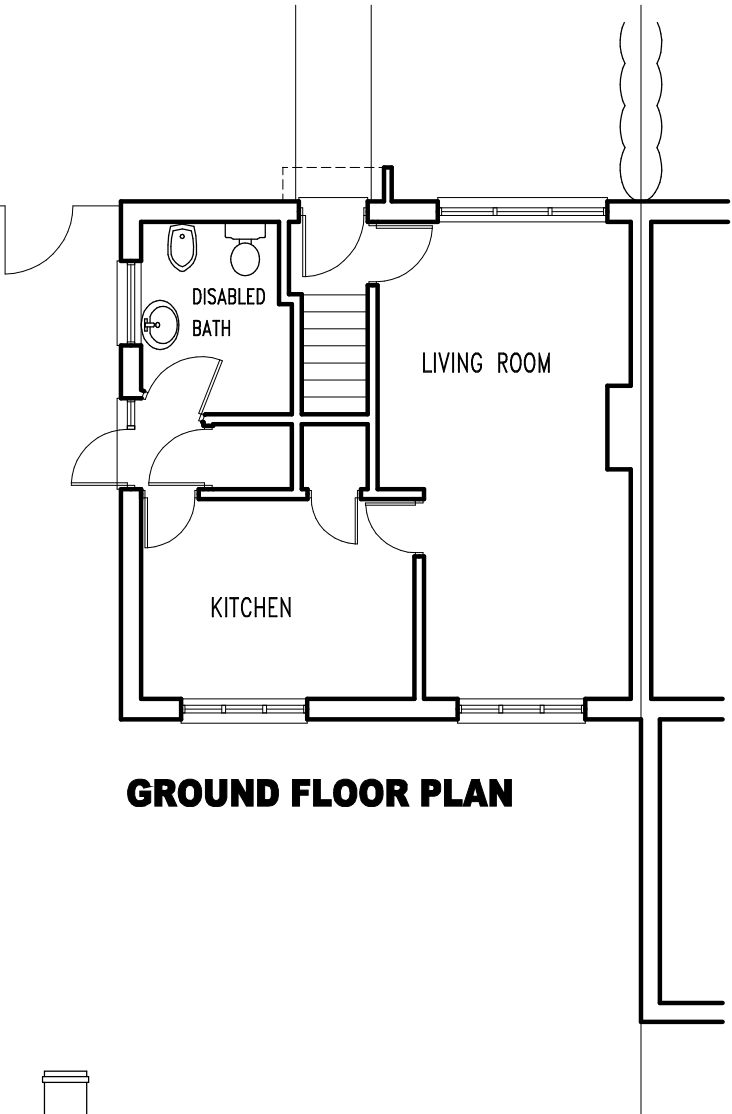

GROUND FLOOR PLAN

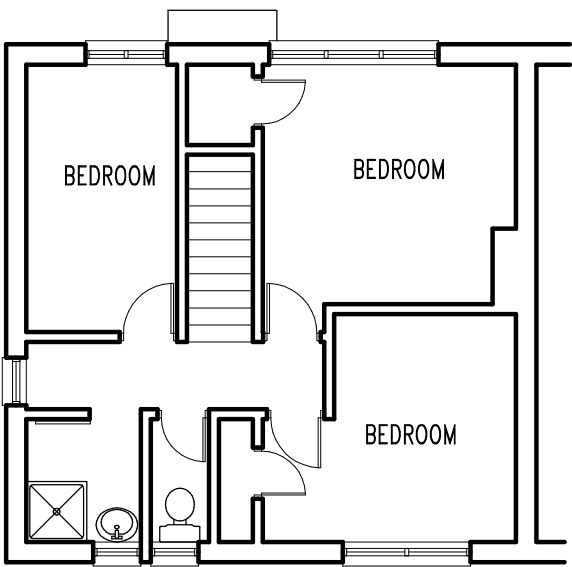


FIRST FLOOR PLAN

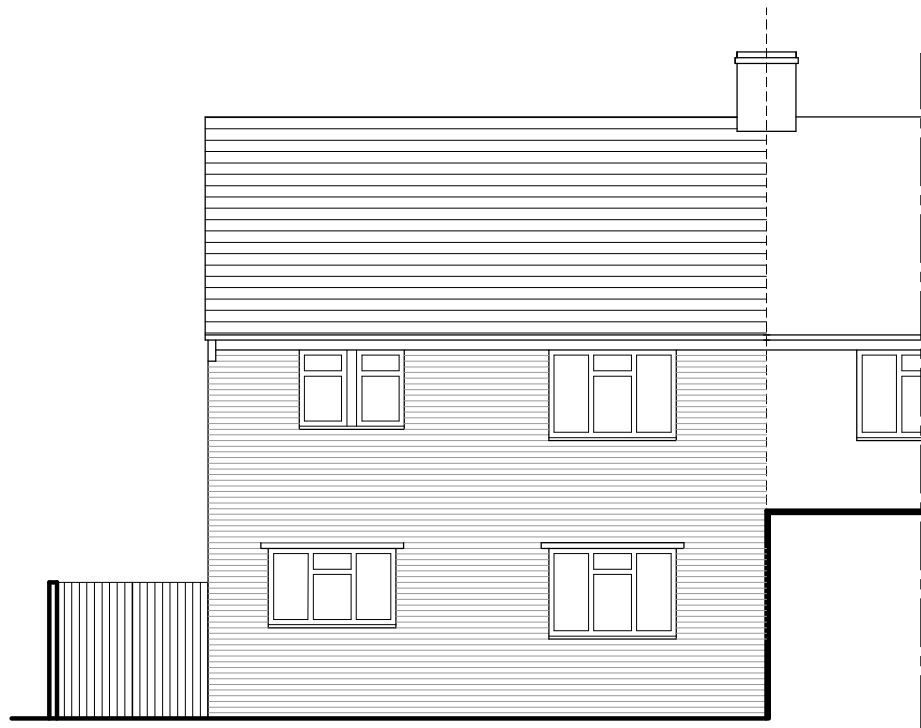

REAR ELEVATION



SIDE ELEVATION

 

Job EXTENSION AND ALTERATION TO 83 VIRGINIA WAY READING RG30 3QR				pioneer designs ltd 17 Kingswood Court, Reading RG30 2AU 01183475590 / 07725338742 pioneerdesignsltd@gmail.com Date Revisions	
Client MR SAID NASSER RAHMANI					
Drawing EXISTING FLOOR PLANS & ELEVATIONS					
Date AUGUST 2020		Scale 1:100		Dwg. No. 200804-4	