


GROUND FLOOR

No.7

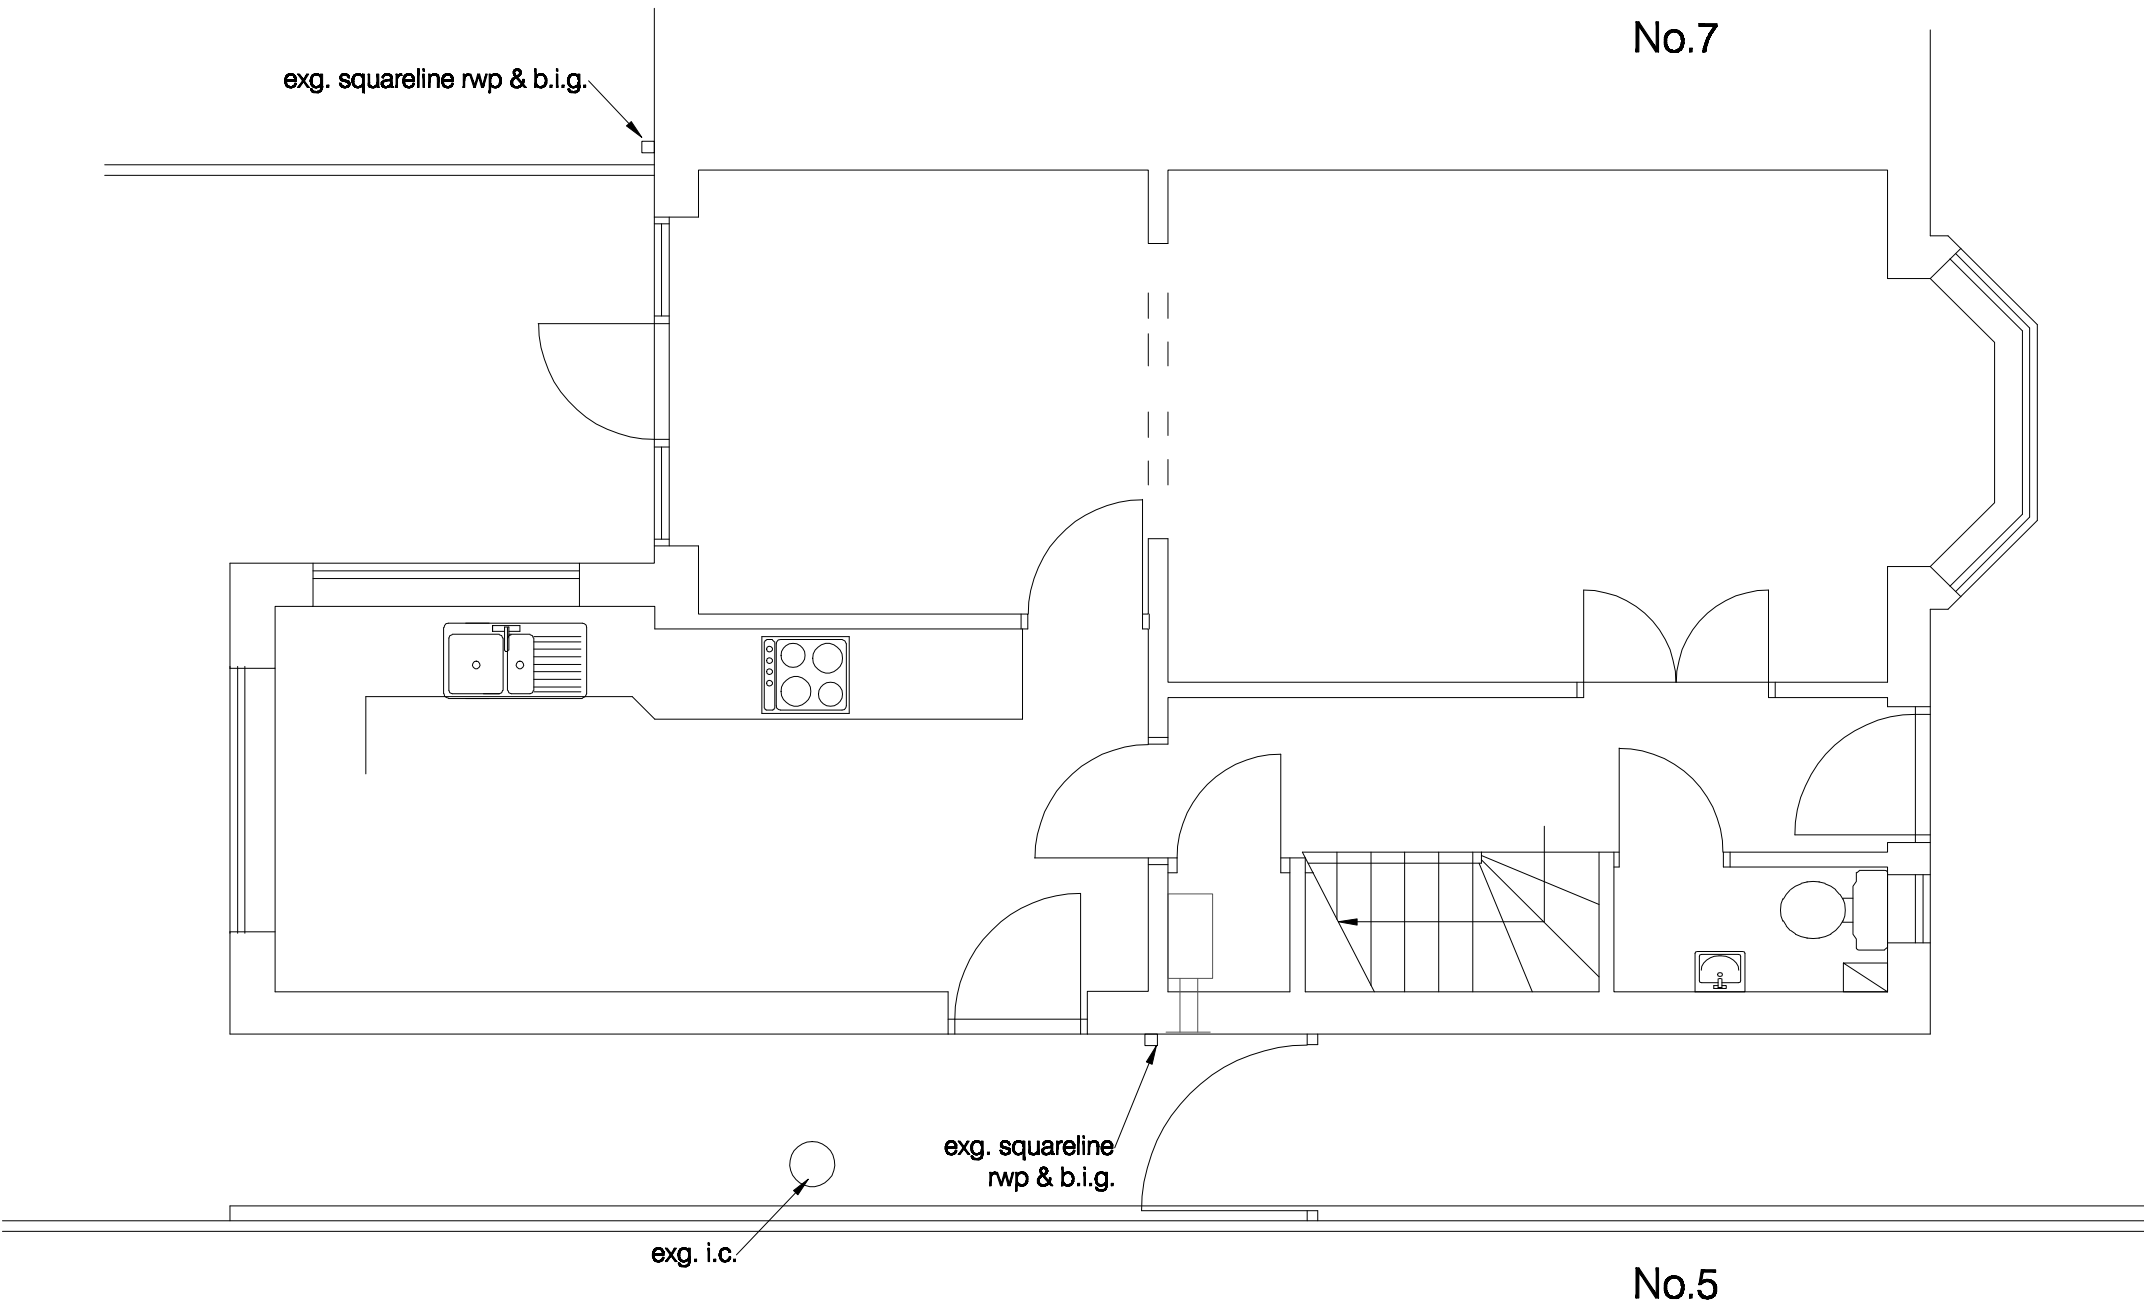

project

6 Lady Jane Court
Caversham, Reading, Berkshire

for

Mrs J Dunne

title

1:50 Plans & Rear Elevations as Existing


Drawing no:

1273 / 1 /

M D Howlett
architectural consultant

11 Prospect Street, Caversham, Reading
Berkshire RG4 8JB; Tel/Fax: (0118) 947 7117
Email: pmaarc@globalnet.co.uk

Date: February 2020

 

WEST ELEVATION



REAR ELEVATION



EAST ELEVATION

