



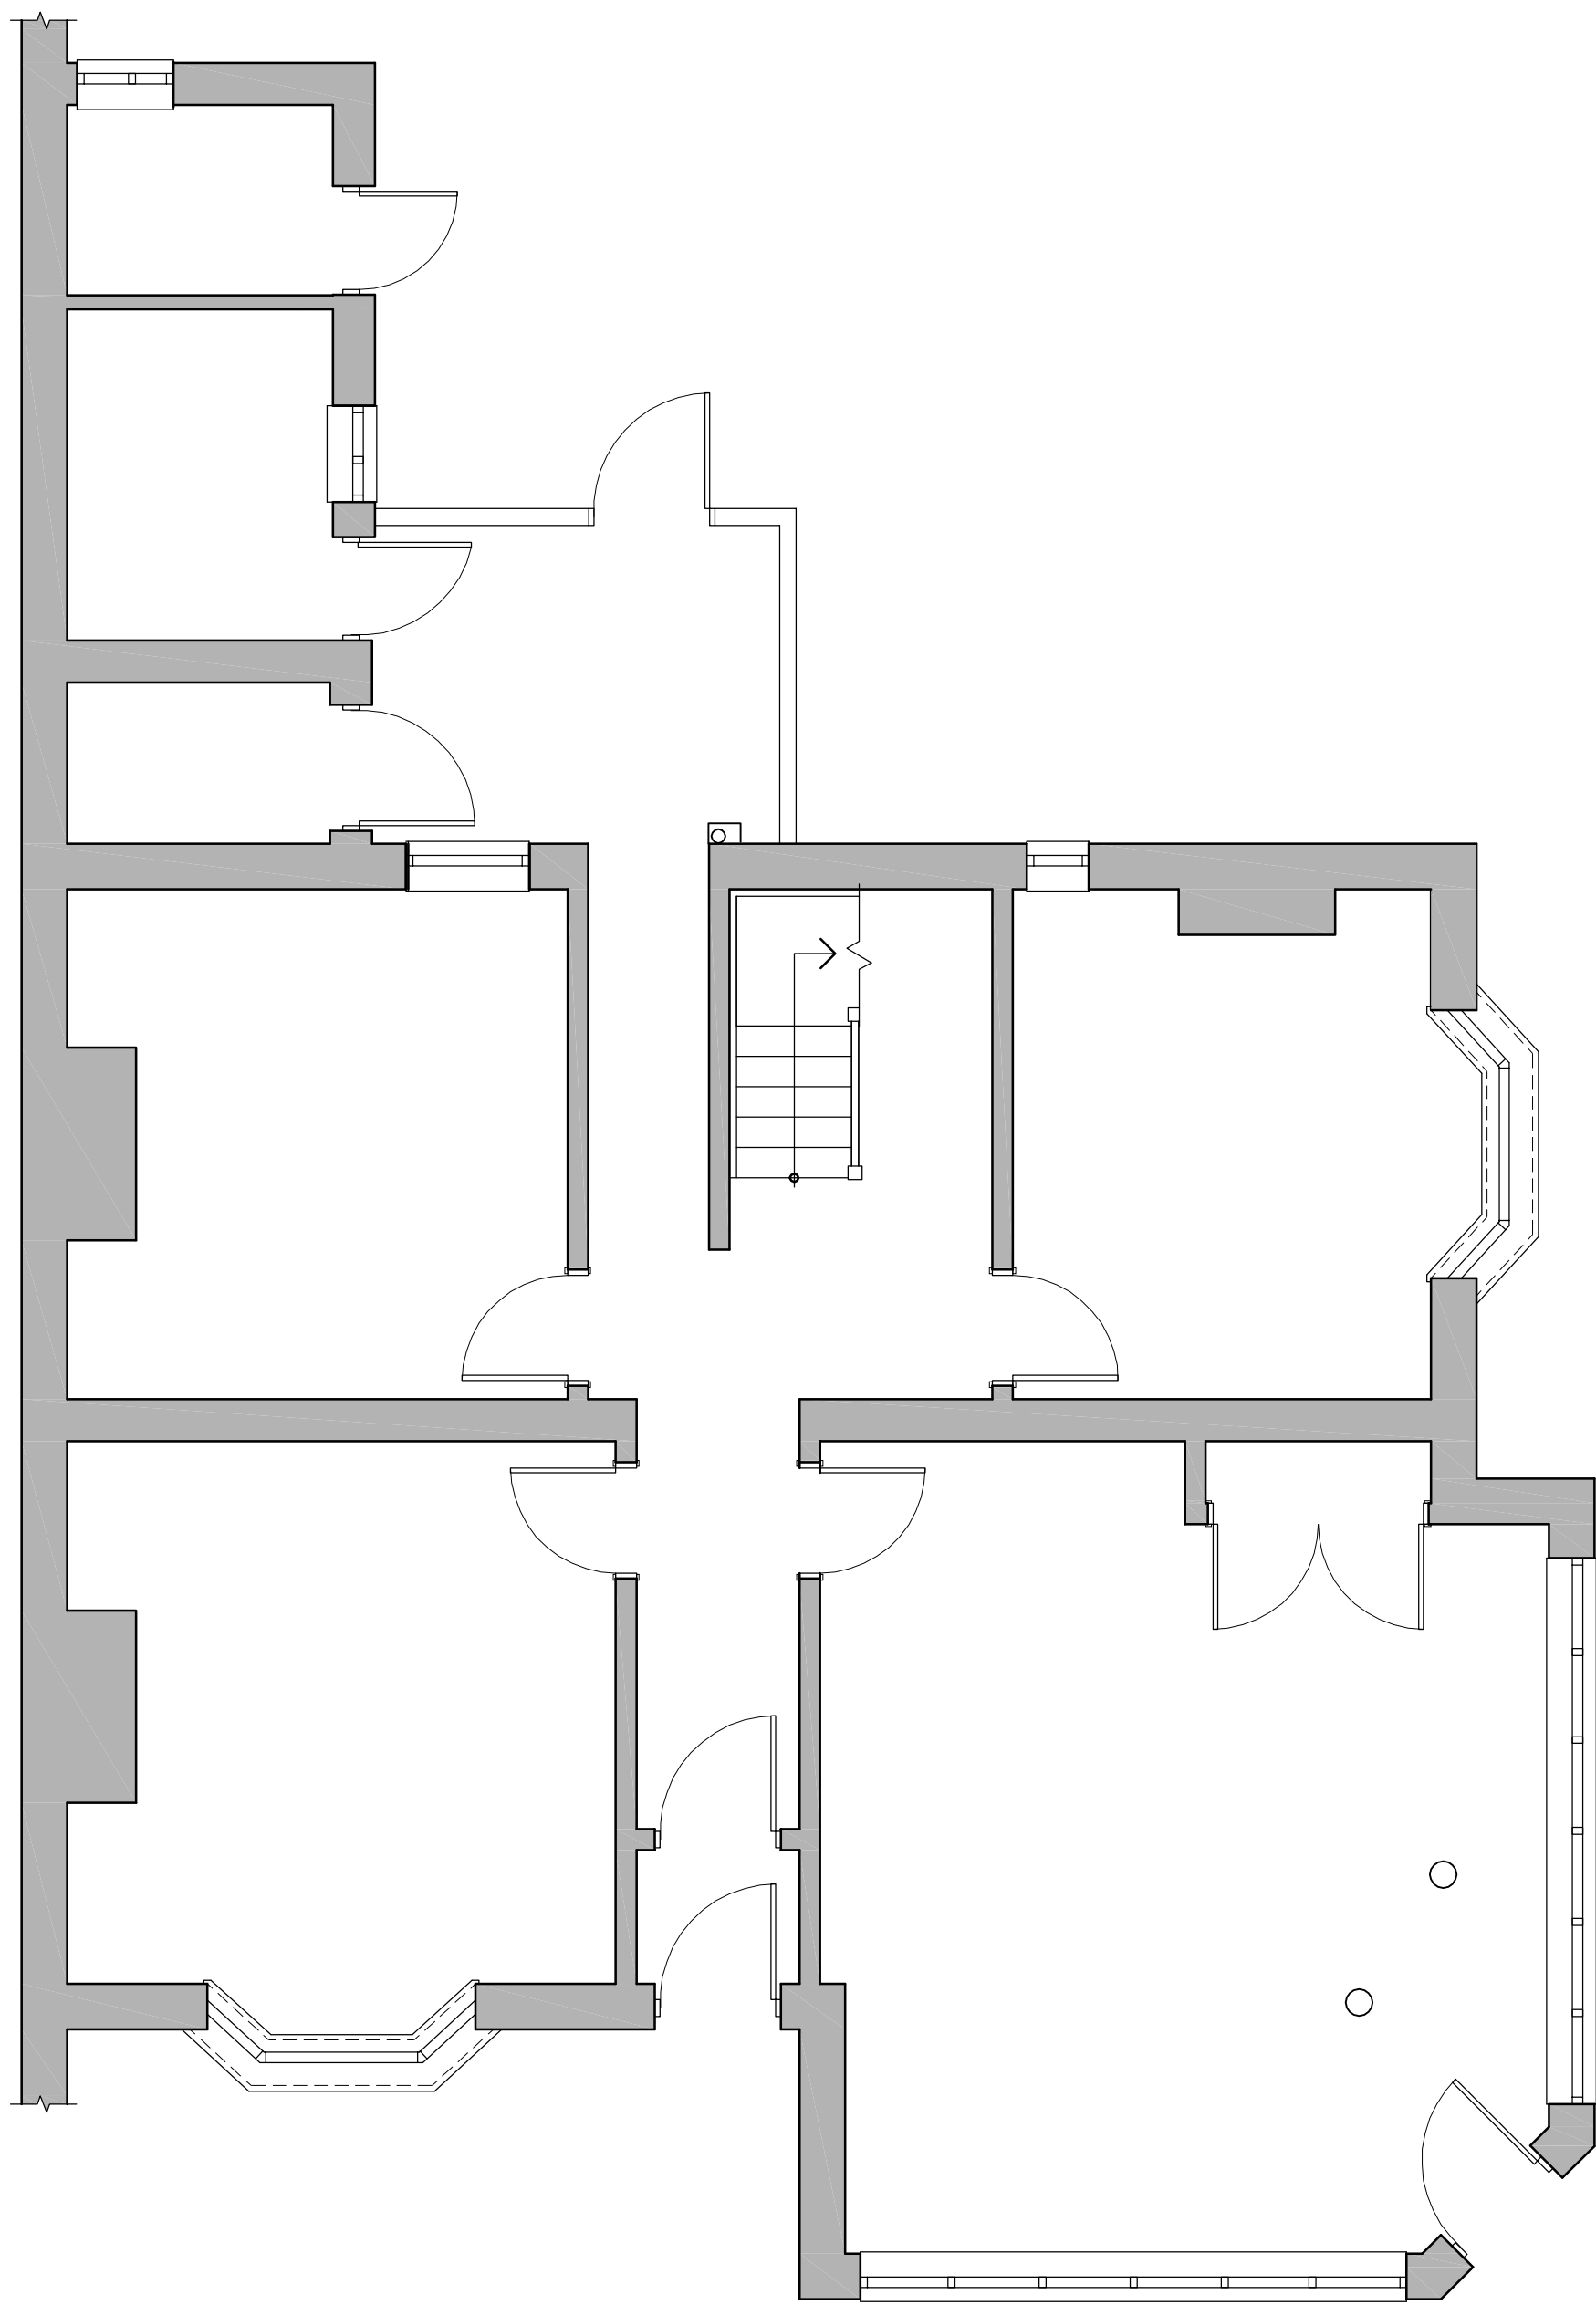


Existing Ground Floor Plan
Scale 1-50

0 1 2 3 Metres

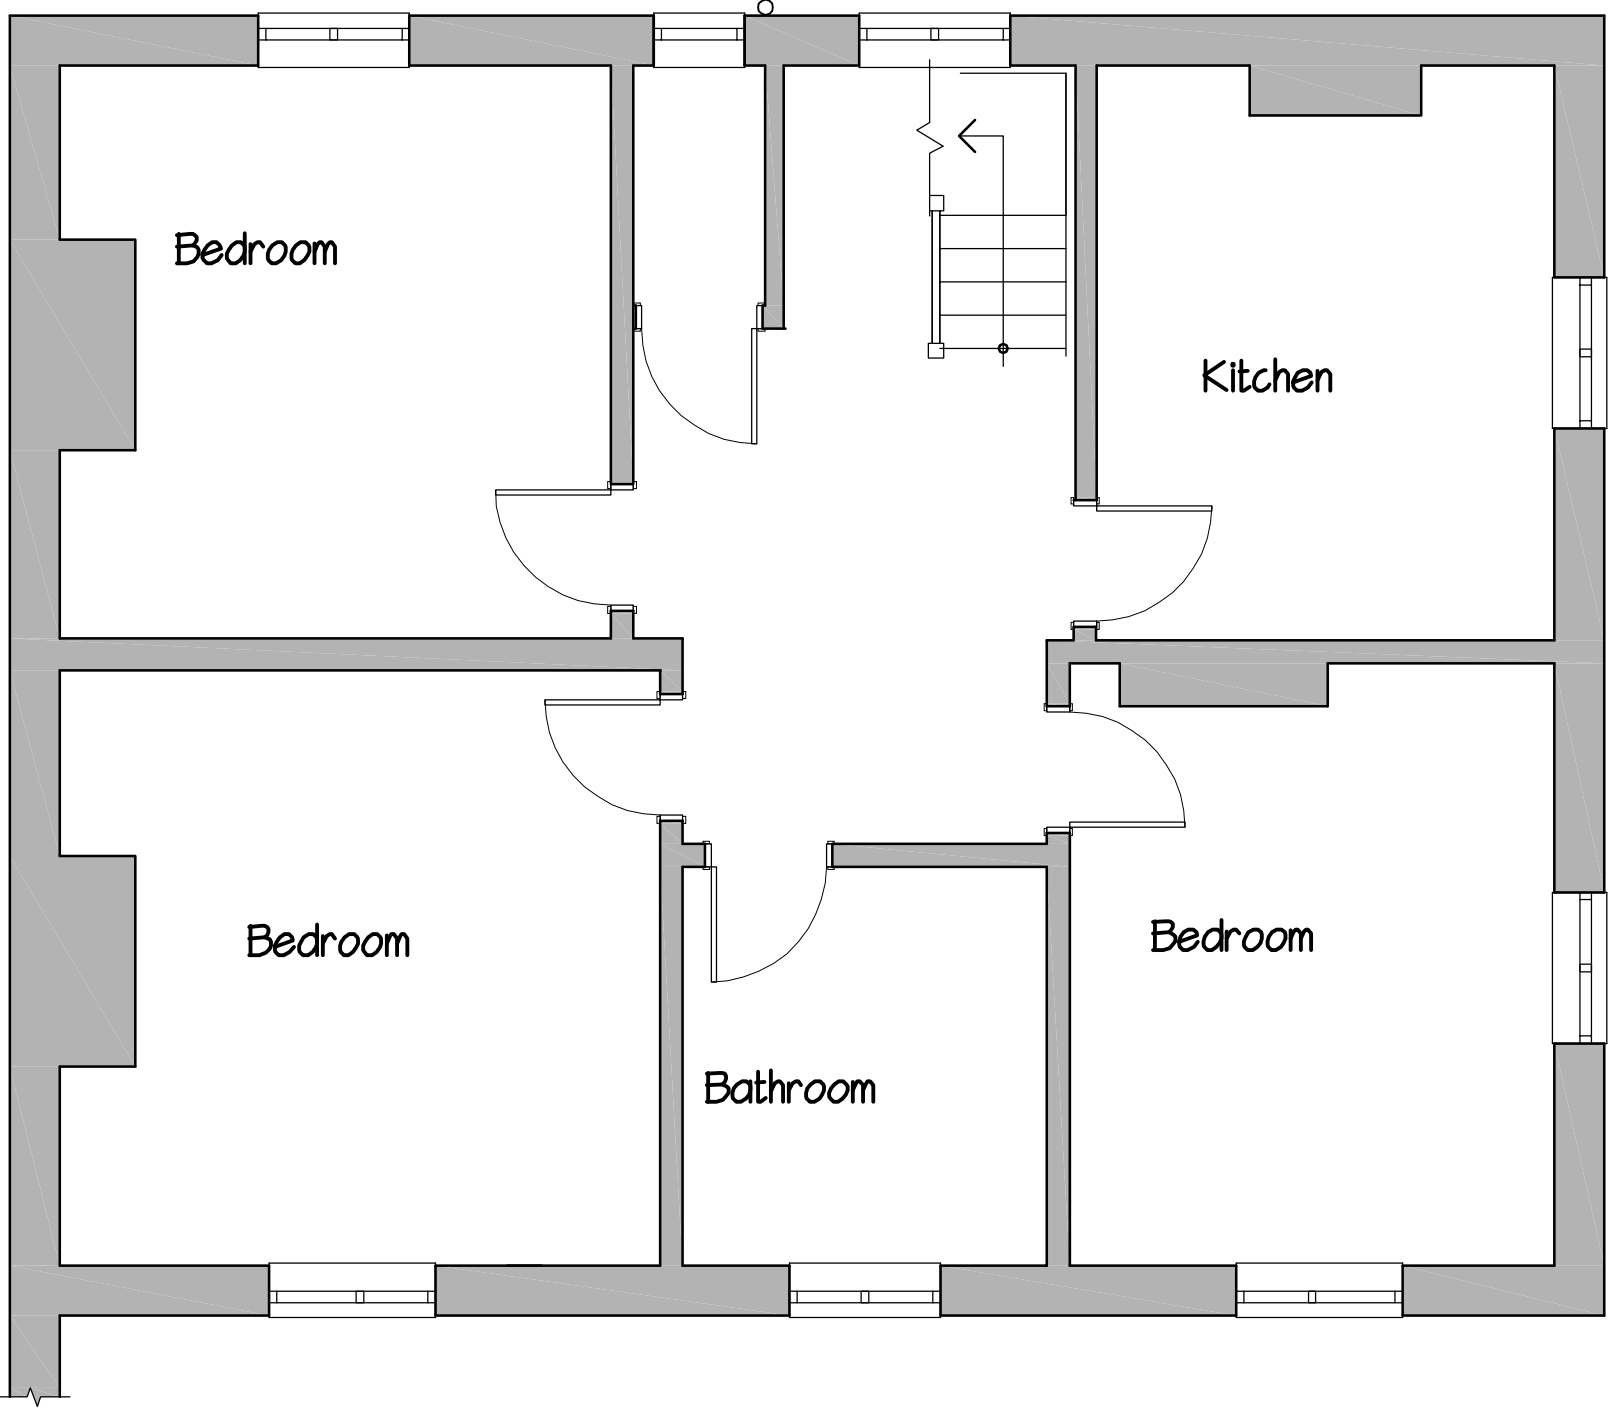

Existing First Floor Plan
Scale 1-50

0 1 2 3 Metres

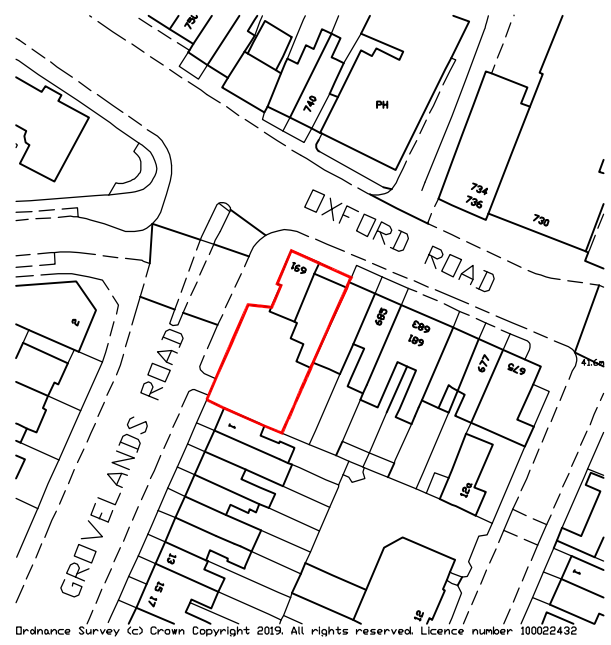

Site Plan
Scale 1-1250



Existing Front Elevation
Scale 1-100

0 1 2 3 Metres



Existing Side Elevation
Scale 1-100

0 1 2 3 Metres



Existing Rear Elevation
Scale 1-100

0 1 2 3 Metres



43 Wendover Way,
Tilehurst, Reading,
Berkshire RG30 4RU
Tel & Fax: 0118 941 6249
Mobile: 07967 008862
greg@gregfarrell.co.uk

Planning, Building Regulations & Structural Design

REVISIONS		
Rev.	Description	Date

JOB TITLE
689 Oxford Road
Reading

TITLE
Existing Plans & Elevation

SCALE As Shown @ A1	DATE Feb. 2019	DRAWING No. 01
------------------------	-------------------	-------------------