


0m 1m 5m 10m

Scale

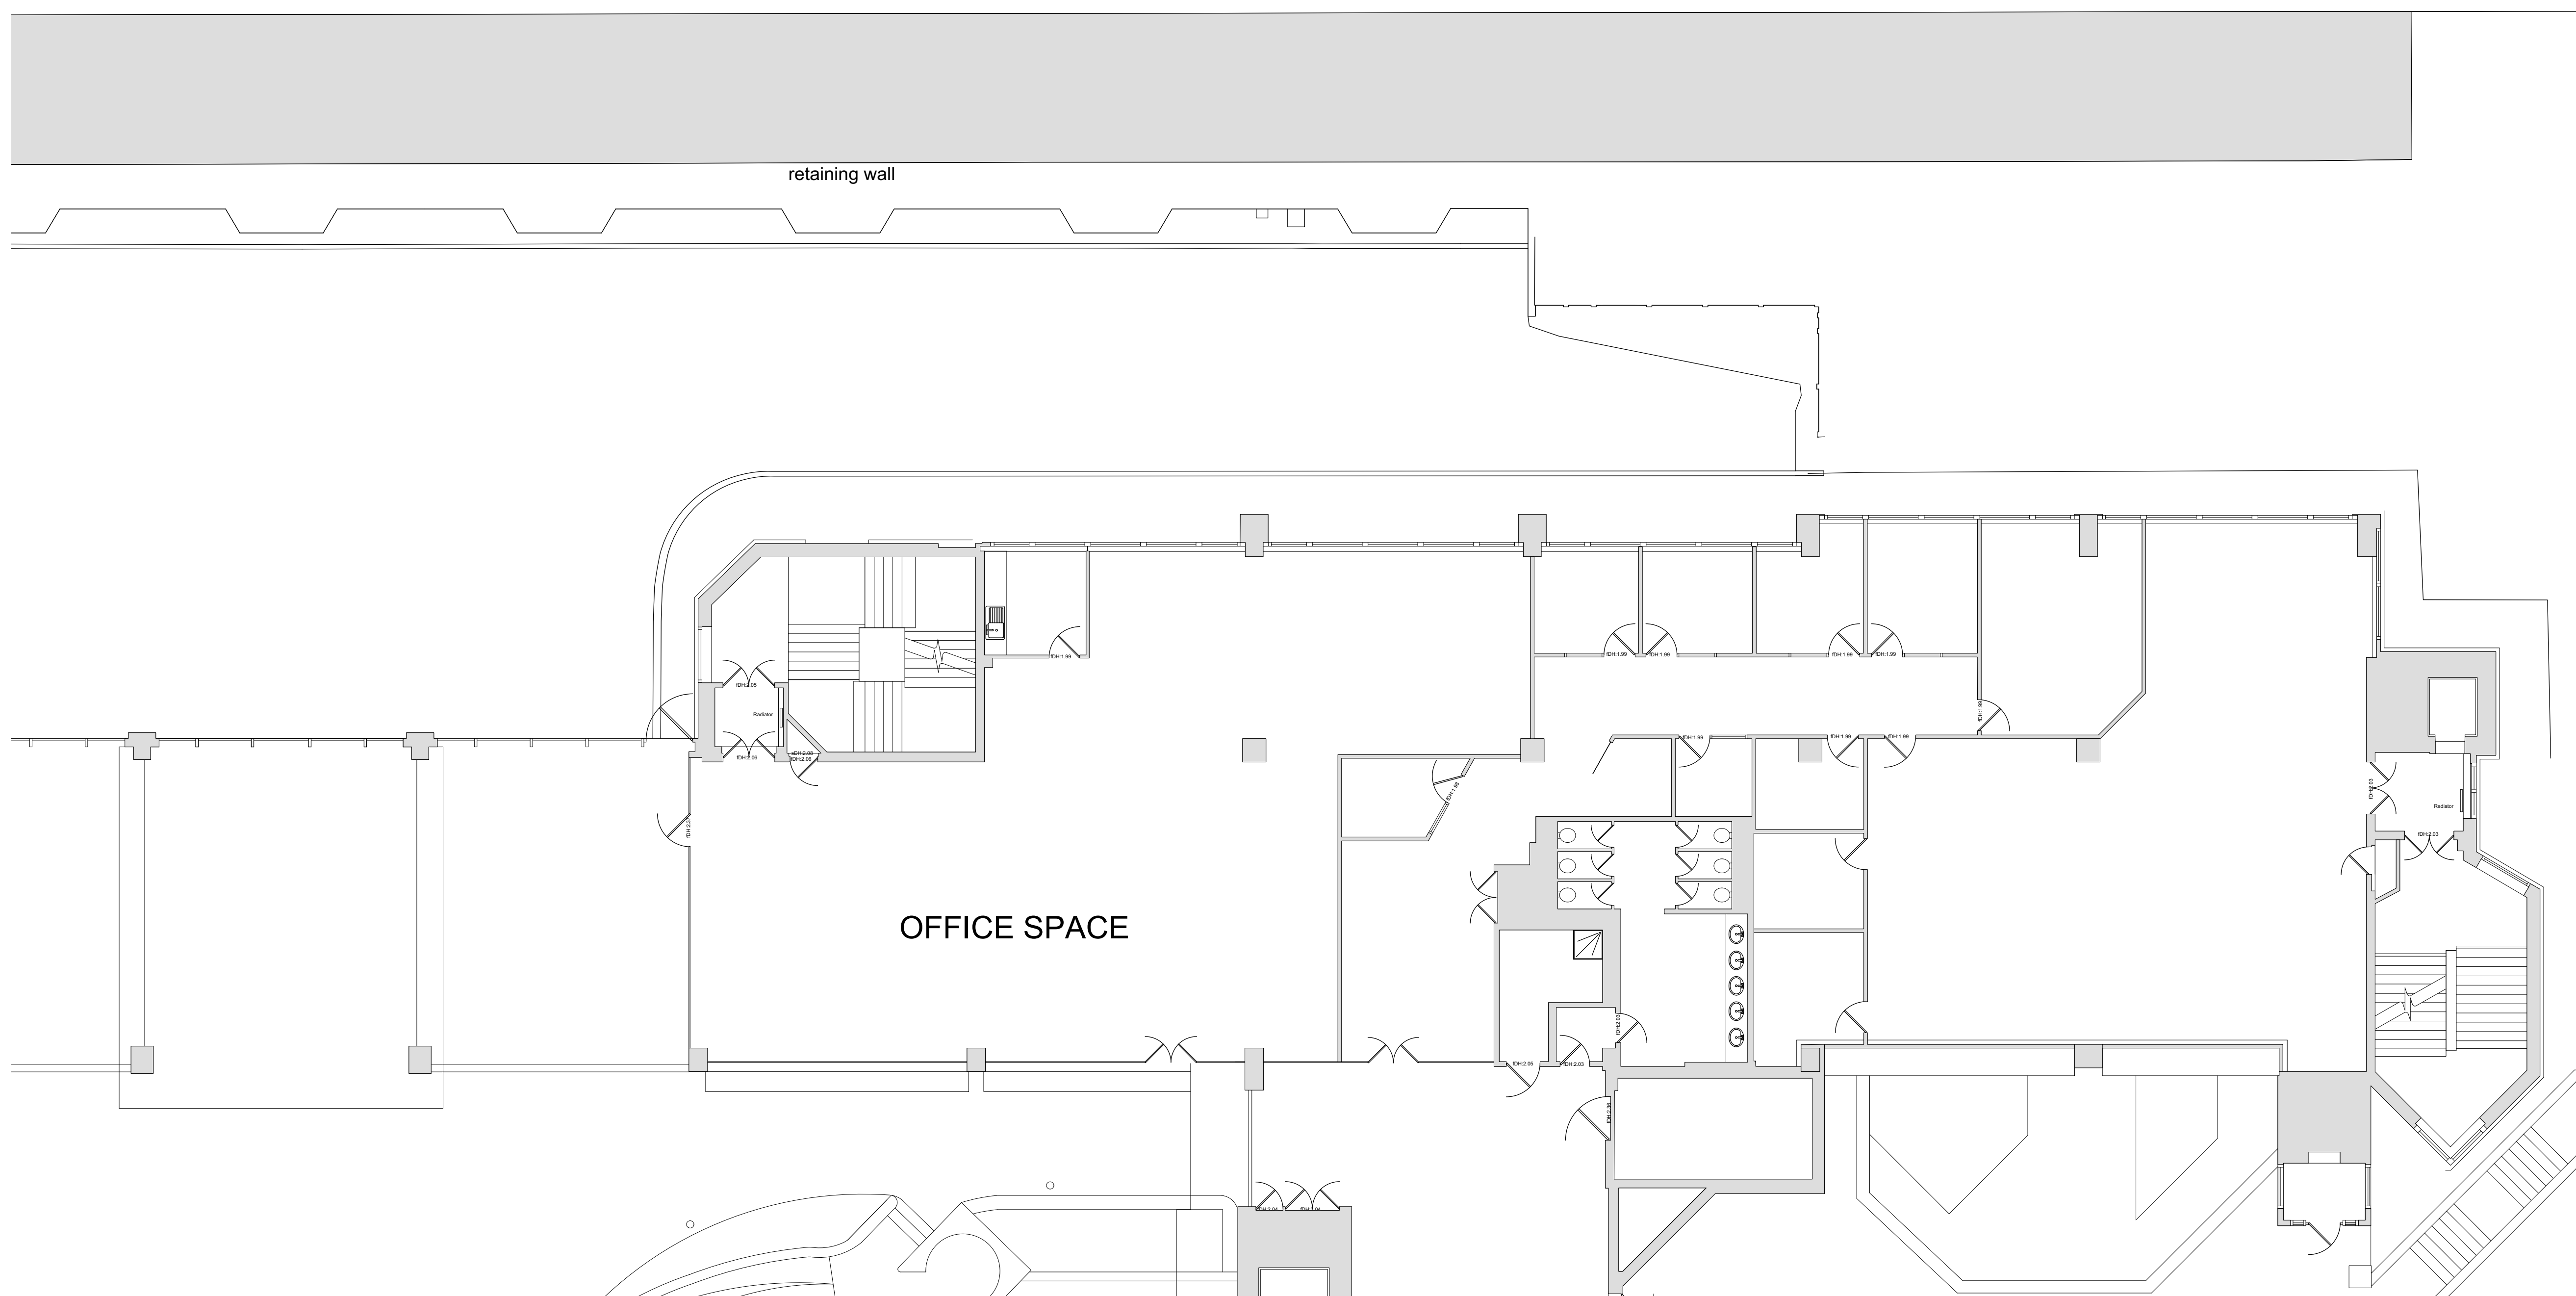

Rev.	Description	Date	Check
-	-	-	-

1. Do not scale this drawing. The Contractor is to verify all dimensions & conditions on site and report any discrepancies to the Architect before proceeding.
2. This drawing is to be read in conjunction with all relevant project documentation.
3. This drawing is subject to the approval of the appropriate Statutory Authorities.

PERSEVERANCE
ARCHITECTS

PERSEVERANCE ARCHITECTS LTD
Thre Brew Eagle House
163 City Road
London EC1V 1NR
+44 (0) 20 3773 8880
mail@perseverancearchitects.co.uk
www.perseverancearchitects.co.uk

Project :
APEX PLAZA
3 FORBURY ROAD
READING RG1 1AX

Title :
**GROUND FLOOR PLAN
EXISTING**

Scale : 1:100 @ A1

Date :

Drawn by :

Checked by :
MW

Drawing No. :

Revision :

1901_PL_002

/

Status :
PLANNING

© PERSEVERANCE ARCHITECTS LTD