
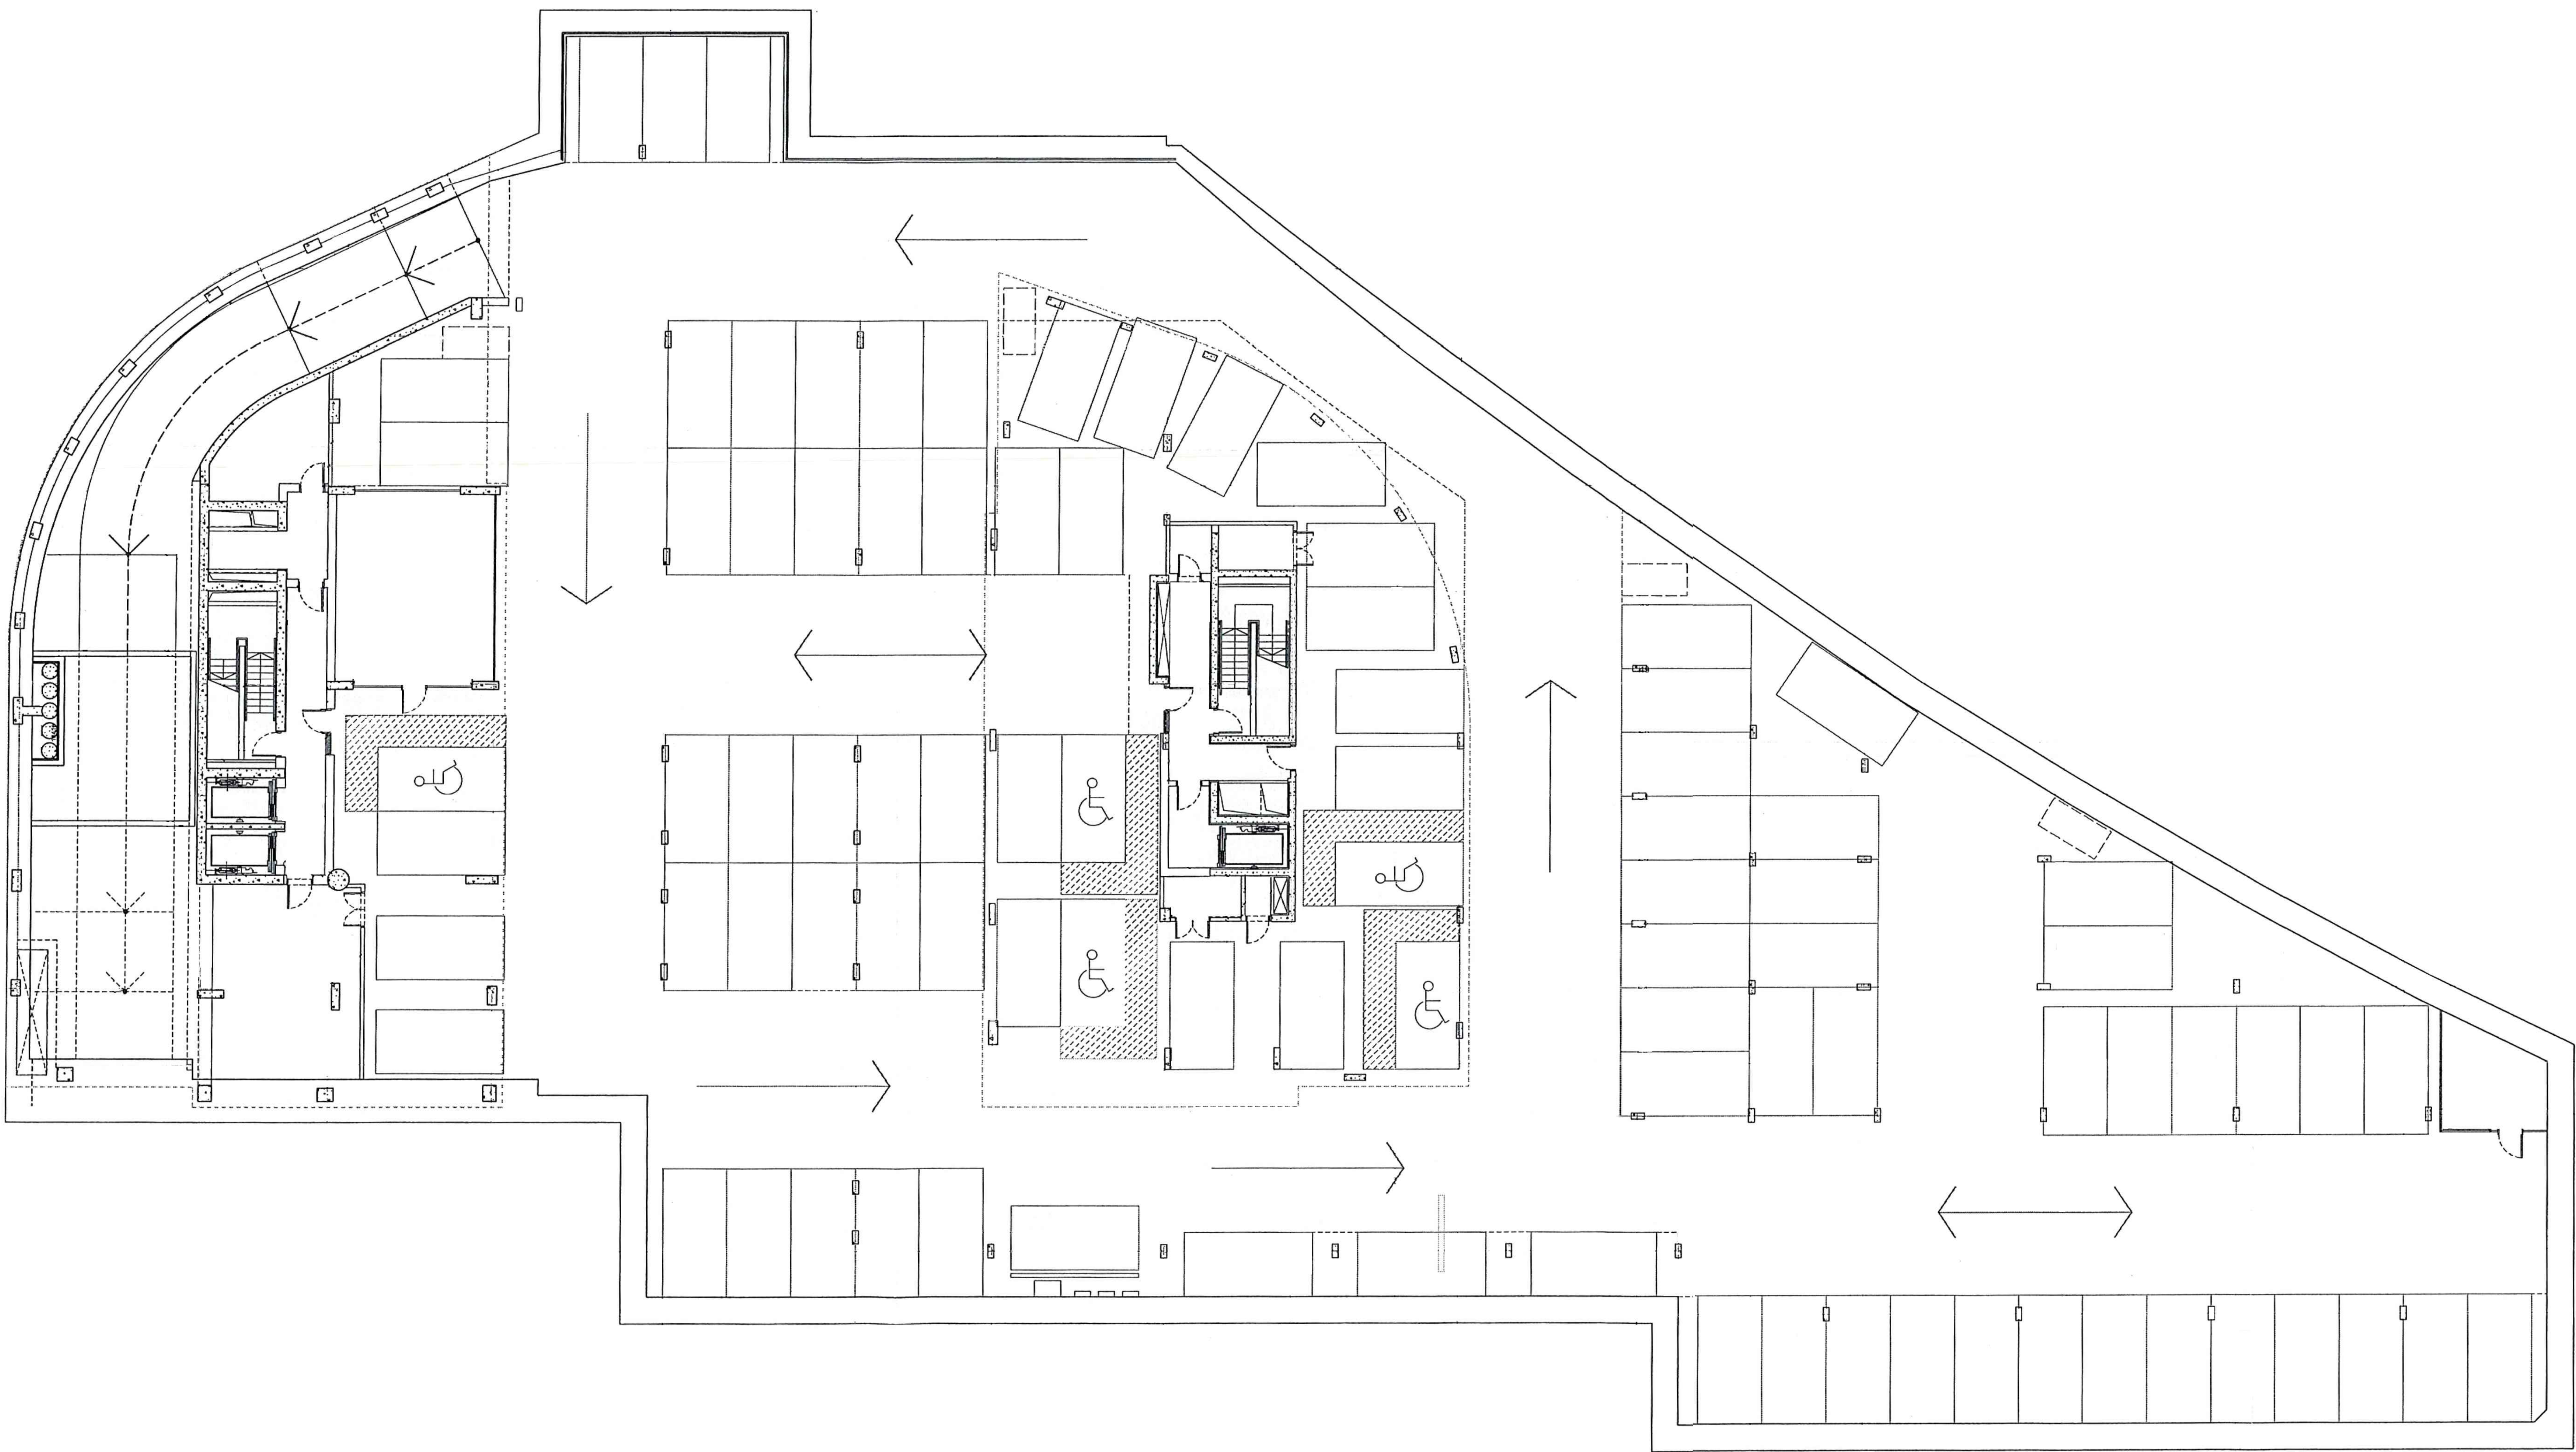


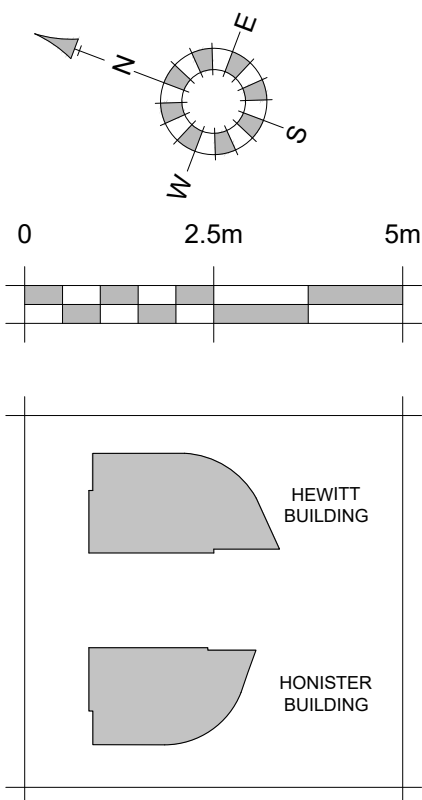

Basement Floor Plan

Planning

REV.

DATE

REVISIONS:

BY

REV.

DATE

REVISIONS:

BY

REV.

DATE

REVISIONS:

BY

STATUS:

CLIENT:

Chatham Square Management Company Limited
C/O Blenheims Estate & Asset Management

PROJECT:

Honister and Hewitt Buildings, Chatham Square,
20-40 Alfred Street, Reading RG1 7LS

SCALE:

1:100 (A0 ORIGINAL)

DRAWING:

Honister and Hewitt Buildings
Existing Basement Floor Plan

DRAWN:

AL

DATE:

03.12.20

20207

S110

-

© COPYRIGHT EXISTS ON THE DESIGNS AND INFORMATION SHOWN ON THIS DRAWING.

This drawing may be issued or cross referenced to the scale bar for planning application purposes only. Do not scale for any other purpose. Use figured dimensions only. Subject to the survey and all necessary consents. All dimensions to be checked by user and any discrepancies, errors or omissions to be reported to the Architect before work commences. This drawing is to be read in conjunction with all other relevant materials.

OS Licence No. 100007207

OSP

architecture planning masterplanning

Broadmeads House, Farnham Business Park,
Weydon Lane, Farnham, Surrey GU9 8DT.
info@osparchitecture.com www.osparchitecture.com
Tel: 01252 267878

Planning