

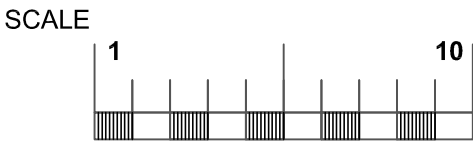


This drawing is the copyright of NMW Architects Ltd. and shall not be reproduced without the permission of the company. This drawing should be read in conjunction with all other drawings and documents produced for this project. Only figured dimensions should be relied upon and any discrepancy must be reported to the Architect. Work only to drawings with "for construction" status.

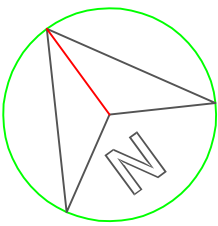

Posts

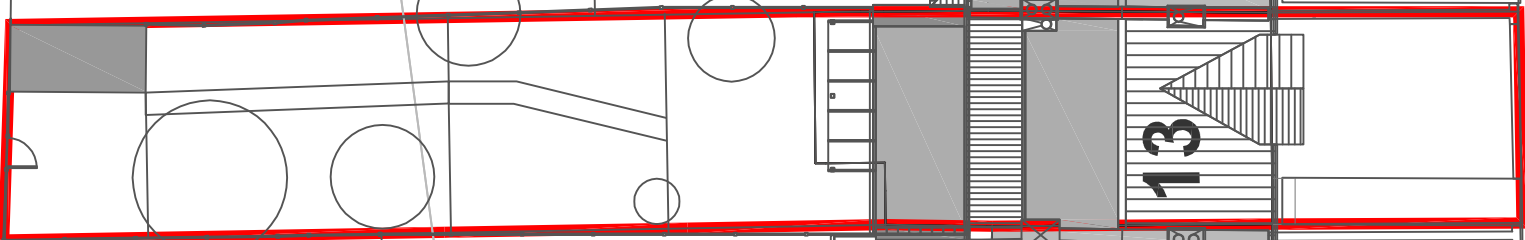

HEMDEAN RISE

46.6m

REVISIONS



The Haven, 1st Floor, Kingsway, Winton, Salisbury, Wiltshire, SP4 8NG. Email: info@nmwarchitects.co.uk, www.nmwarchitects.co.uk

CLIENT
Mark & Harriet Jones

PROJECT
ALTERATIONS TO
13 Hemdean Rise
Caversham

DRAWING TITLE
EXISTING
SITE PLAN

DRAWN	CHECKED	DATE
NW	-	August 2020
SCALE(S)	STATUS	REVISION
1:1250 @ A4	Planning	
DRAWING NUMBER 1119-03		