


The scaling of this drawing cannot be assured

Revision	Date	Drn	Ckd
----------	------	-----	-----

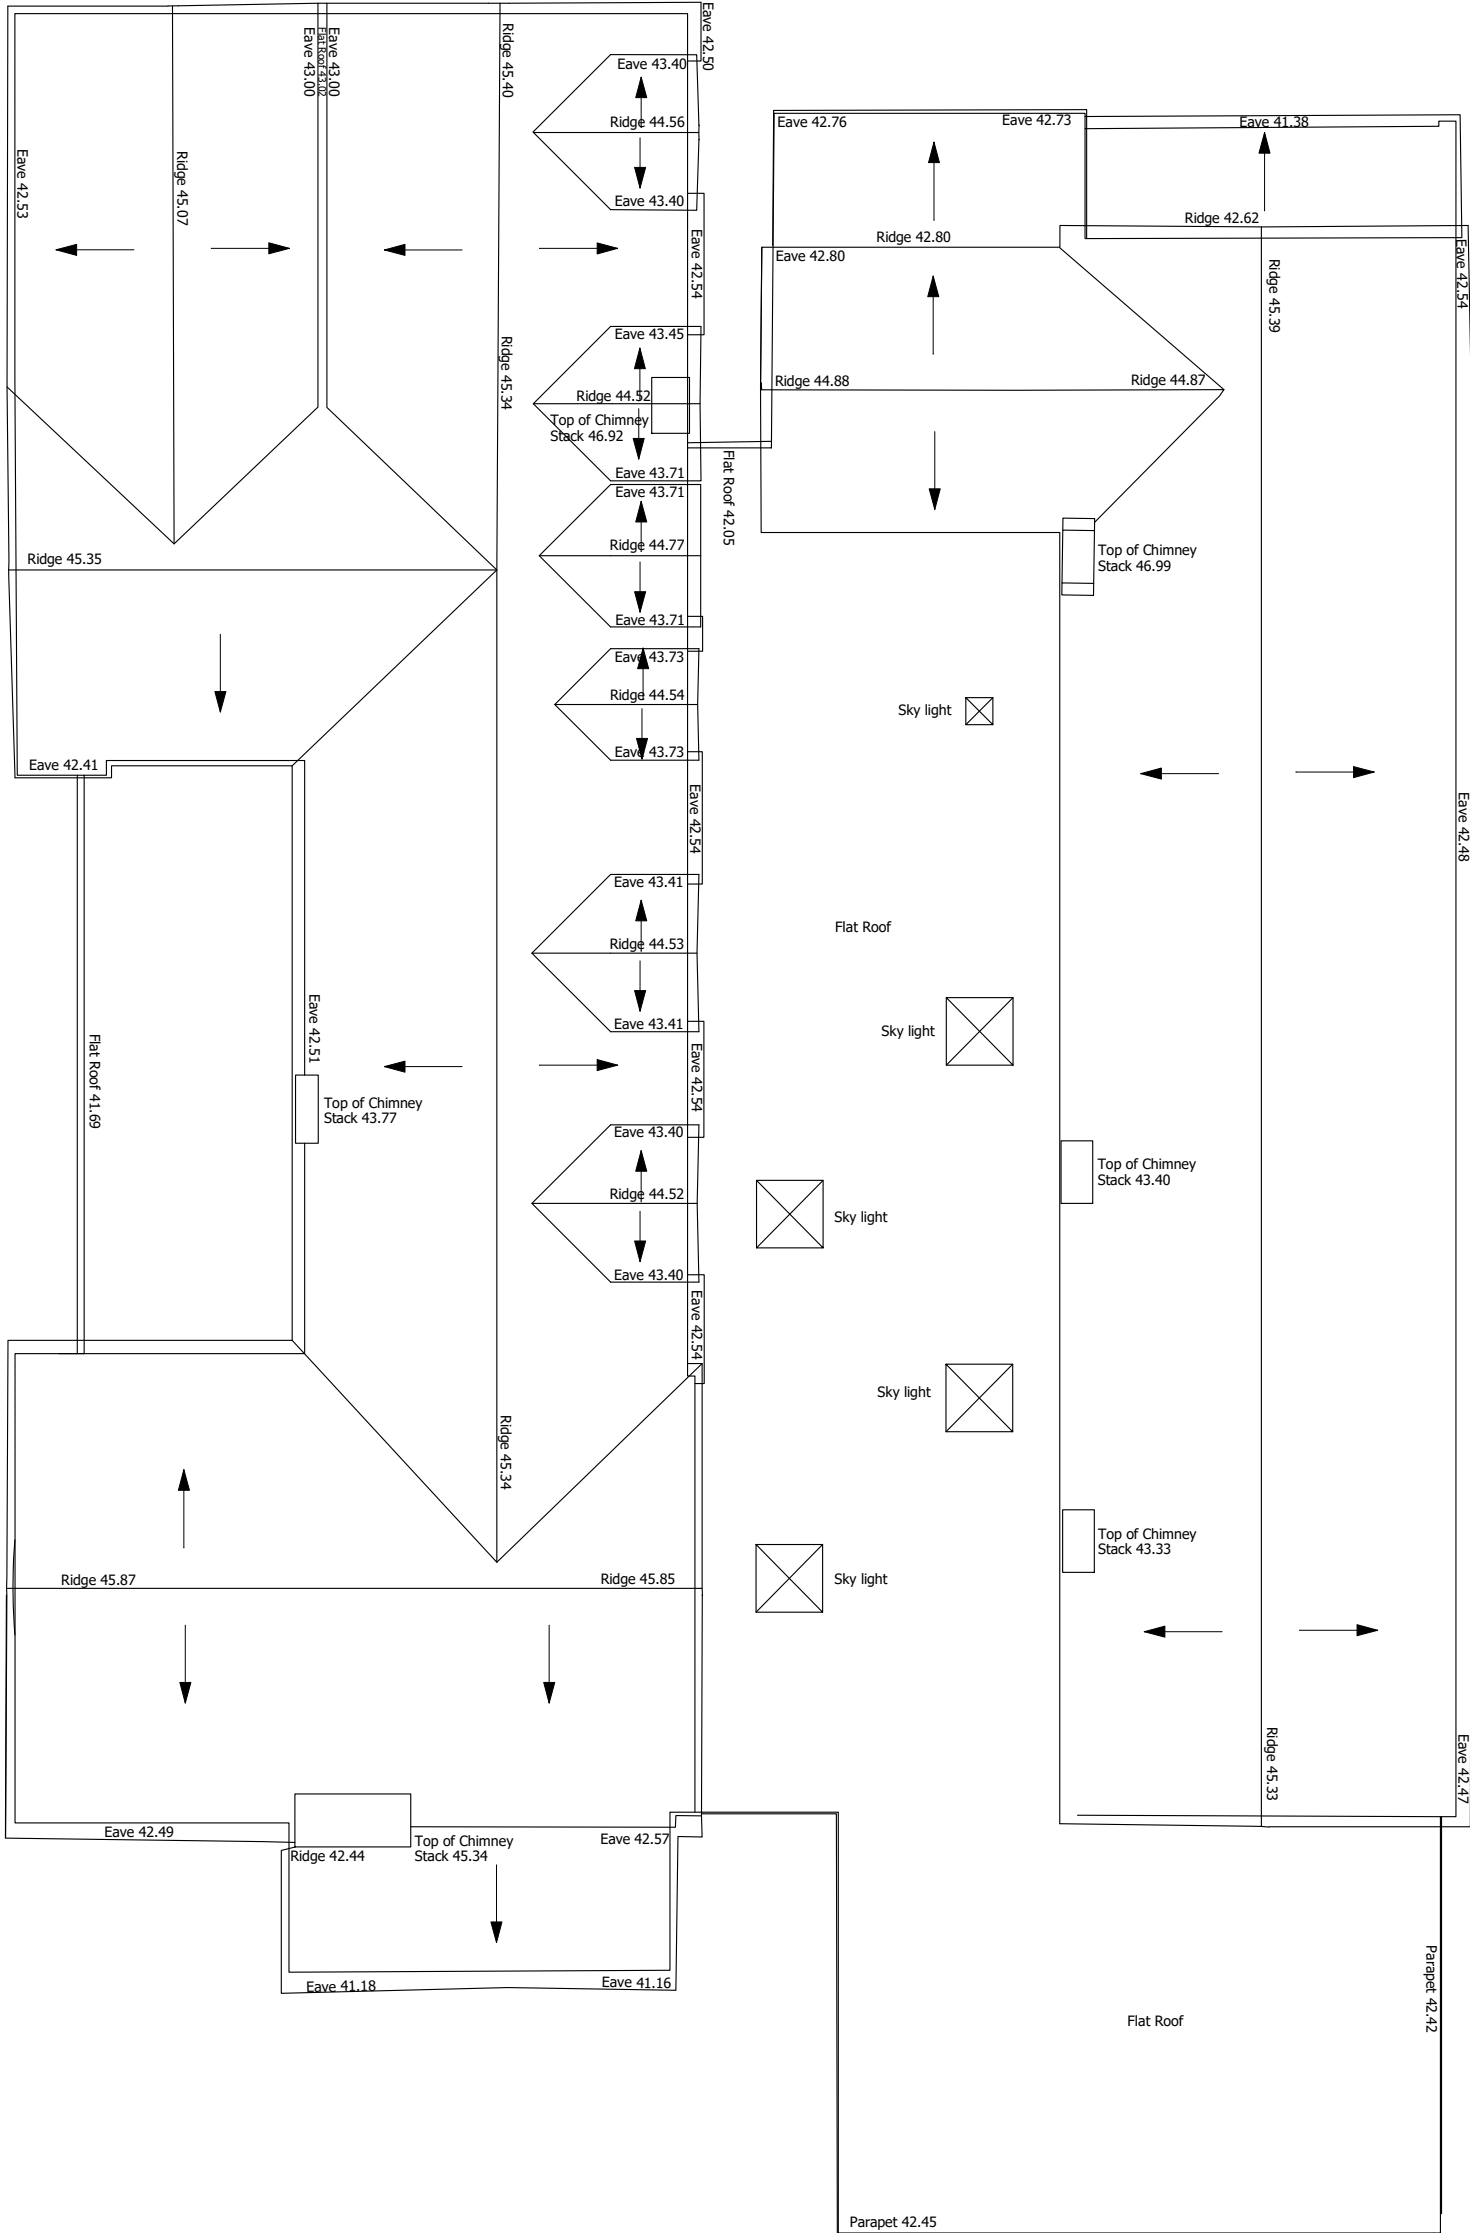


Existing Roof Plan



VISUAL SCALE 1:100 @ A2

Reproduced from the Ordnance Survey Map with the permission of the Controller of HMSO. Crown Copyright Reserved. Licence No. 100019279.

 

FOR PLANNING

Project

Health and Fitness Centre at Archway Road, Caversham

Drawing Title

Existing Roof Plan

Date
09/04/2020

Scale
1 : 100 @ A2

Drawn by Check by
AT RP

Project No
29952

Drawing No
A-E11-002

Revision

**BARTON
WILLMORE**

Town Planning • Masterplanning & Urban Design • Architecture •
Landscape Planning & Design • Infrastructure & Environmental
Planning • Heritage • Graphic Communication •
Communications & Engagement • Development Economics

bartonwillmore.co.uk



Offices at Birmingham Bristol Cambridge Cardiff Ebbsfleet Edinburgh
Glasgow Leeds London Manchester Newcastle Reading Southampton

C:\Users\antonio.tochez\Desktop\29952 - Feasibility_10.rvt