



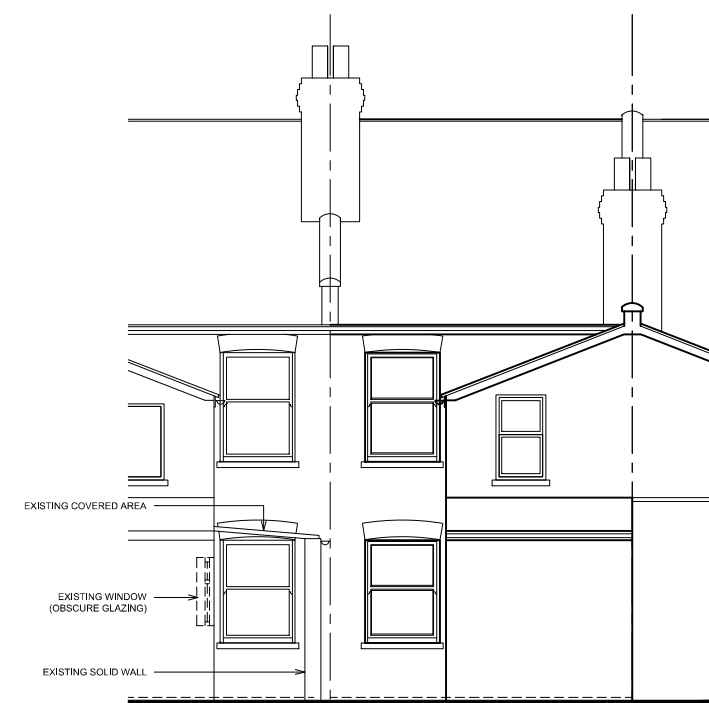


EXISTING SIDE ELEVATION



EXISTING REAR ELEVATION

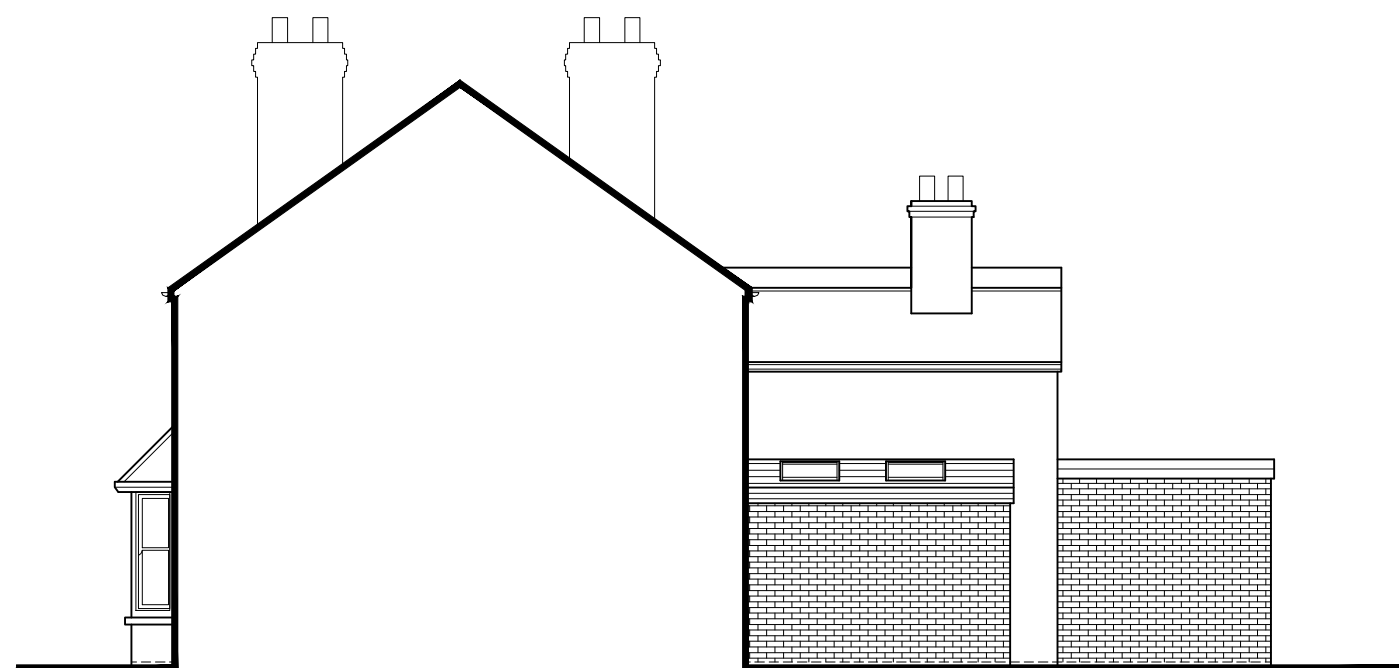

PROPOSED SIDE ELEVATION

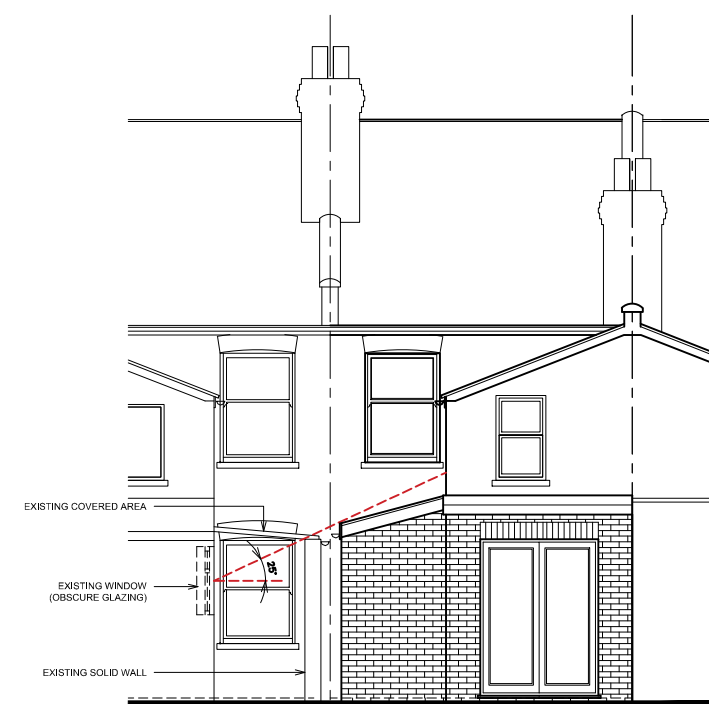

EXISTING REAR ELEVATION

0 1 2 3 4 5m
SCALE 1:100

PROJECT: 59 QUEENS ROAD CAVERSHAM READING RG4 8DN	DRAWING TITLE: EXISTING AND PROPOSED ELEVATIONS	 CREATIVE DESIGN & STRUCTURE	UNIT 1, HENSON HOUSE, NEWTOWN ROAD HENLEY-ON-THAMES, RG9 1HG TEL: 01491411922	DRAWN: D.D. SCALE: 1:100 @ A3 DATE: JULY 2020 STATUS: PLANNING	DRAWING NO. 15420-03 REV. B
---	---	---	--	--	---