


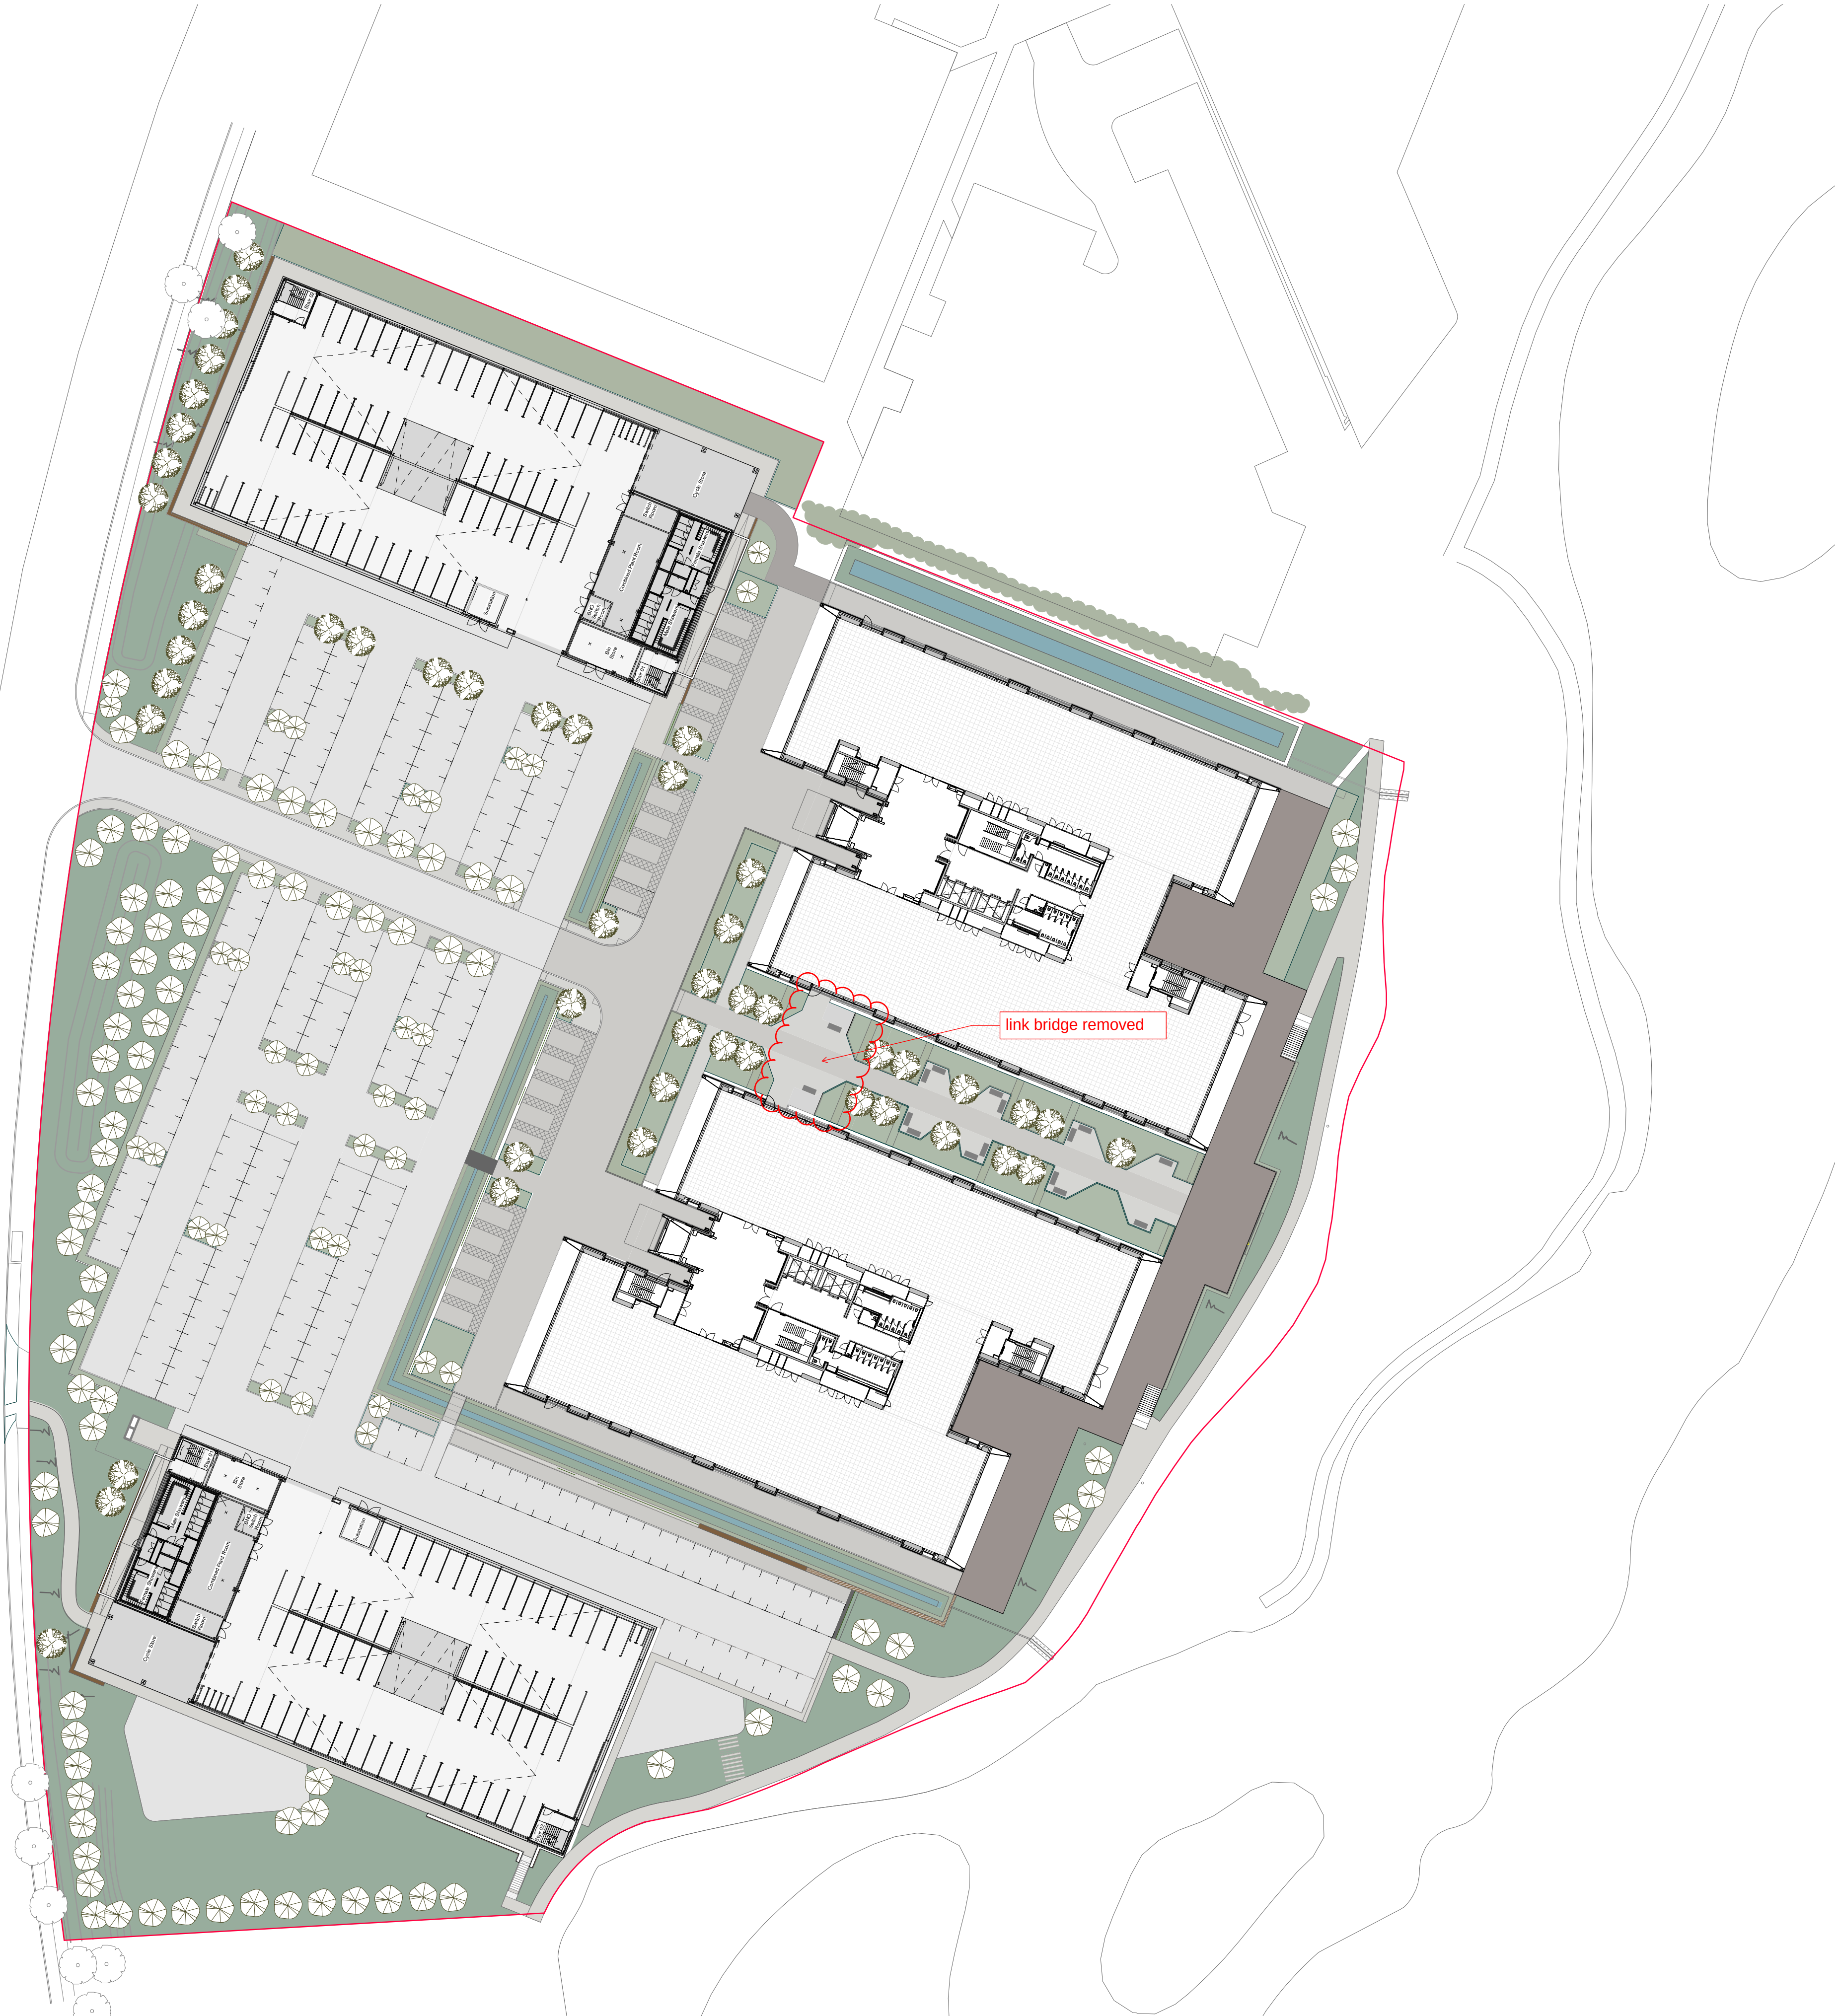



Disclaimer
Do not scale from this drawing. Check all dimensions on site before fabrication or setting out. This document is copyright and may not be reproduced without permission of the owner.

Notes

03	NMA 05	11/06/21	Apt	Apt
02	NMA 04	18/10/19	Apt	Apt
01	NMA 04	30/08/19	Apt	Apt
00	NMA 03	05/09/18	RPP	RPP
Rev	Reason for Issue	Date	Drw	Chk

Consultants

Landscape Architects: Place Design + Planning
Planning Consultant: Deloitte LLP
Quantity Surveyors: Gardiner & Theobald LLP
Structure: Ramboll
Building Services: Hoare Lea

 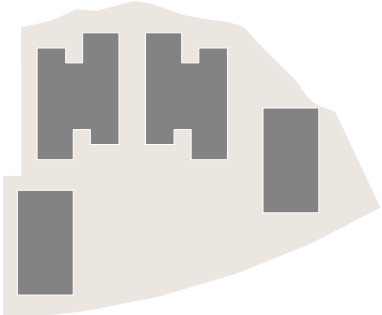

Apt

235 St John Street London EC1V 4NG www.aplondon.com

Client
Green Park Reading No.1 LLP

Project
400 Longwater Avenue, Green Park

Drawing Title
**Alternative Scheme
Site Plan**

Scale
1 : 500 @ A1

Project No. 15011	Drawing No. A_PL_020	Revision 03
-----------------------------	--------------------------------	-----------------------


Disclaimer
Do not scale from this drawing. Check all dimensions on site before fabrication or setting out. This document is copyright and may not be reproduced without permission of the owner.

Notes

03	NMA 05	11/06/21	Apt	Apt
02	NMA 04	18/10/19	Apt	Apt
01	NMA 04	30/08/19	Apt	Apt
00	NMA 03	05/09/18	RPP	RPP
Rev	Reason for Issue	Date	Drw	Chk

Consultants

Landscape Architects: Place Design + Planning
Planning Consultant: Deloitte LLP
Quantity Surveyors: Gardiner & Theobald LLP
Structure: Ramboll
Building Services: Hoare Lea

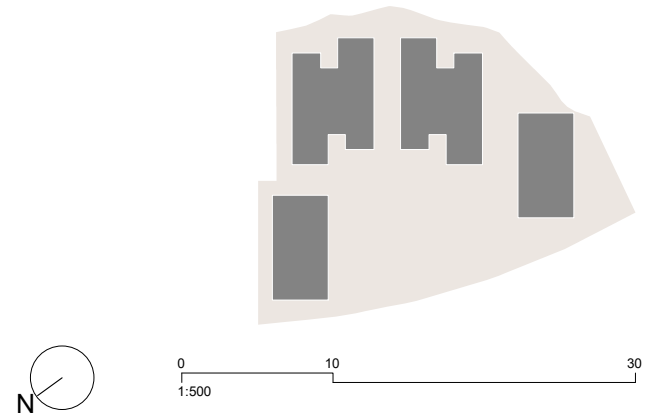

Apt

235 St John Street London EC1V 4NG www.aplondon.com


Client
Green Park Reading No.1 LLP

Project
400 Longwater Avenue, Green Park


Drawing Title
**Alternative Scheme
General Arrangement Plan
Level 00**

Scale
1 : 200 @ A1

Project No. 15011	Drawing No. A_PL_110	Revision 03
-----------------------------	--------------------------------	-----------------------

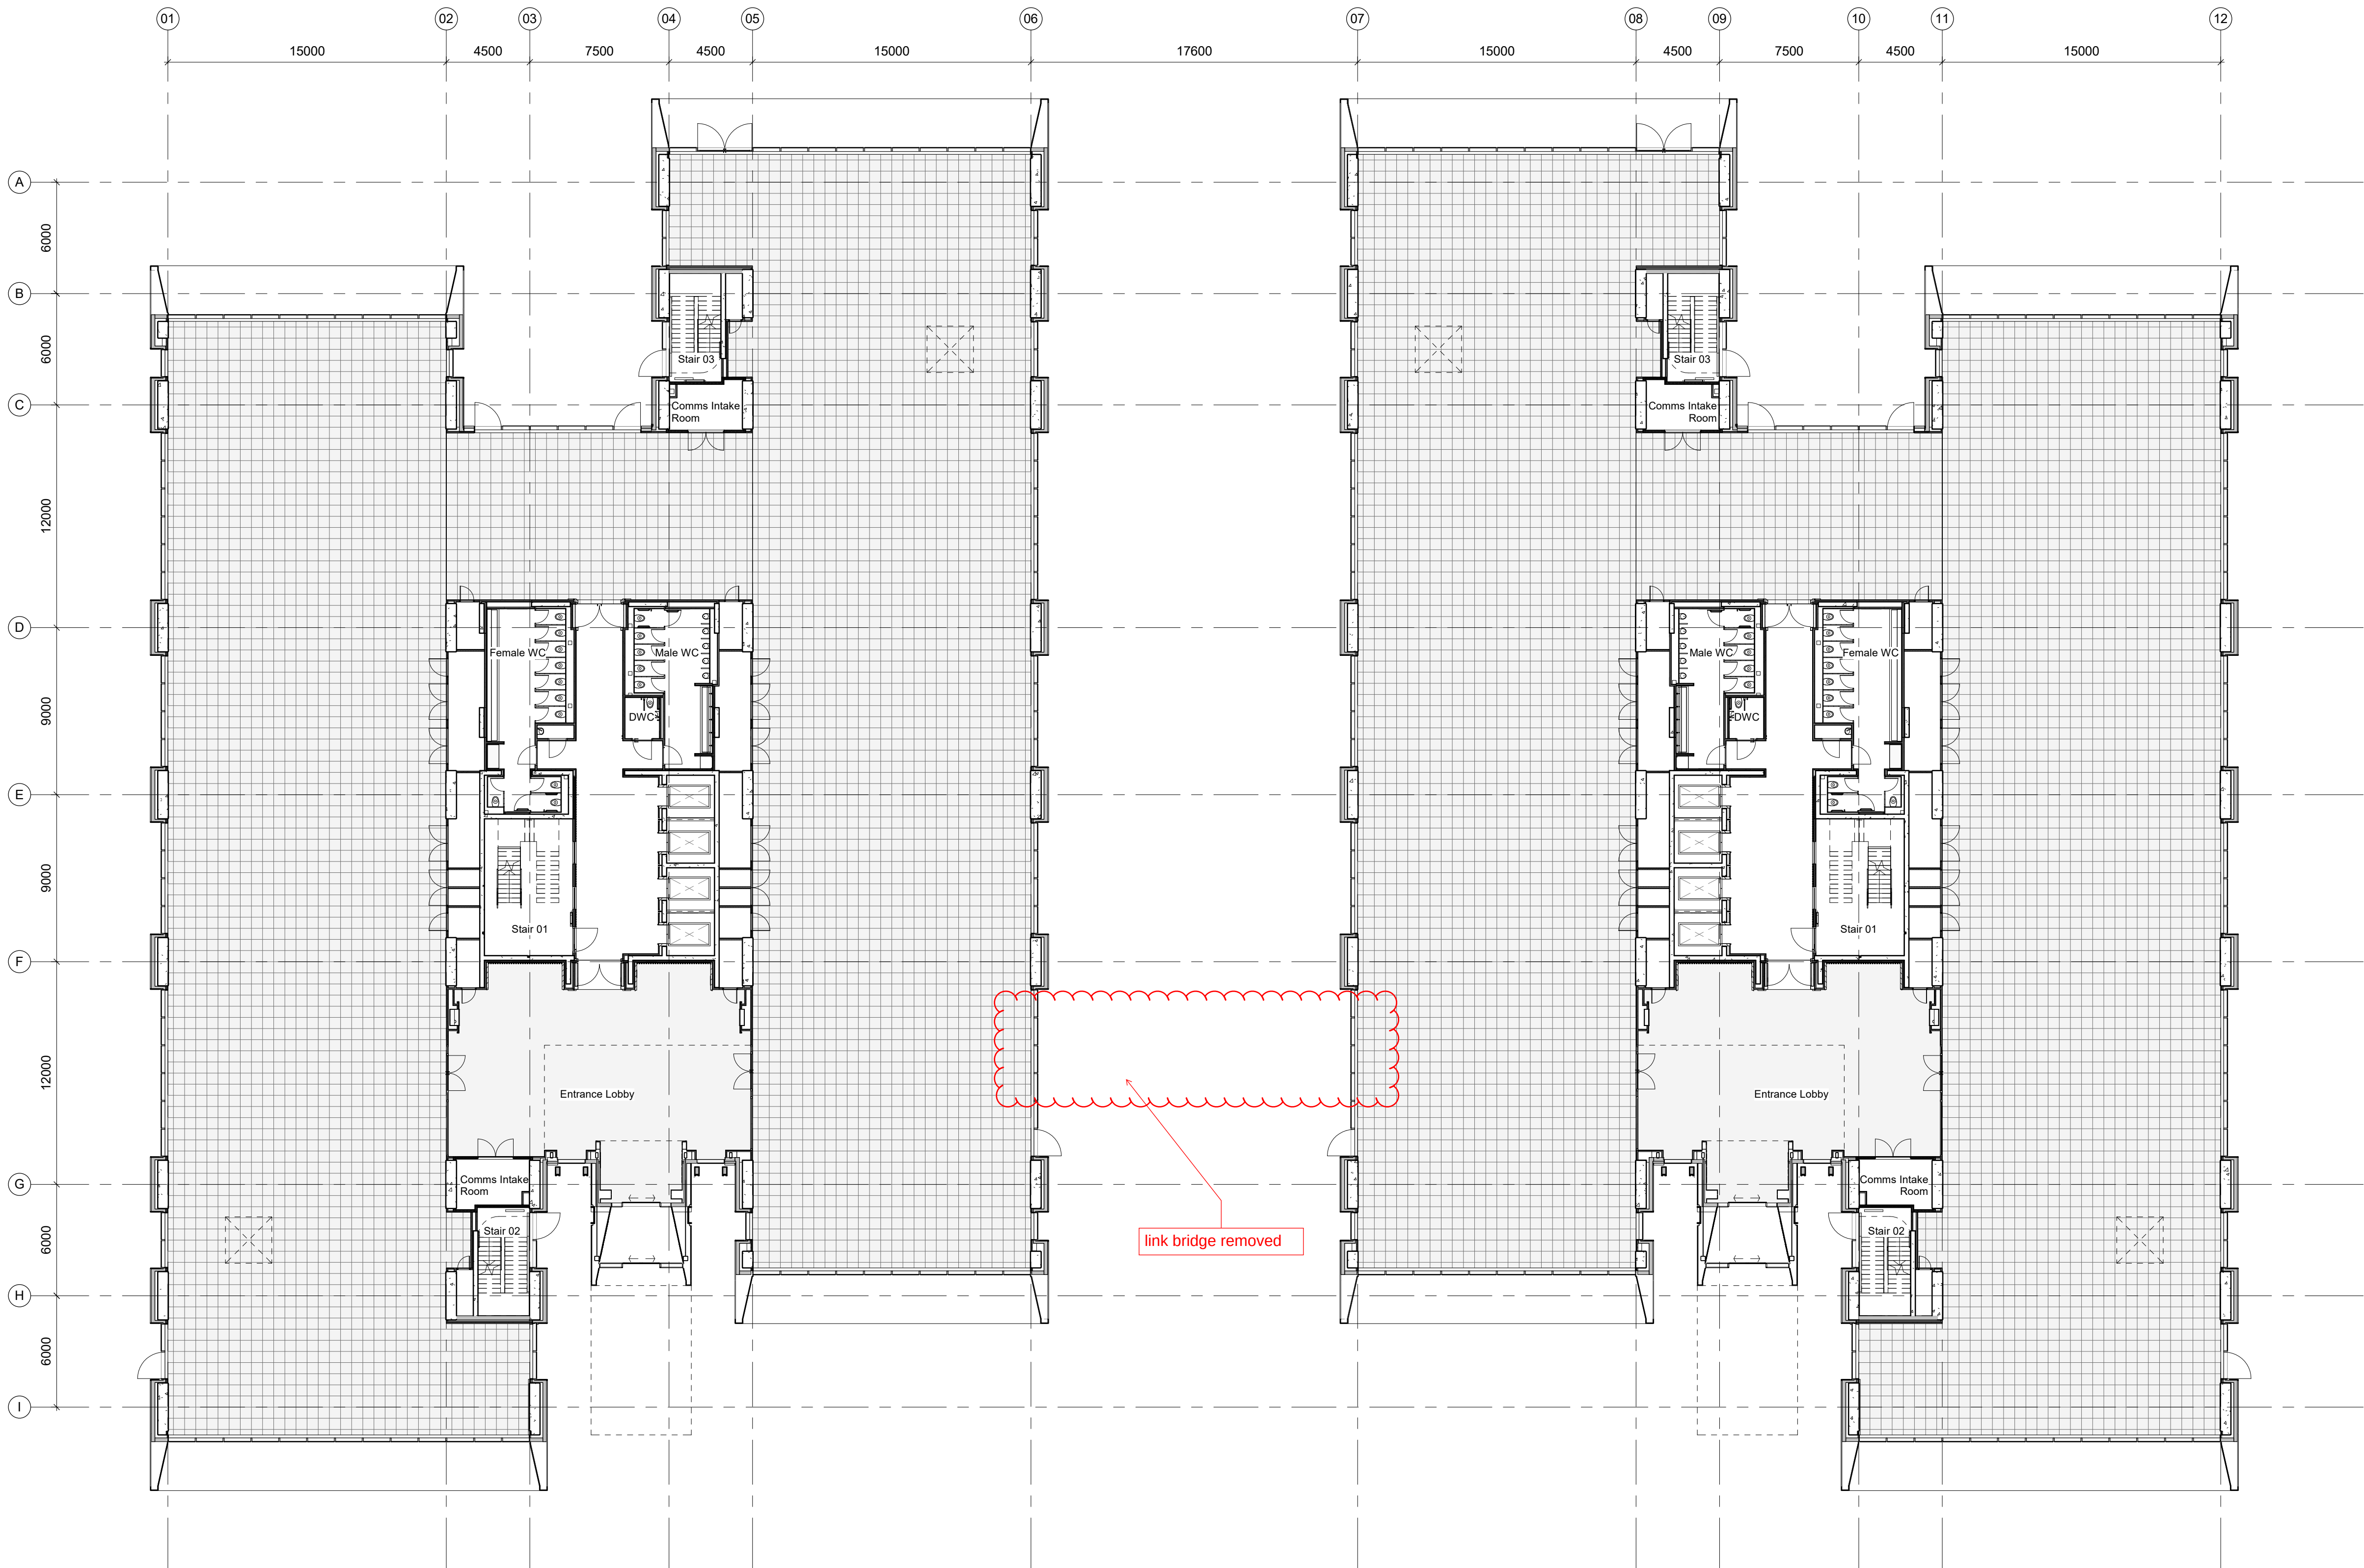

01 General Arrangement Plan - Level 00
1 : 200

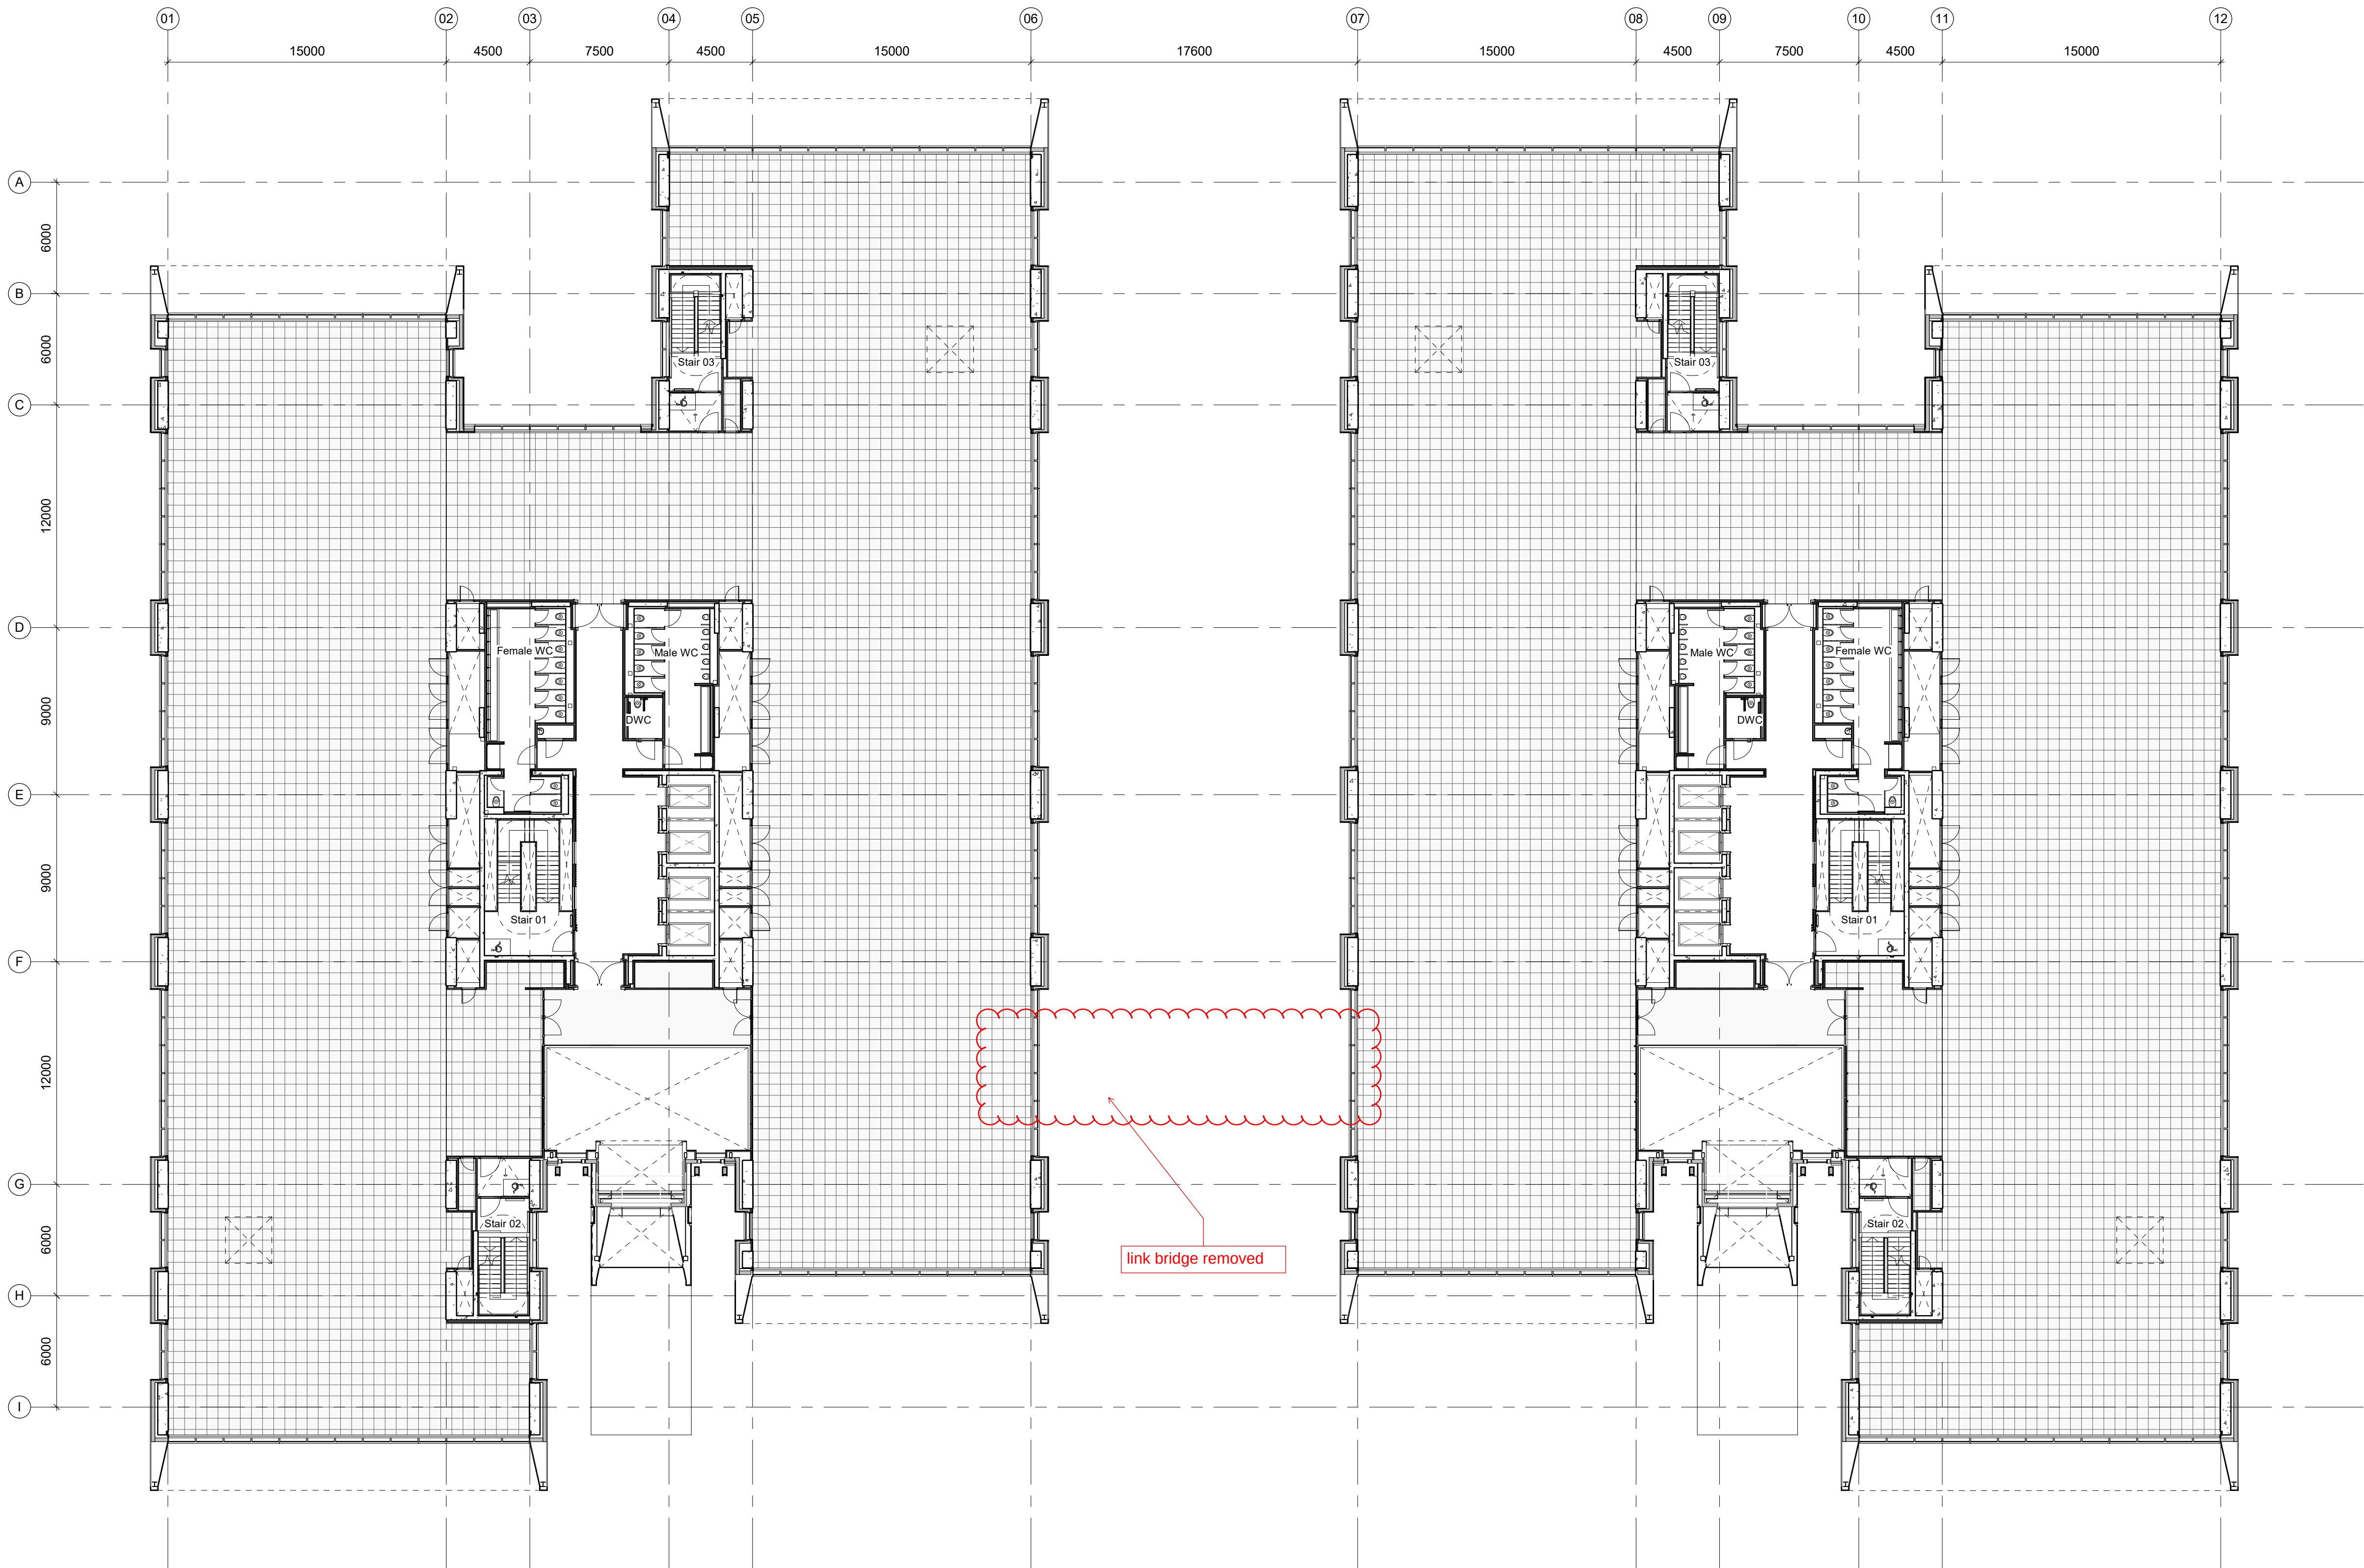

01 General Arrangement Plan - Level 01
1 : 200


Disclaimer
Do not scale from this drawing. Check all dimensions on site before fabrication or setting out. This document is copyright and may not be reproduced without permission of the owner.

Notes

03	NMA 05	11/06/21	Apt	Apt
02	NMA 04	18/10/19	Apt	Apt
01	NMA 04	30/08/19	Apt	Apt
00	NMA 03	05/09/18	RPP	RPP
Rev	Reason for Issue	Date	Drw	Chk

Consultants

Landscape Architects: Place Design + Planning
Planning Consultant: Deloitte LLP
Quantity Surveyors: Gardiner & Theobald LLP
Structure: Ramboll
Building Services: Hoare Lea

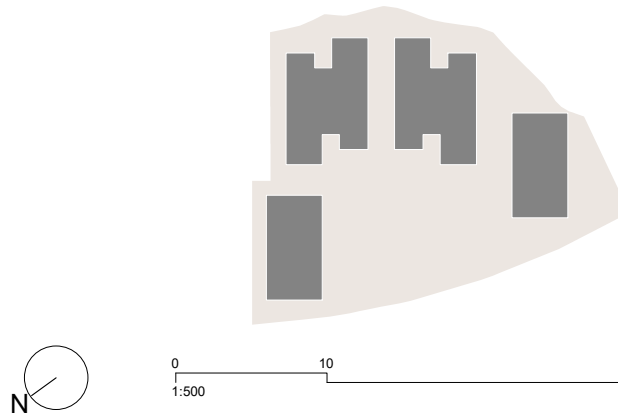

Apt

235 St John Street London EC1V 4NG www.aplondon.com

Client
Green Park Reading No.1 LLP

Project
400 Longwater Avenue, Green Park

Drawing Title
**Alternative Scheme
General Arrangement Plan
Level 01**

Scale
1 : 200 @ A1

Project No. 15011	Drawing No. A_PL_111	Revision 03
-----------------------------	--------------------------------	-----------------------


Disclaimer
Do not scale from this drawing. Check all dimensions on site before fabrication or setting out. This document is copyright and may not be reproduced without permission of the owner.

Notes

03	NMA 05	11/06/21	Apt	Apt
02	NMA 04	18/10/19	Apt	Apt
01	NMA 04	30/08/19	Apt	Apt
00	NMA 03	05/09/18	RPP	RPP
Rev	Reason for Issue	Date	Drw	Chk

Consultants

Landscape Architects: Place Design + Planning
Planning Consultant: Deloitte LLP
Quantity Surveyors: Gardiner & Theobald LLP
Structure: Ramboll
Building Services: Hoare Lea

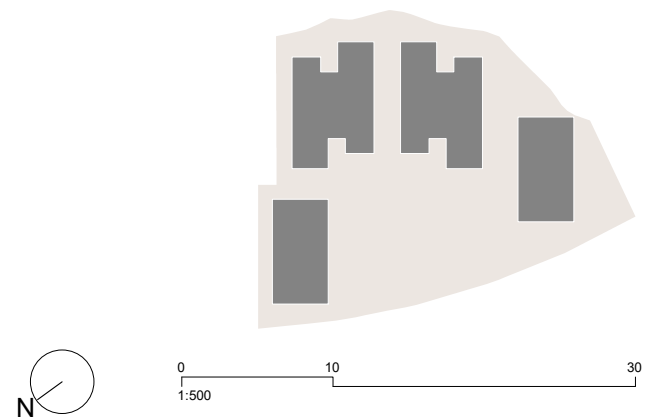

Apt

235 St John Street London EC1V 4NG www.aplondon.com


Client
Green Park Reading No.1 LLP

Project
400 Longwater Avenue, Green Park

Drawing Title
**Alternative Scheme
General Arrangement Plan
Level 02**

Scale
1 : 200 @ A1

Project No. 15011	Drawing No. A_PL_112	Revision 03
-----------------------------	--------------------------------	-----------------------

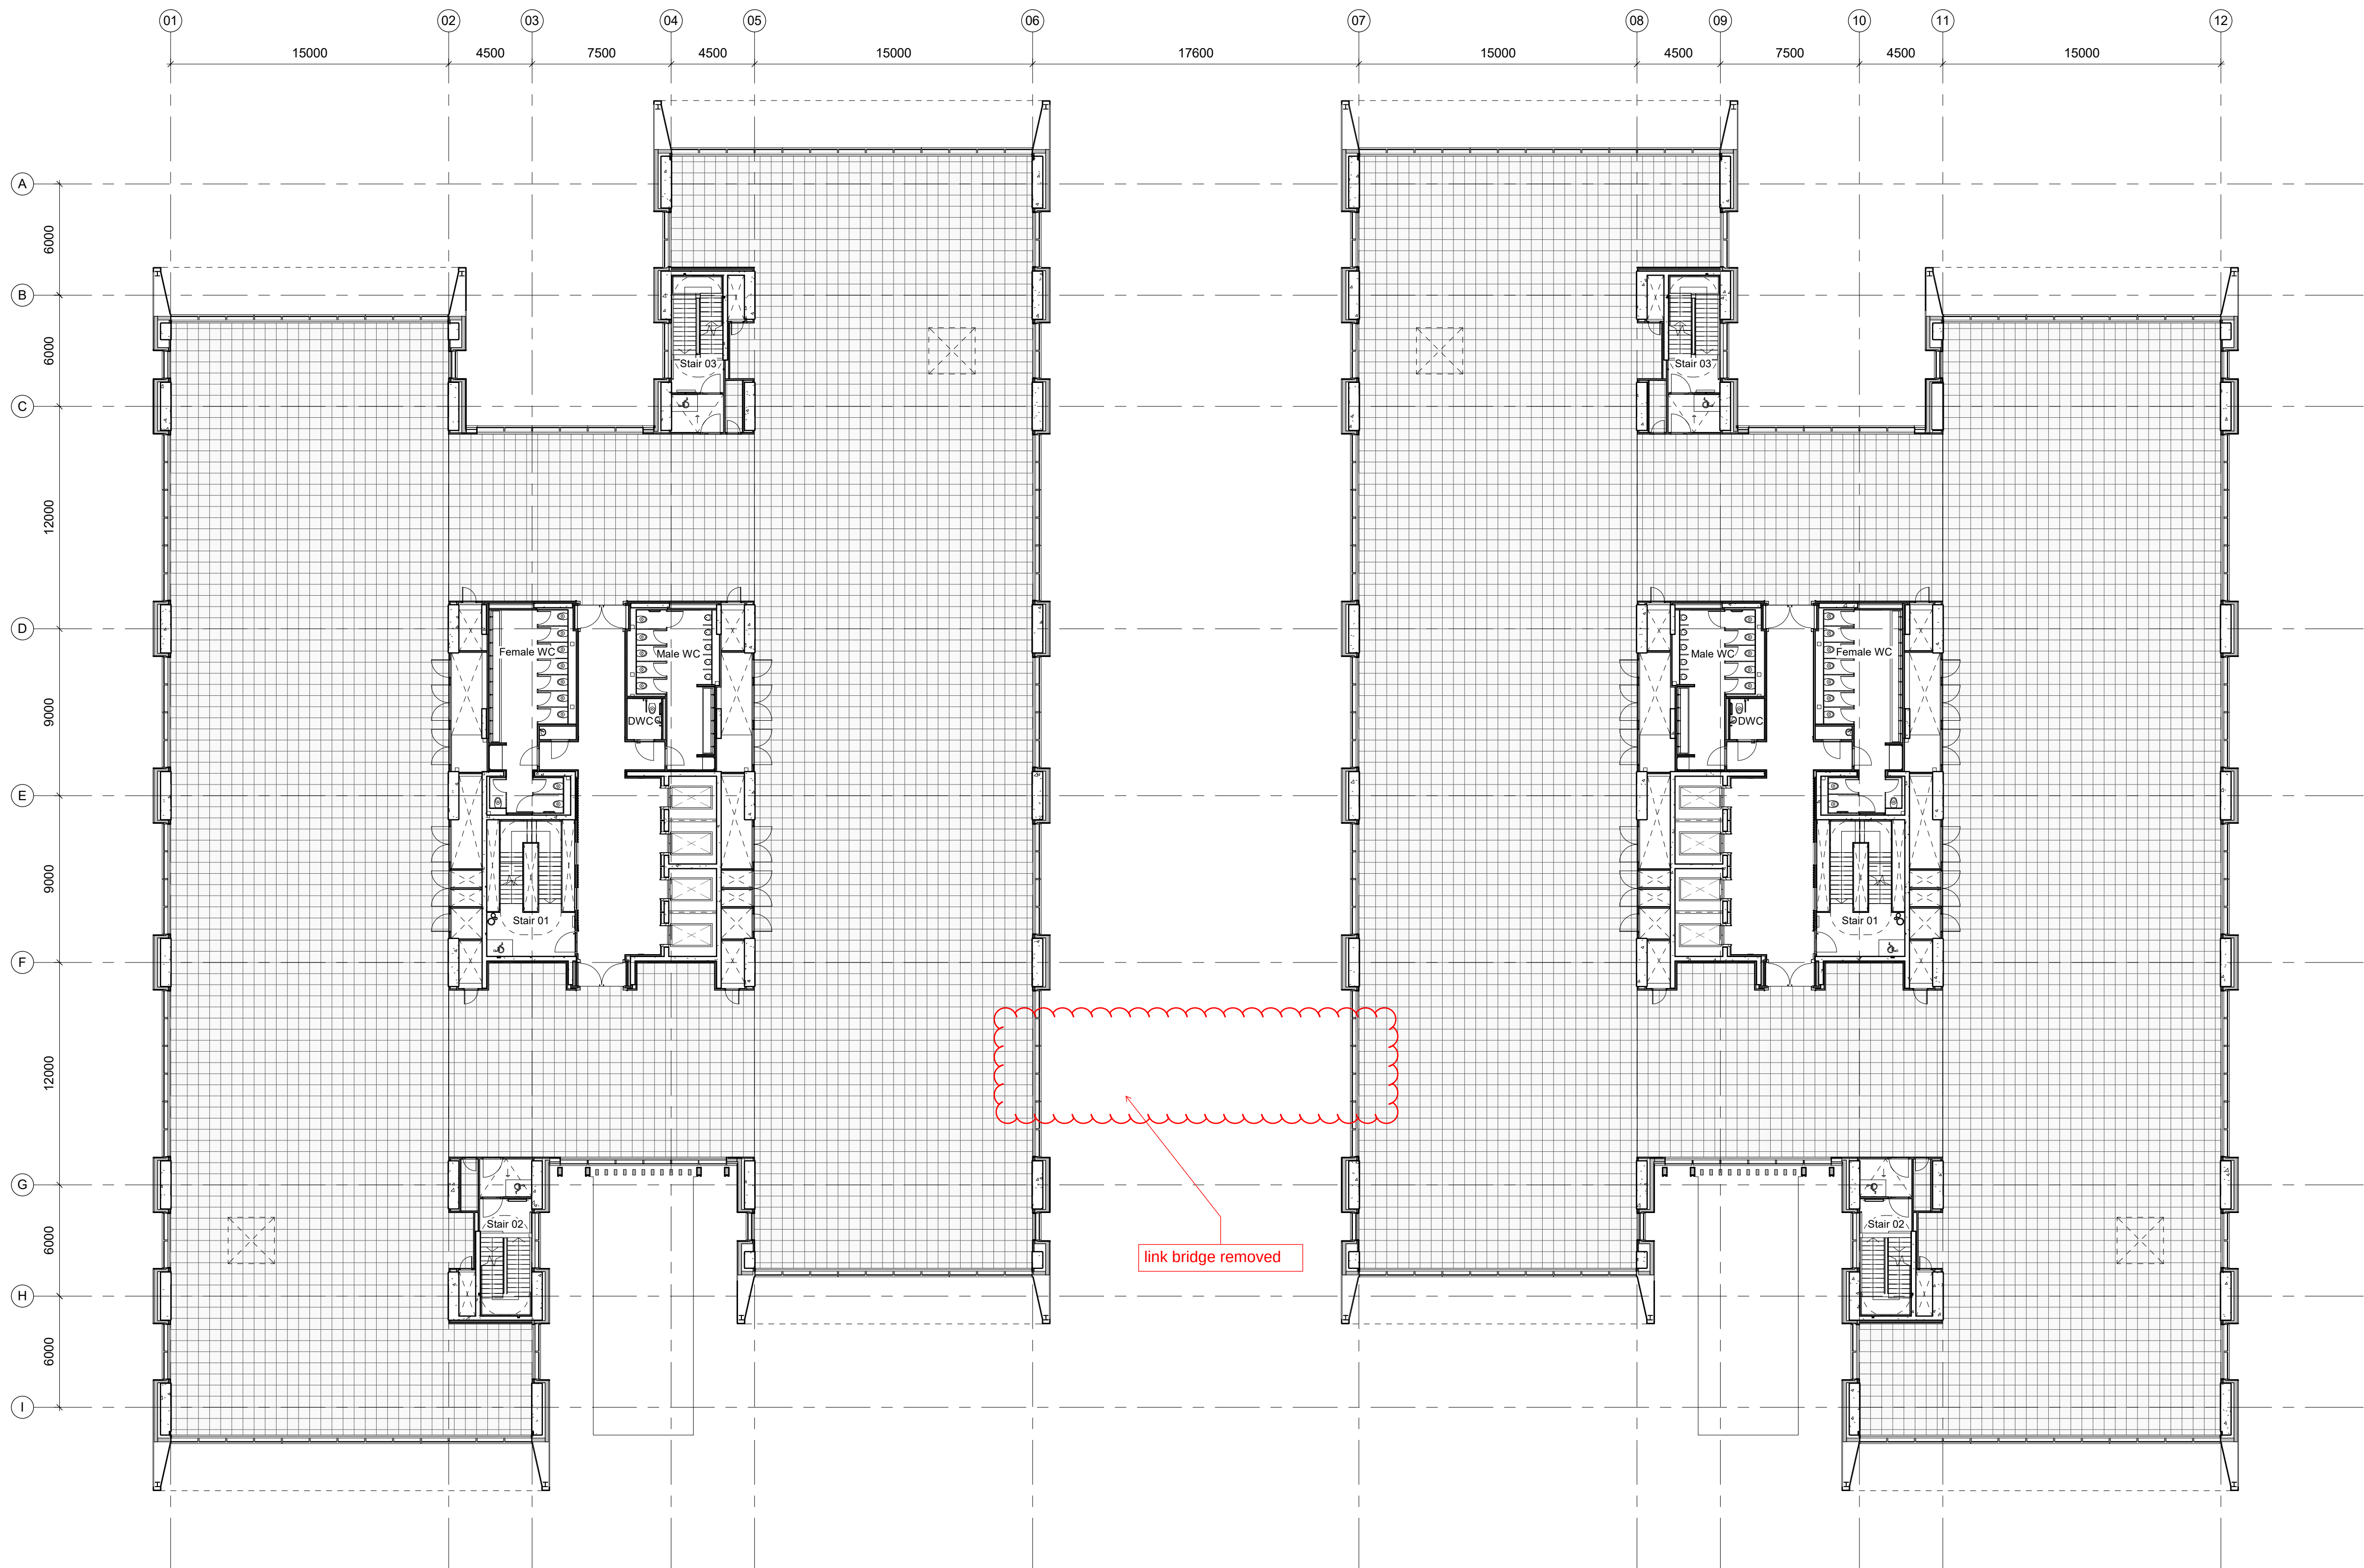

01 General Arrangement Plan - Level 02
1 : 200



Disclaimer
Do not scale from this drawing. Check all dimensions on site before fabrication or setting out. This document is copyright and may not be reproduced without permission of the owner.

Notes

03	NMA 05	11/06/21	Apt	Apt
02	NMA 04	18/10/19	Apt	Apt
01	NMA 04	30/08/19	Apt	1 Apt
00	NMA 03	05/09/18	RPP	RPP
Rev	Reason for Issue	Date	Drw	Chk

Consultants

Landscape Architects: Place Design + Planning
Planning Consultant: Deloitte LLP
Quantity Surveyors: Gardiner & Theobald LLP
Structure: Ramboll
Building Services: Hoare Lea

 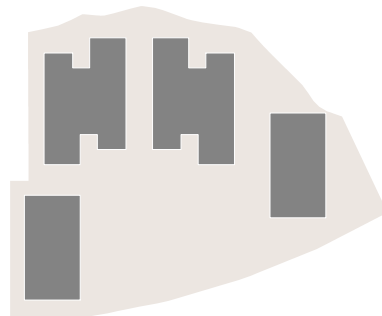

Apt

235 St John Street London EC1V 4NG www.aplondon.com


Client
Green Park Reading No.1 LLP

Project
400 Longwater Avenue, Green Park

Drawing Title
**Alternative Scheme
General Arrangement Plan
Level 03**

Scale
1 : 200 @ A1

Project No. 15011	Drawing No. A_PL_113	Revision 03
-----------------------------	--------------------------------	-----------------------

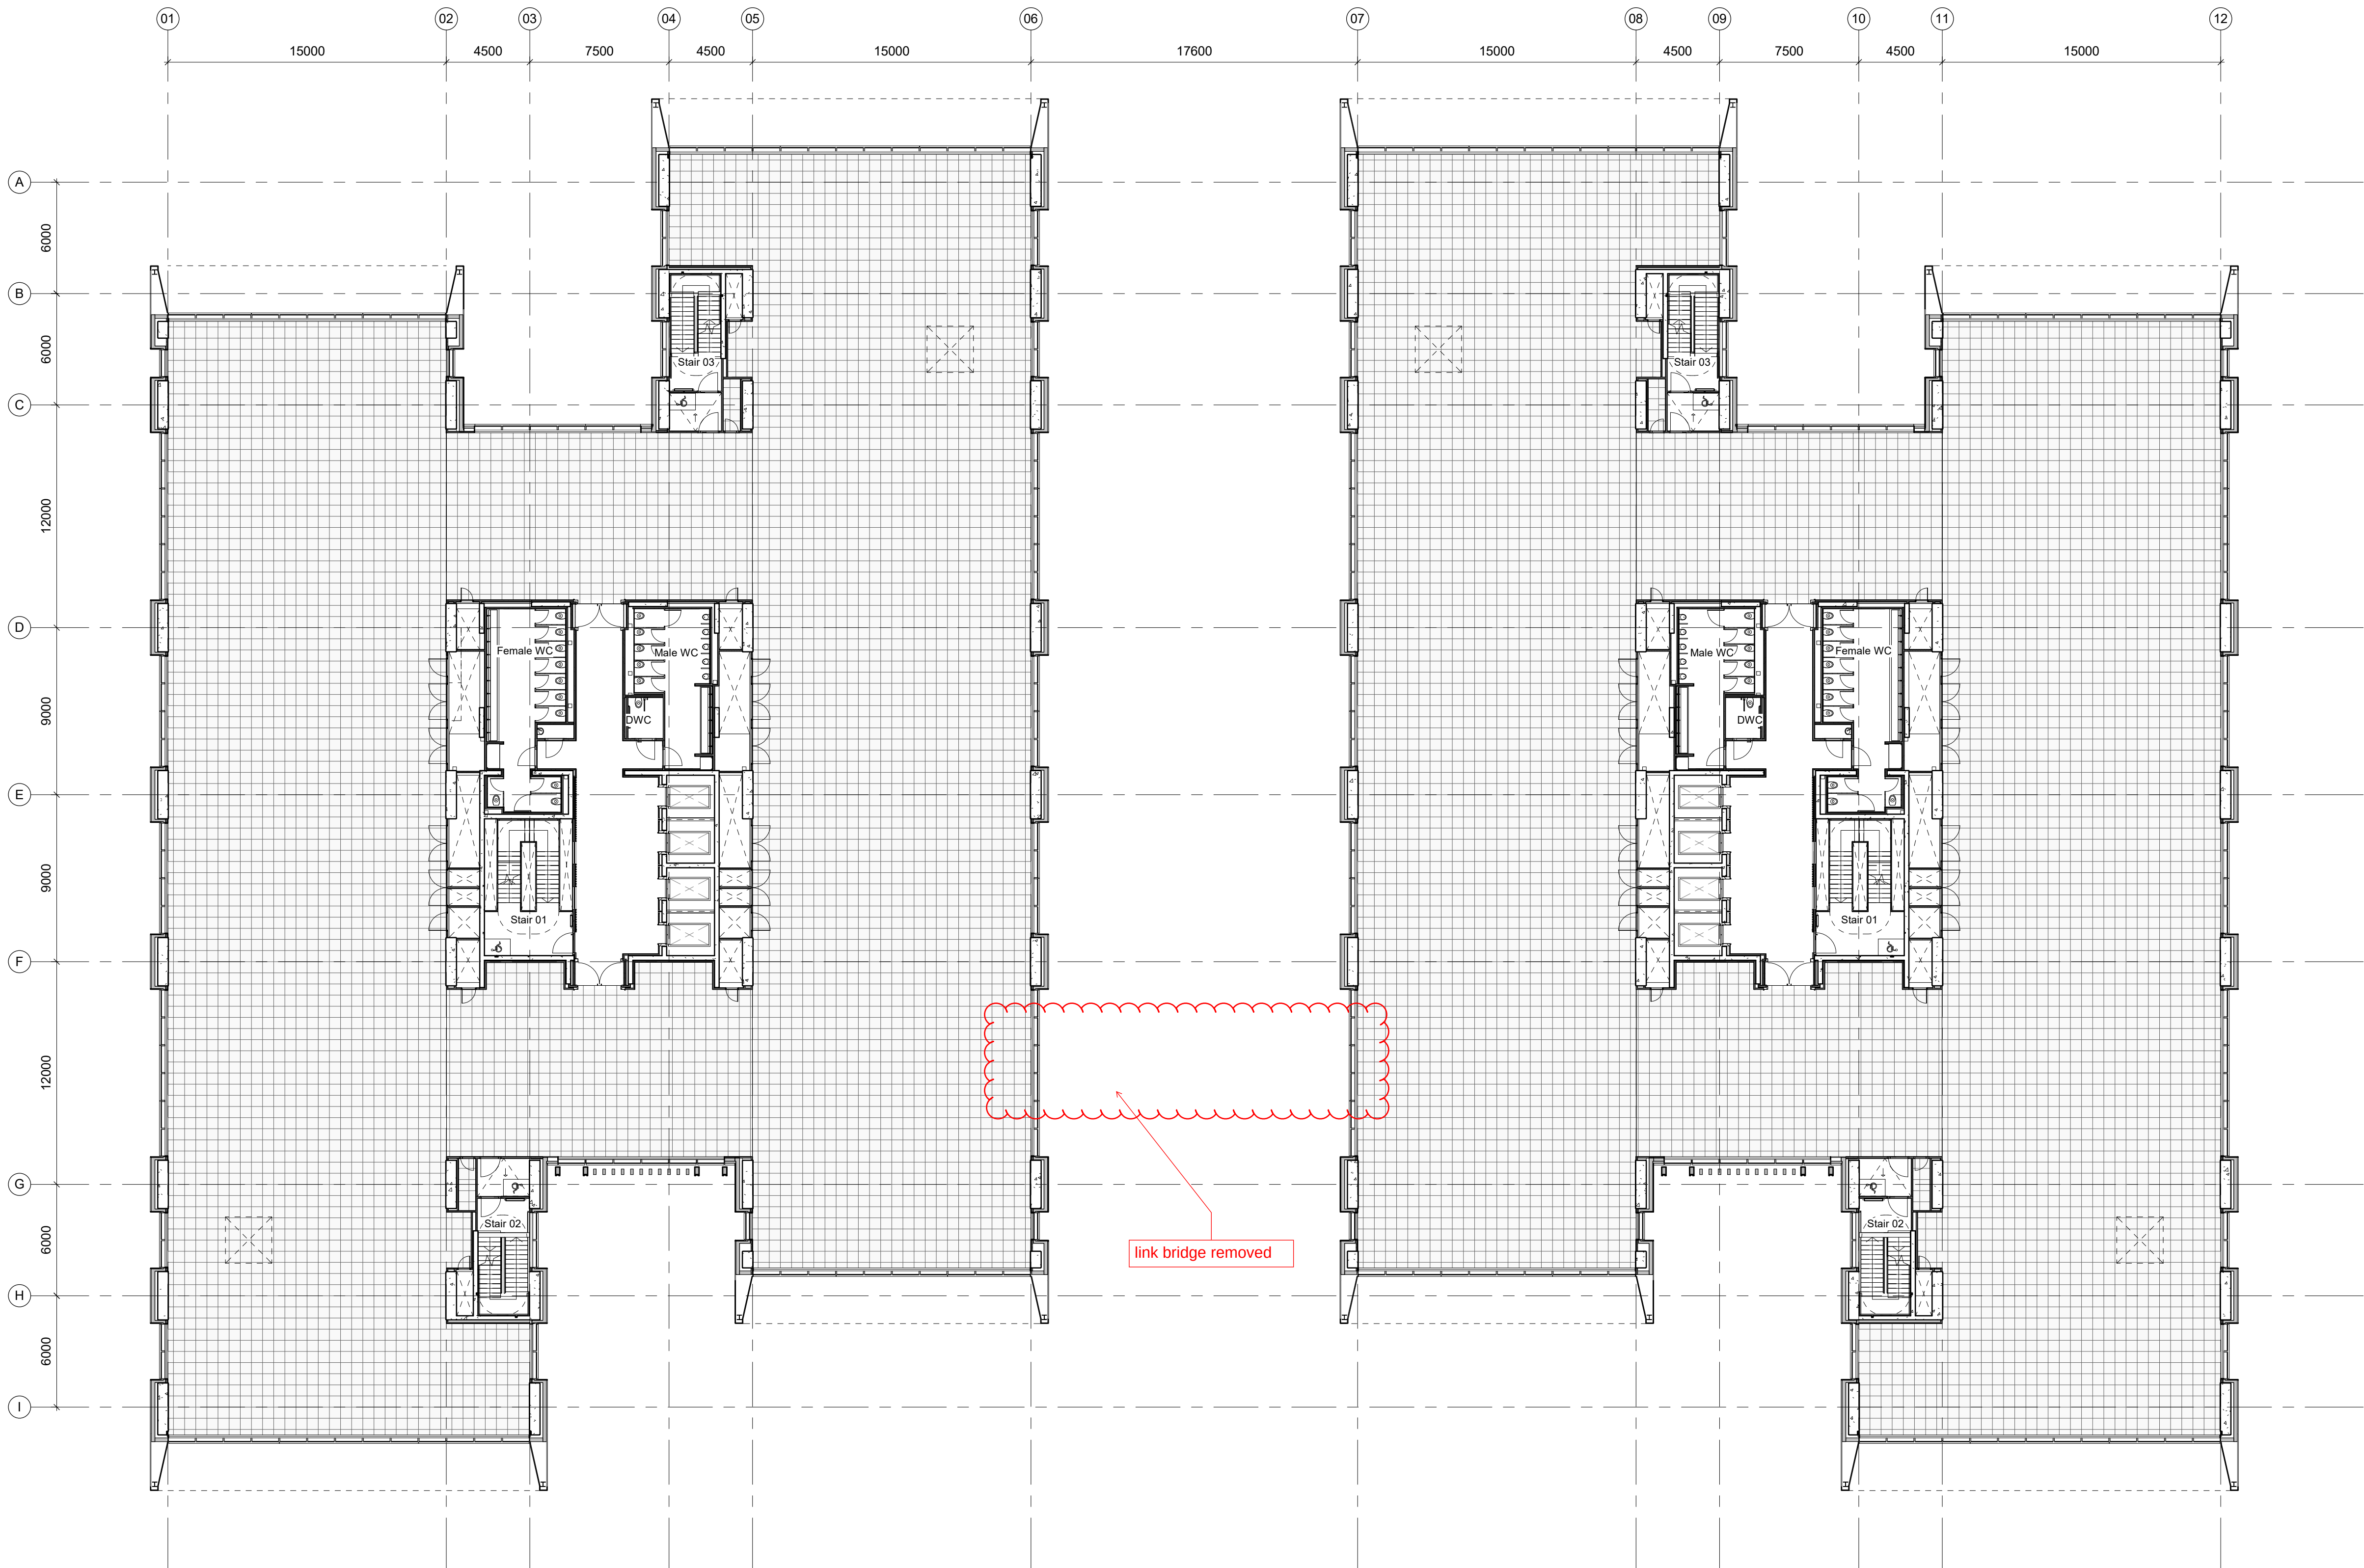

01 General Arrangement Plan - Level 03
1 : 200

Disclaimer
Do not scale from this drawing. Check all dimensions on site before fabrication or setting out. This document is copyright and may not be reproduced without permission of the owner.



Notes

03	NMA 05	11/06/21	Apt	Apt
02	NMA 04	18/10/19	Apt	Apt
01	NMA 04	30/08/19	Apt	1 Apt
00	NMA 03	05/09/18	RPP	RPP

Rev	Reason for Issue	Date	Drw	Chk
-----	------------------	------	-----	-----

Consultants

Landscape Architects: Place Design + Planning
Planning Consultant: Deloitte LLP
Quantity Surveyors: Gardiner & Theobald LLP
Structure: Ramboll
Building Services: Hoare Lea

 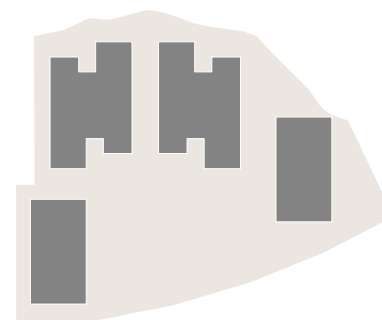

Apt

235 St John Street London EC1V 4NG www.aplondon.com


Client
Green Park Reading No.1 LLP

Project
400 Longwater Avenue, Green Park

Drawing Title
**Alternative Scheme
General Arrangement Plan
Level 04**

Scale
1 : 200 @ A1


Project No. 15011	Drawing No. A_PL_114	Revision 03
-----------------------------	--------------------------------	-----------------------

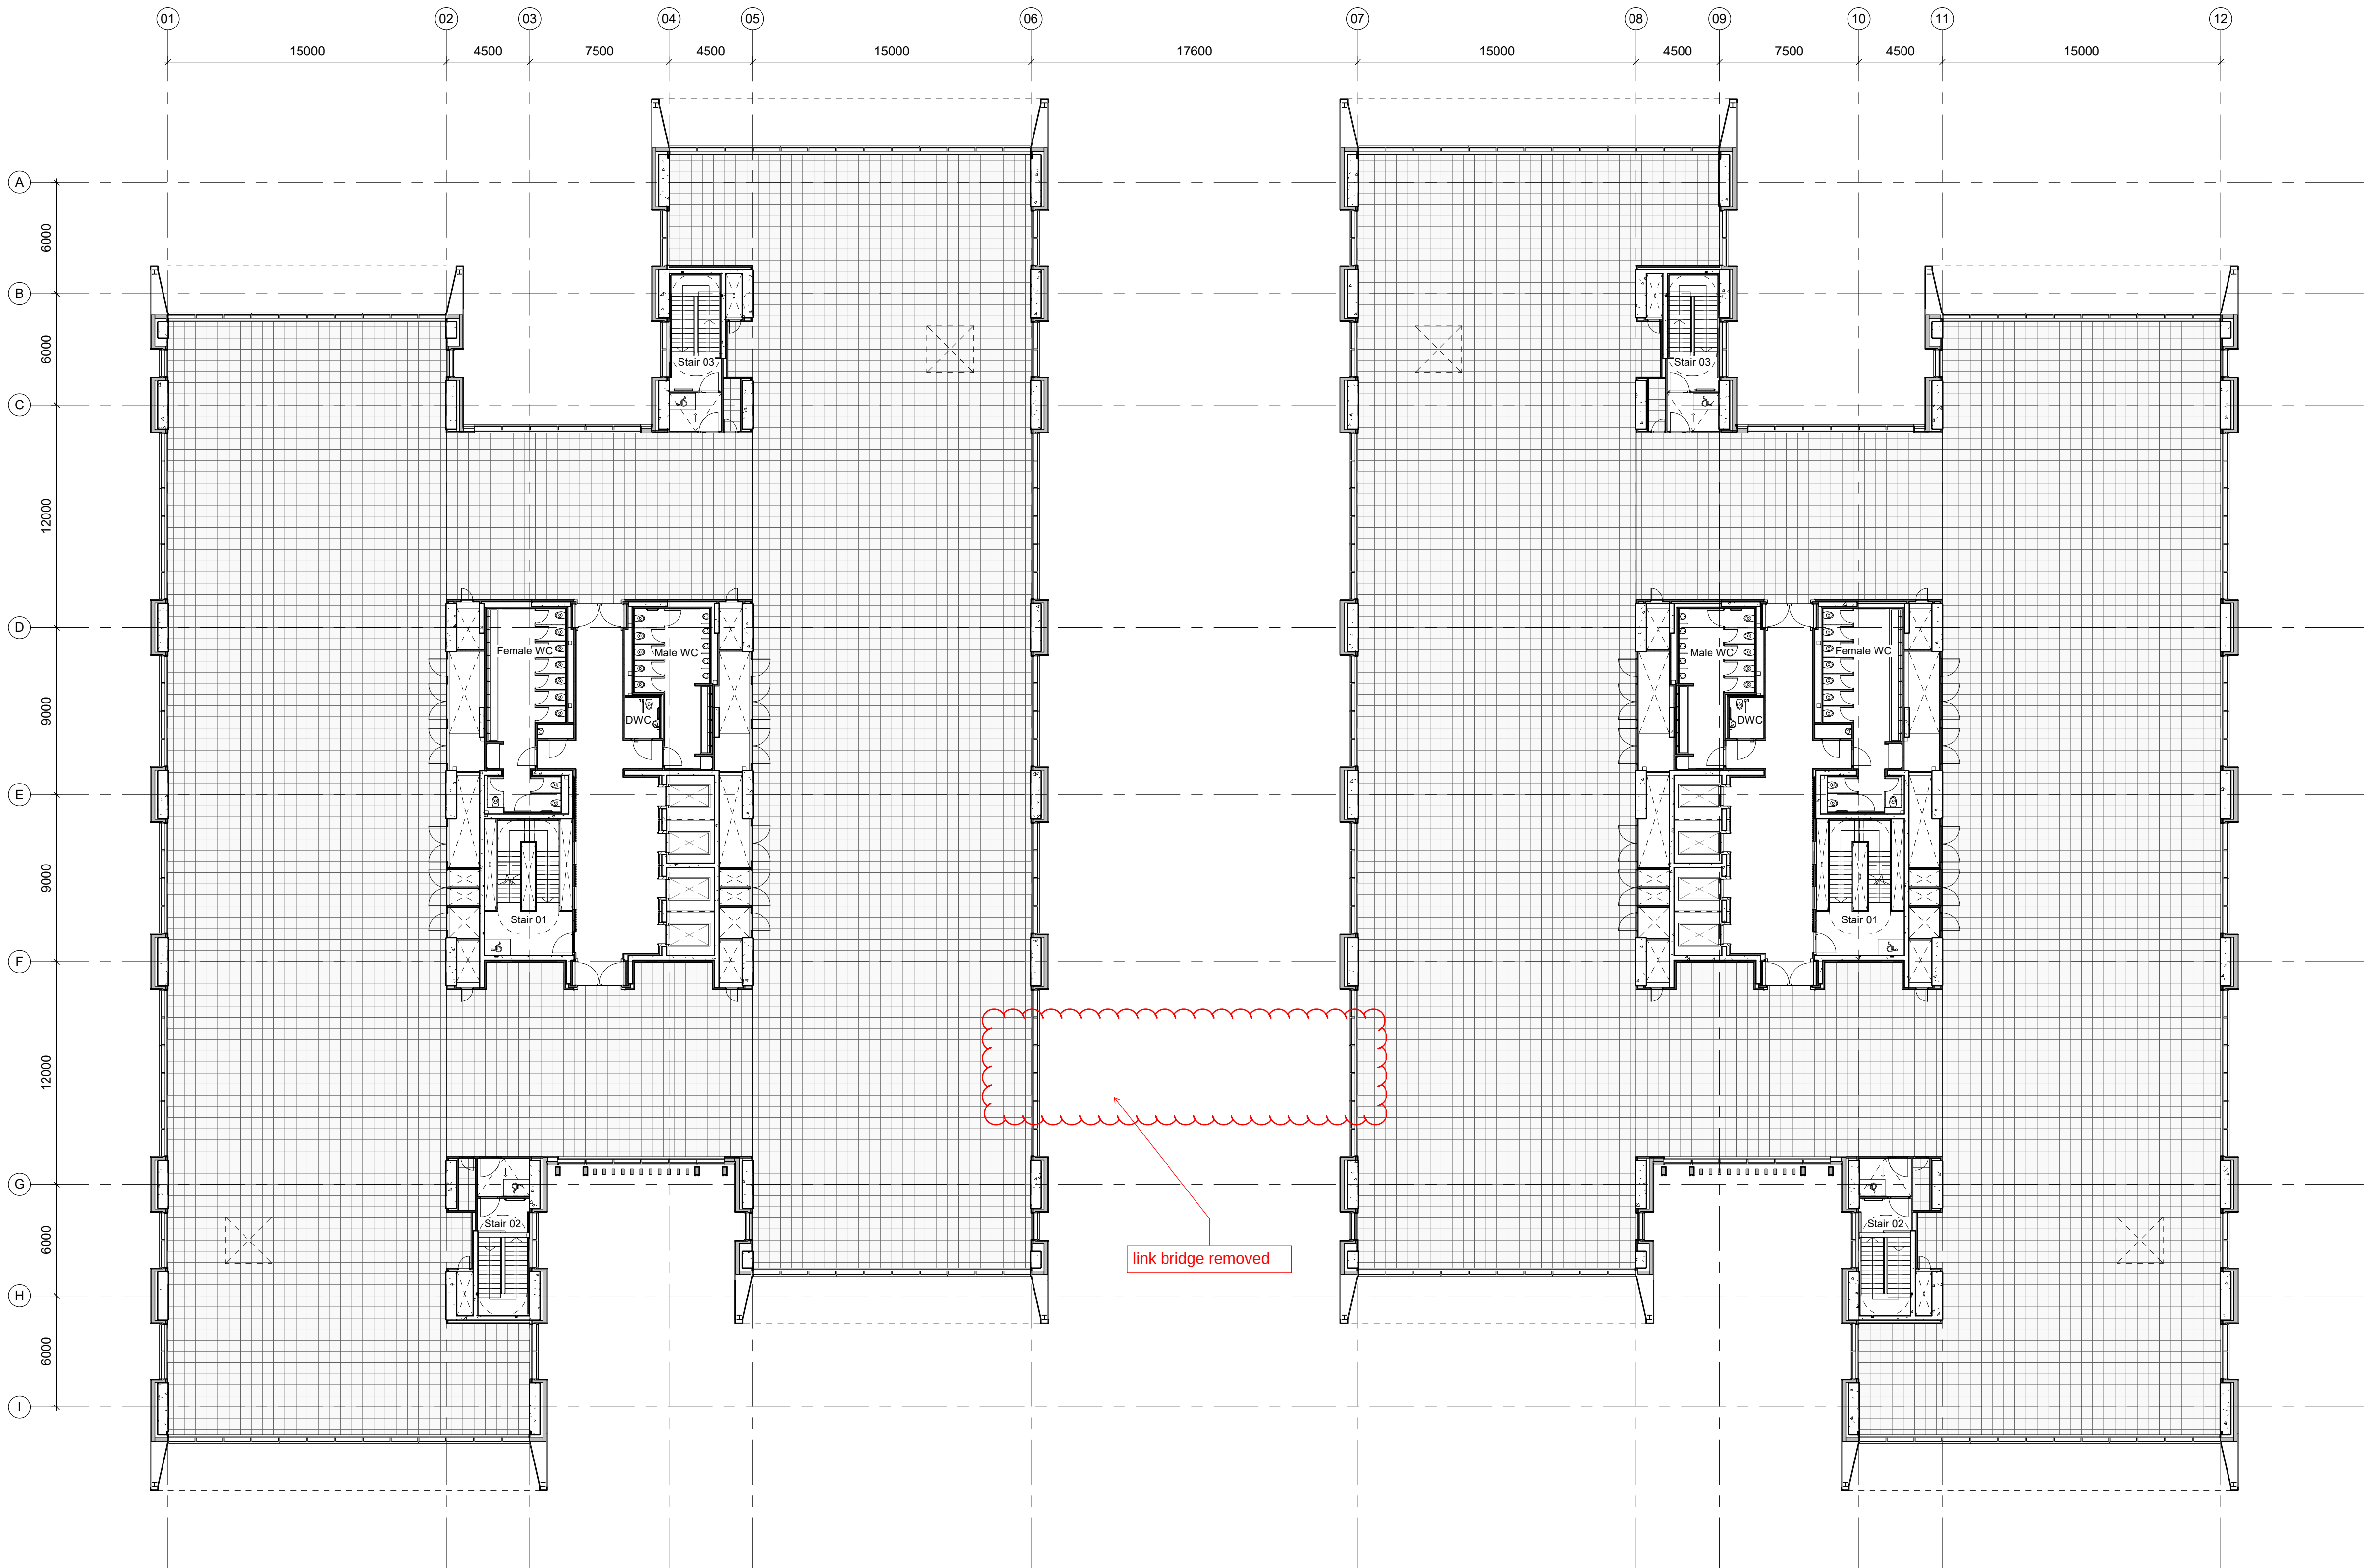

01 General Arrangement Plan - Level 04
1 : 200

Disclaimer
Do not scale from this drawing. Check all dimensions on site before fabrication or setting out. This document is copyright and may not be reproduced without permission of the owner.


Notes

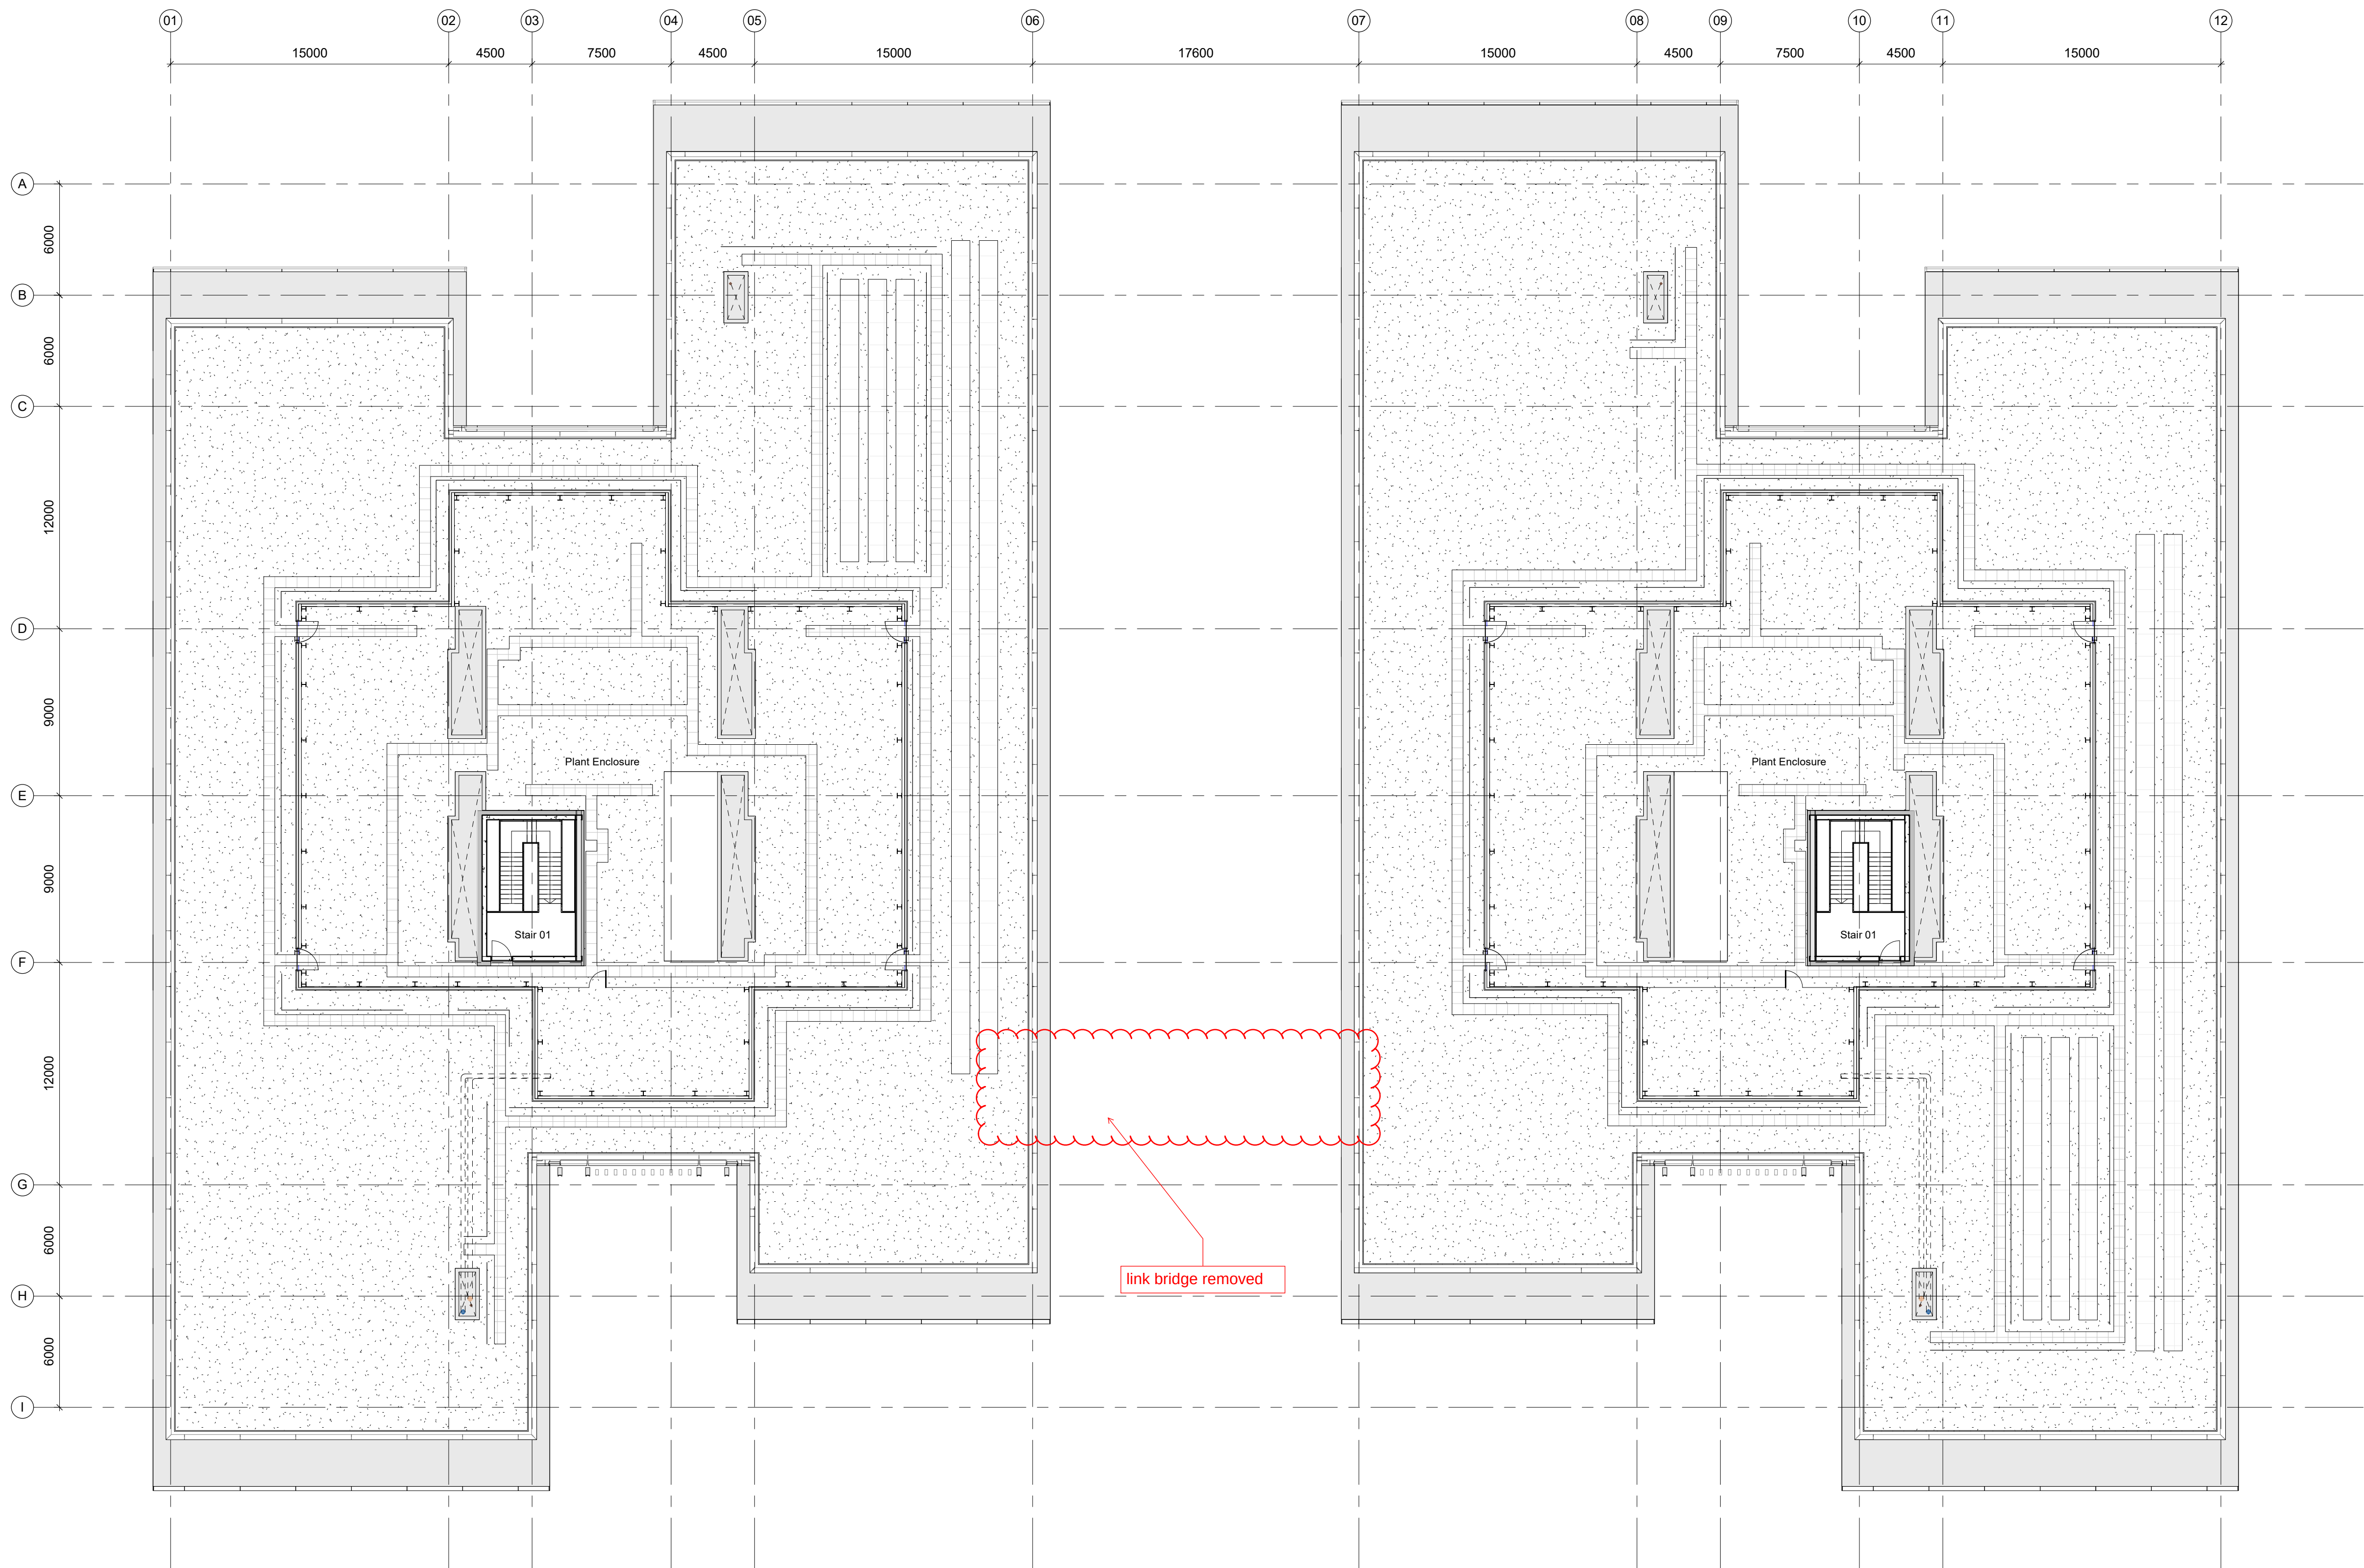

03	NMA 05	11/06/21	Apt	Apt
02	NMA 04	18/10/19	Apt	Apt
01	NMA 04	30/08/19	Apt	Apt
00	NMA 03	05/09/18	RPP	RPP
Rev	Reason for Issue	Date	Drw	Chk

Consultants

Landscape Architects: Place Design + Planning
Planning Consultant: Deloitte LLP
Quantity Surveyors: Gardiner & Theobald LLP
Structure: Ramboll
Building Services: Hoare Lea

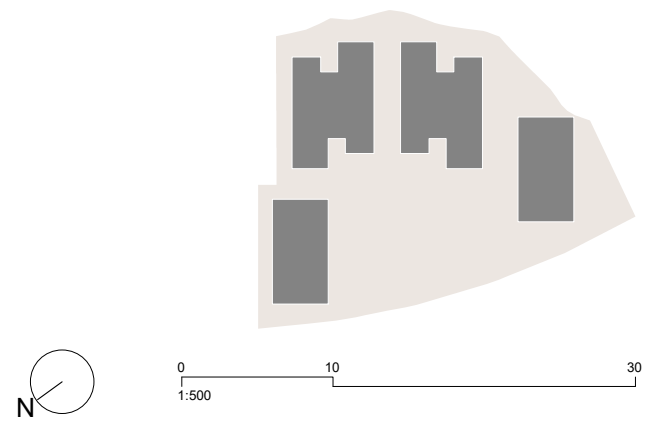

Apt

235 St John Street London EC1V 4NG www.aplondon.com

Client
Green Park Reading No.1 LLP

Project
400 Longwater Avenue, Green Park

Drawing Title
**Alternative Scheme
General Arrangement Plan
Roof**


Scale
1 : 200 @ A1

Project No. 15011	Drawing No. A_PL_115	Revision 03
-----------------------------	--------------------------------	-----------------------


01 General Arrangement Plan - Roof
1 : 200

Disclaimer
Do not scale from this drawing. Check all dimensions on site before fabrication or setting out. This document is copyright and may not be reproduced without permission of the owner.

Notes

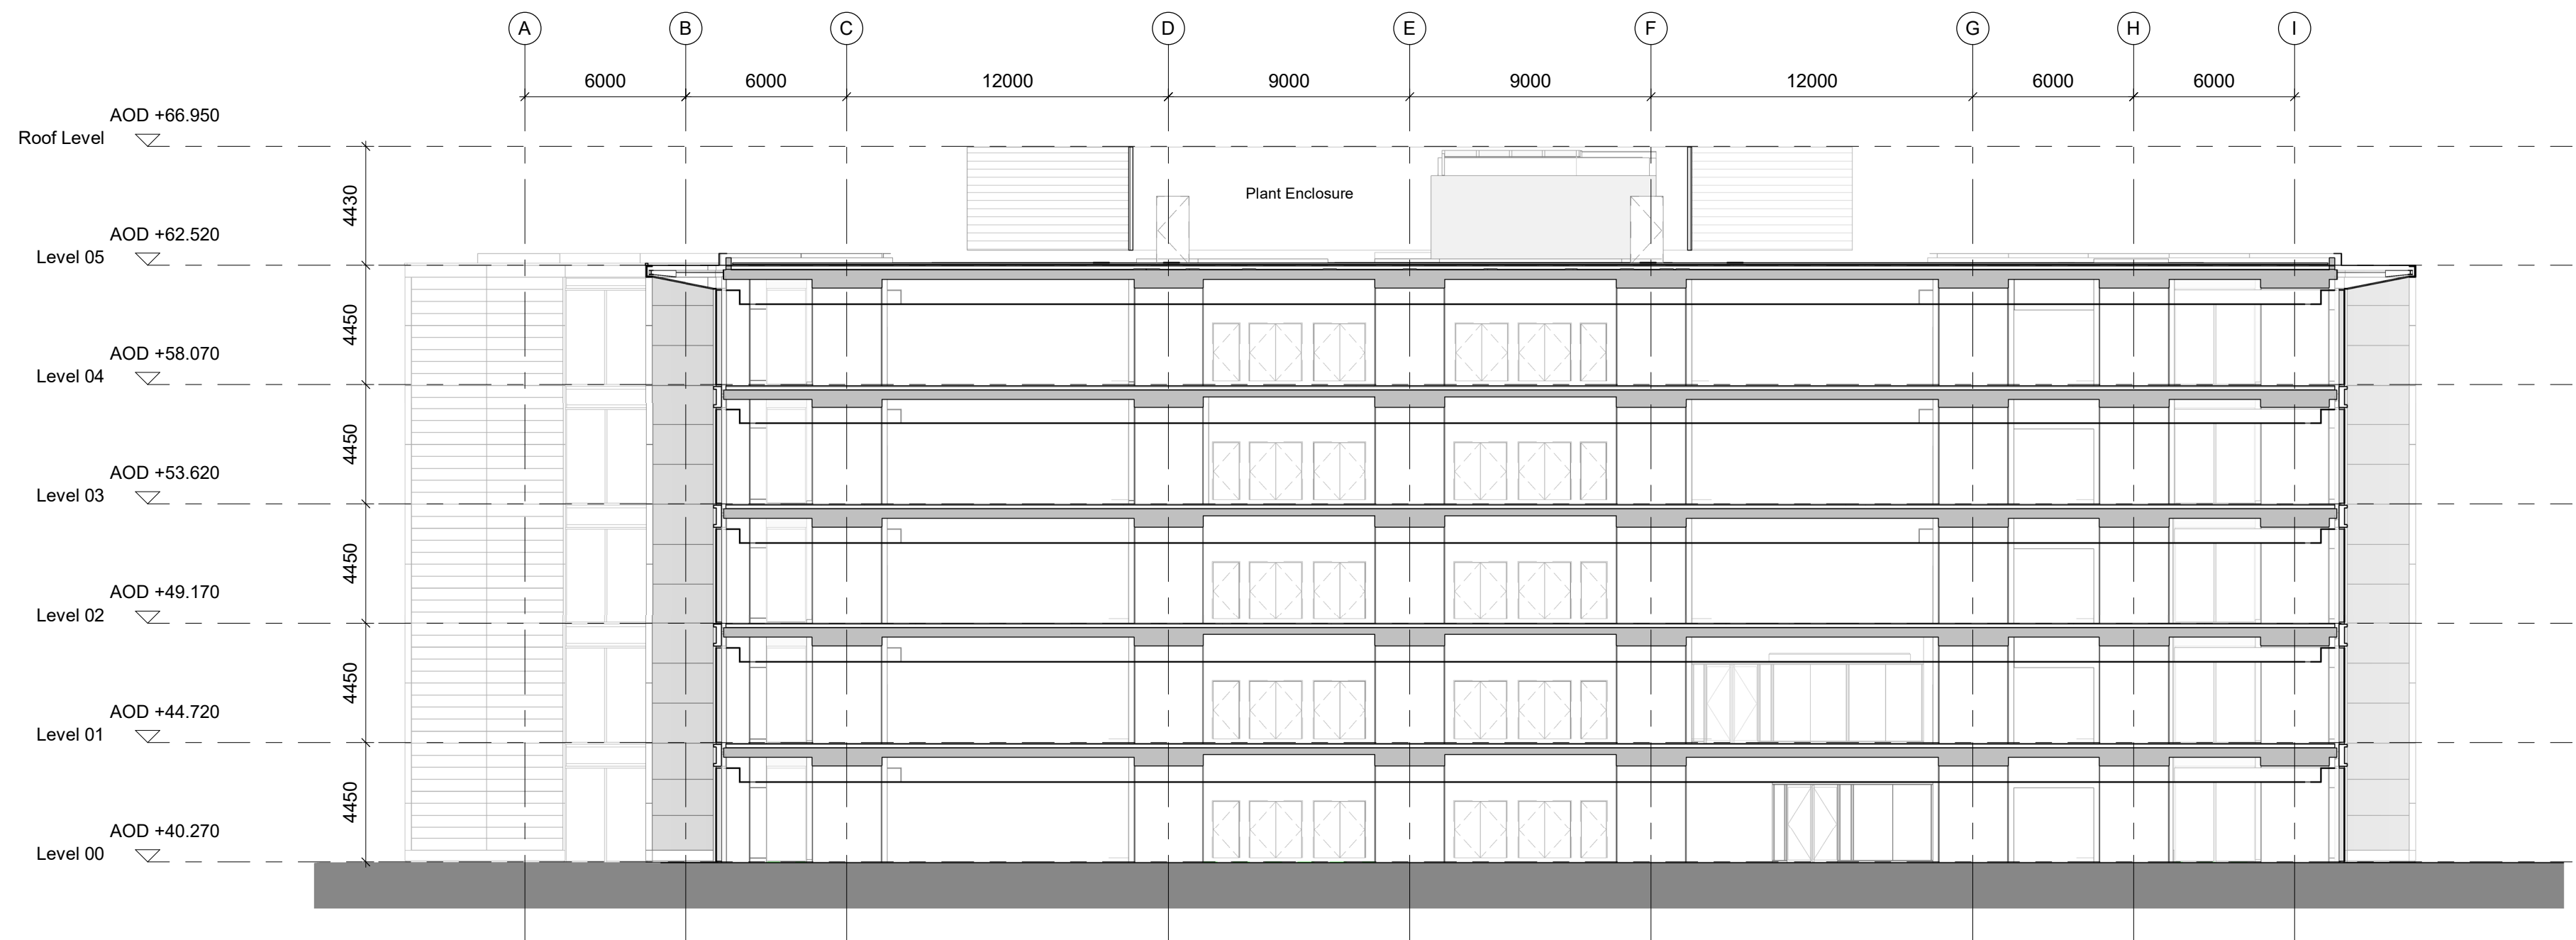

01 General Arrangement Section 01 - East / West
1 : 200

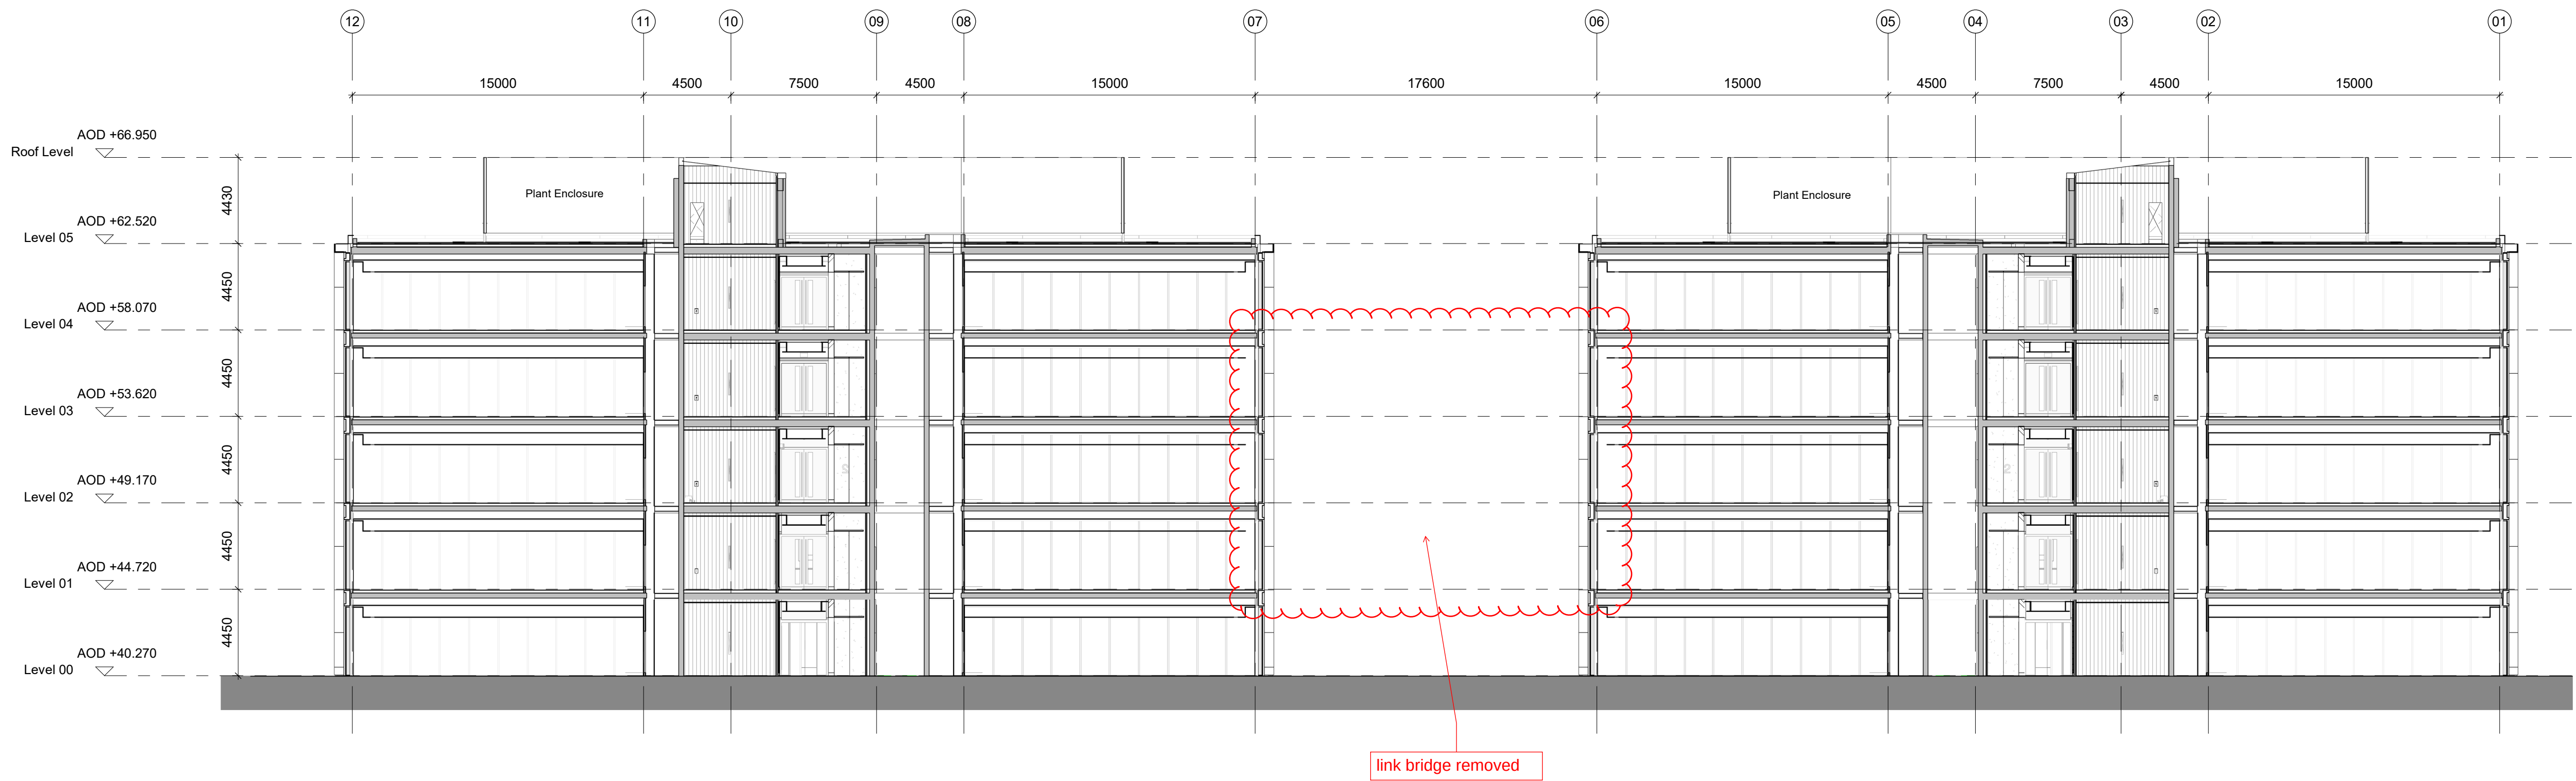


02 General Arrangement Section 02 - North / South
1 : 200

02	NMA 05	11/06/21	Apt	Apt
01	NMA 04	16/10/19	Apt	Apt
00	NMA 04	30/08/19	Apt	Apt
Rev	Reason for Issue	Date	Drw	Chk

Consultants

Landscape Architects: Place Design + Planning
Planning Consultant: Deloitte LLP
Quantity Surveyors: Gardiner & Theobald LLP
Structure: Ramboll
Building Services: Hoare Lea

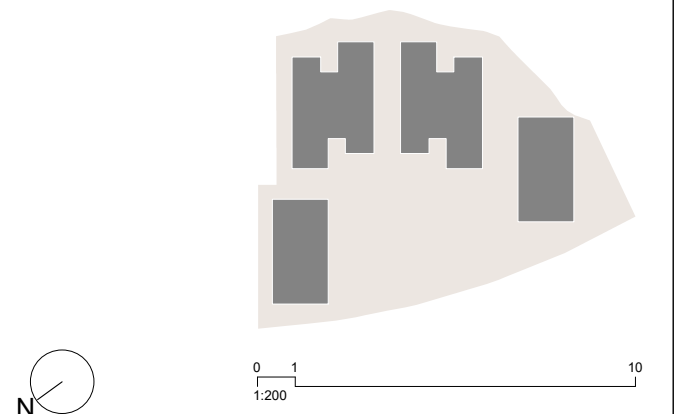

Apt

235 St John Street London EC1V 4NG www.aplondon.com

Client
Green Park Reading No.1 LLP


Project
400 Longwater Avenue, Green Park

Drawing Title
**Alternative Scheme
General Arrangement Sections
East/West & North/South**


Scale
1 : 200 @ A1

Project No. 15011	Drawing No. A_PL_220	Revision 02
-----------------------------	--------------------------------	-----------------------

Notes

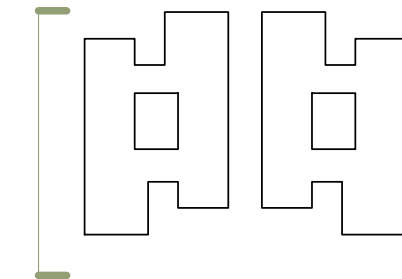


link bridge removed

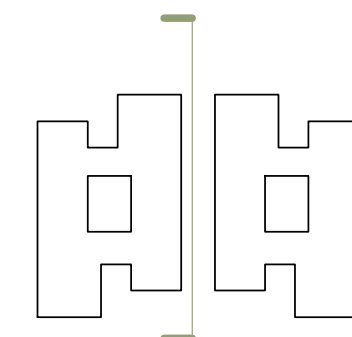

Consultants

Landscape Architects: Place Design + Planning
 Planning Consultant: Deloitte LLP
 Quantity Surveyors: Gardiner & Theobald LLP
 Structure: Ramboll
 Building Services: Hoare Lea

 

Apt

Client

Project
400 Longwater Avenue, Green Park


Drawing Title
Alternative Scheme
General Arrangement Elevations
North Building, North & South

Project No.
15011

revision



Disclaimer
Do not scale from this drawing. Check all dimensions on site before fabrication or setting out. This document is copyright and may not be reproduced without permission of the owner.

Notes

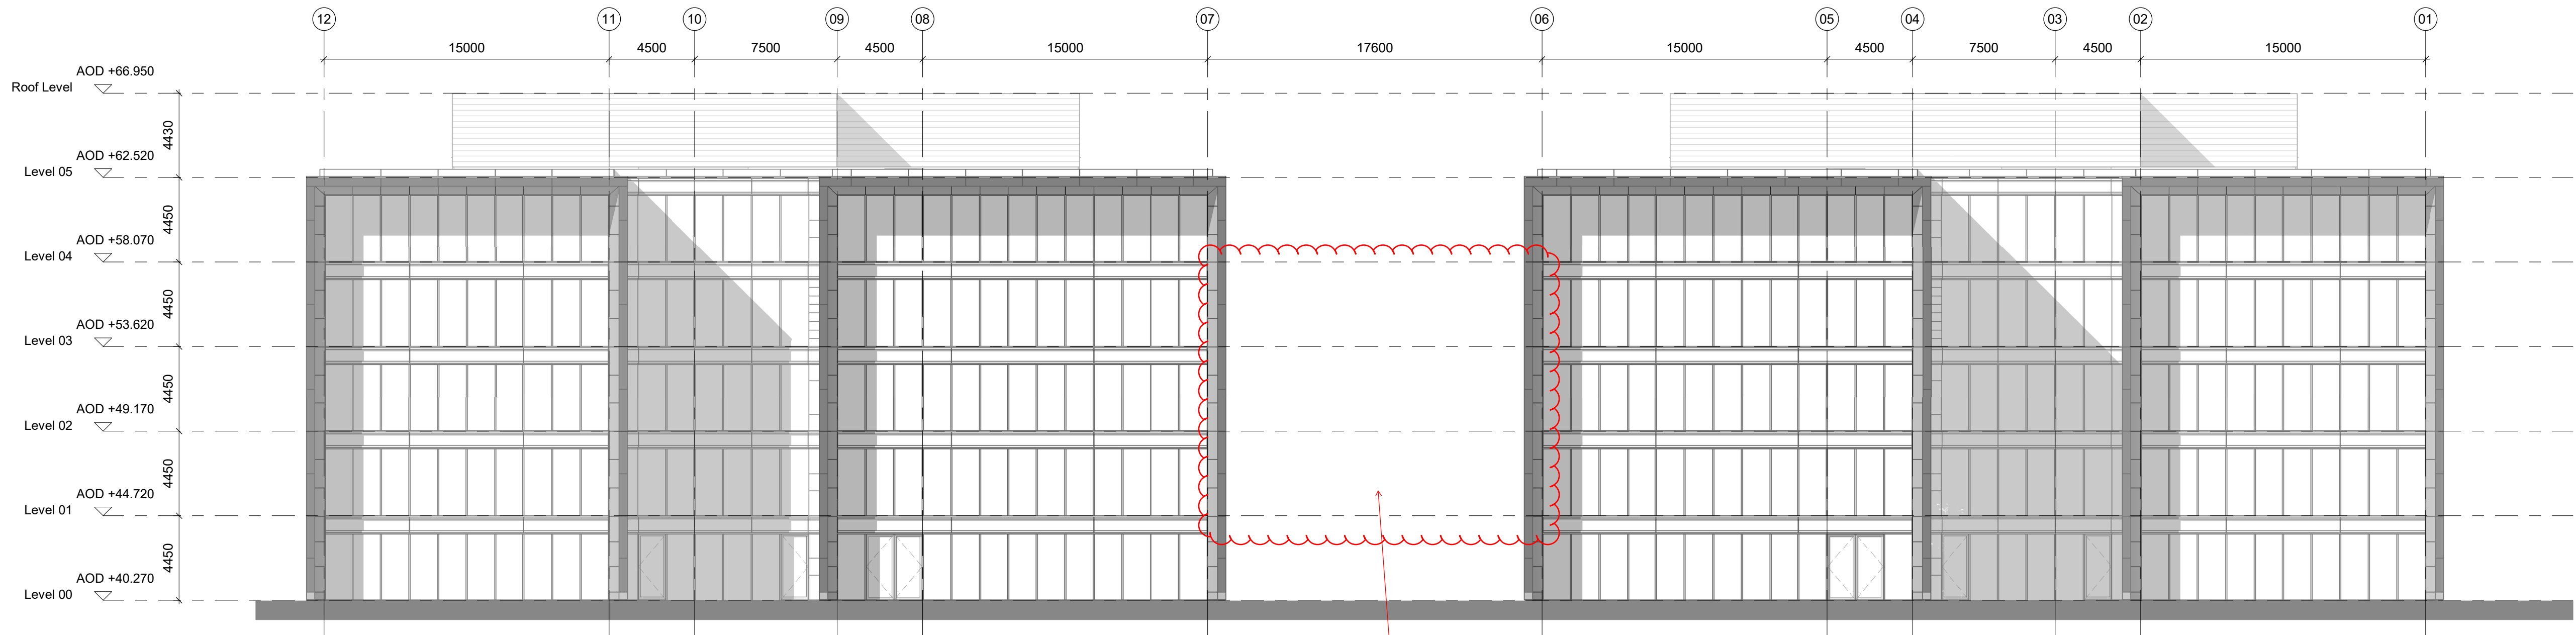


01 North & South Buildings - East Elevation
1 : 200

link bridge removed

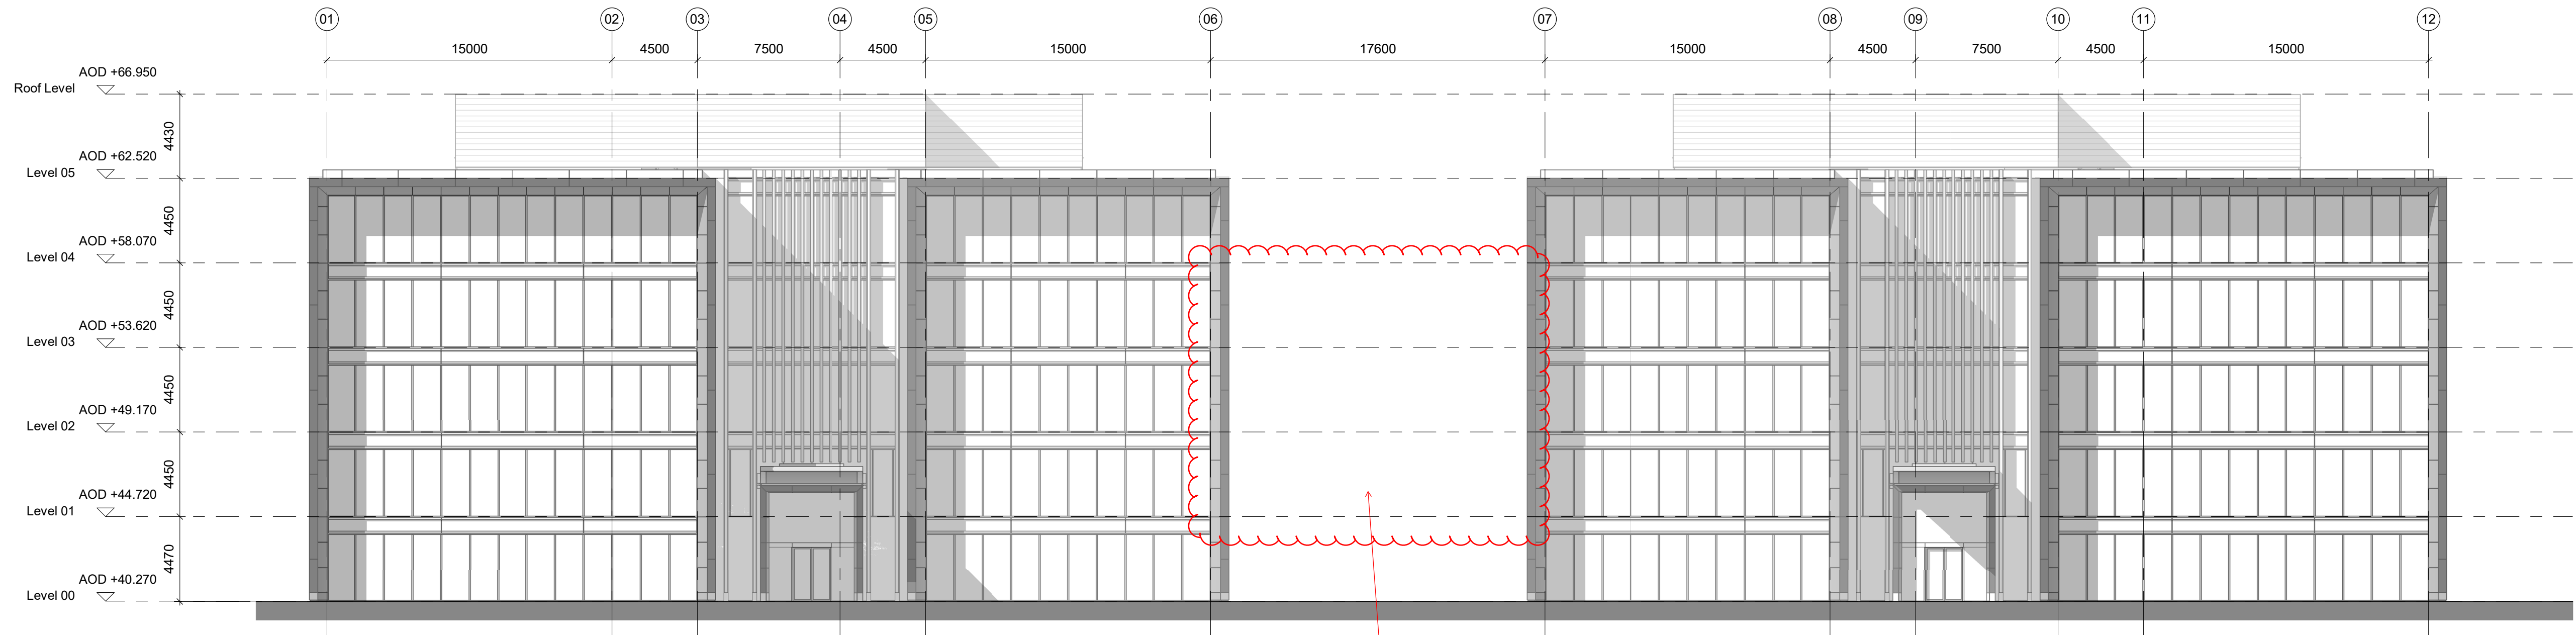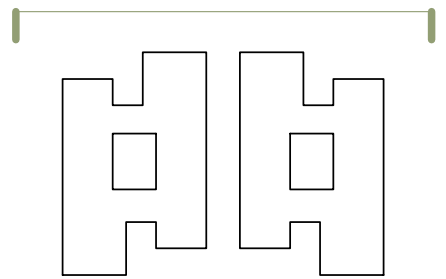

02 North & South Buildings - West Elevation
1 : 200


link bridge removed

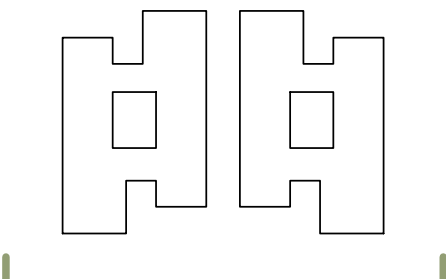

02	NMA 05	11/06/21	Apt	Apt
01	NMA 04	16/10/19	Apt	Apt
00	NMA 04	30/08/19	Apt	Apt
Rev	Reason for Issue	Date	Drw	Chk

Consultants

Landscape Architects: Place Design + Planning
Planning Consultant: Deloitte LLP
Quantity Surveyors: Gardiner & Theobald LLP
Structure: Ramboll
Building Services: Hoare Lea

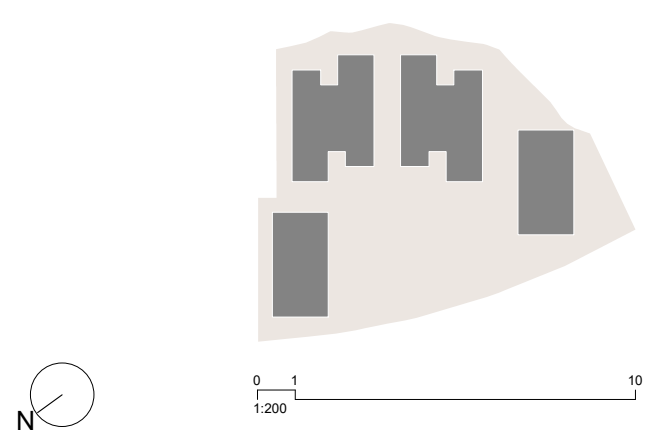

Apt

235 St John Street London EC1V 4NG www.aplondon.com

Client
Green Park Reading No.1 LLP


Project
400 Longwater Avenue, Green Park
Drawing Title
**Alternative Scheme
General Arrangement Elevations
North & South Buildings, East & West**

Scale
1 : 200 @ A1

Project No. 15011	Drawing No. A_PL_311	Revision 02
-----------------------------	--------------------------------	-----------------------



Disclaimer
Do not scale from this drawing. Check all dimensions on site before fabrication or setting out. This document is copyright and may not be reproduced without permission of the owner.

Notes

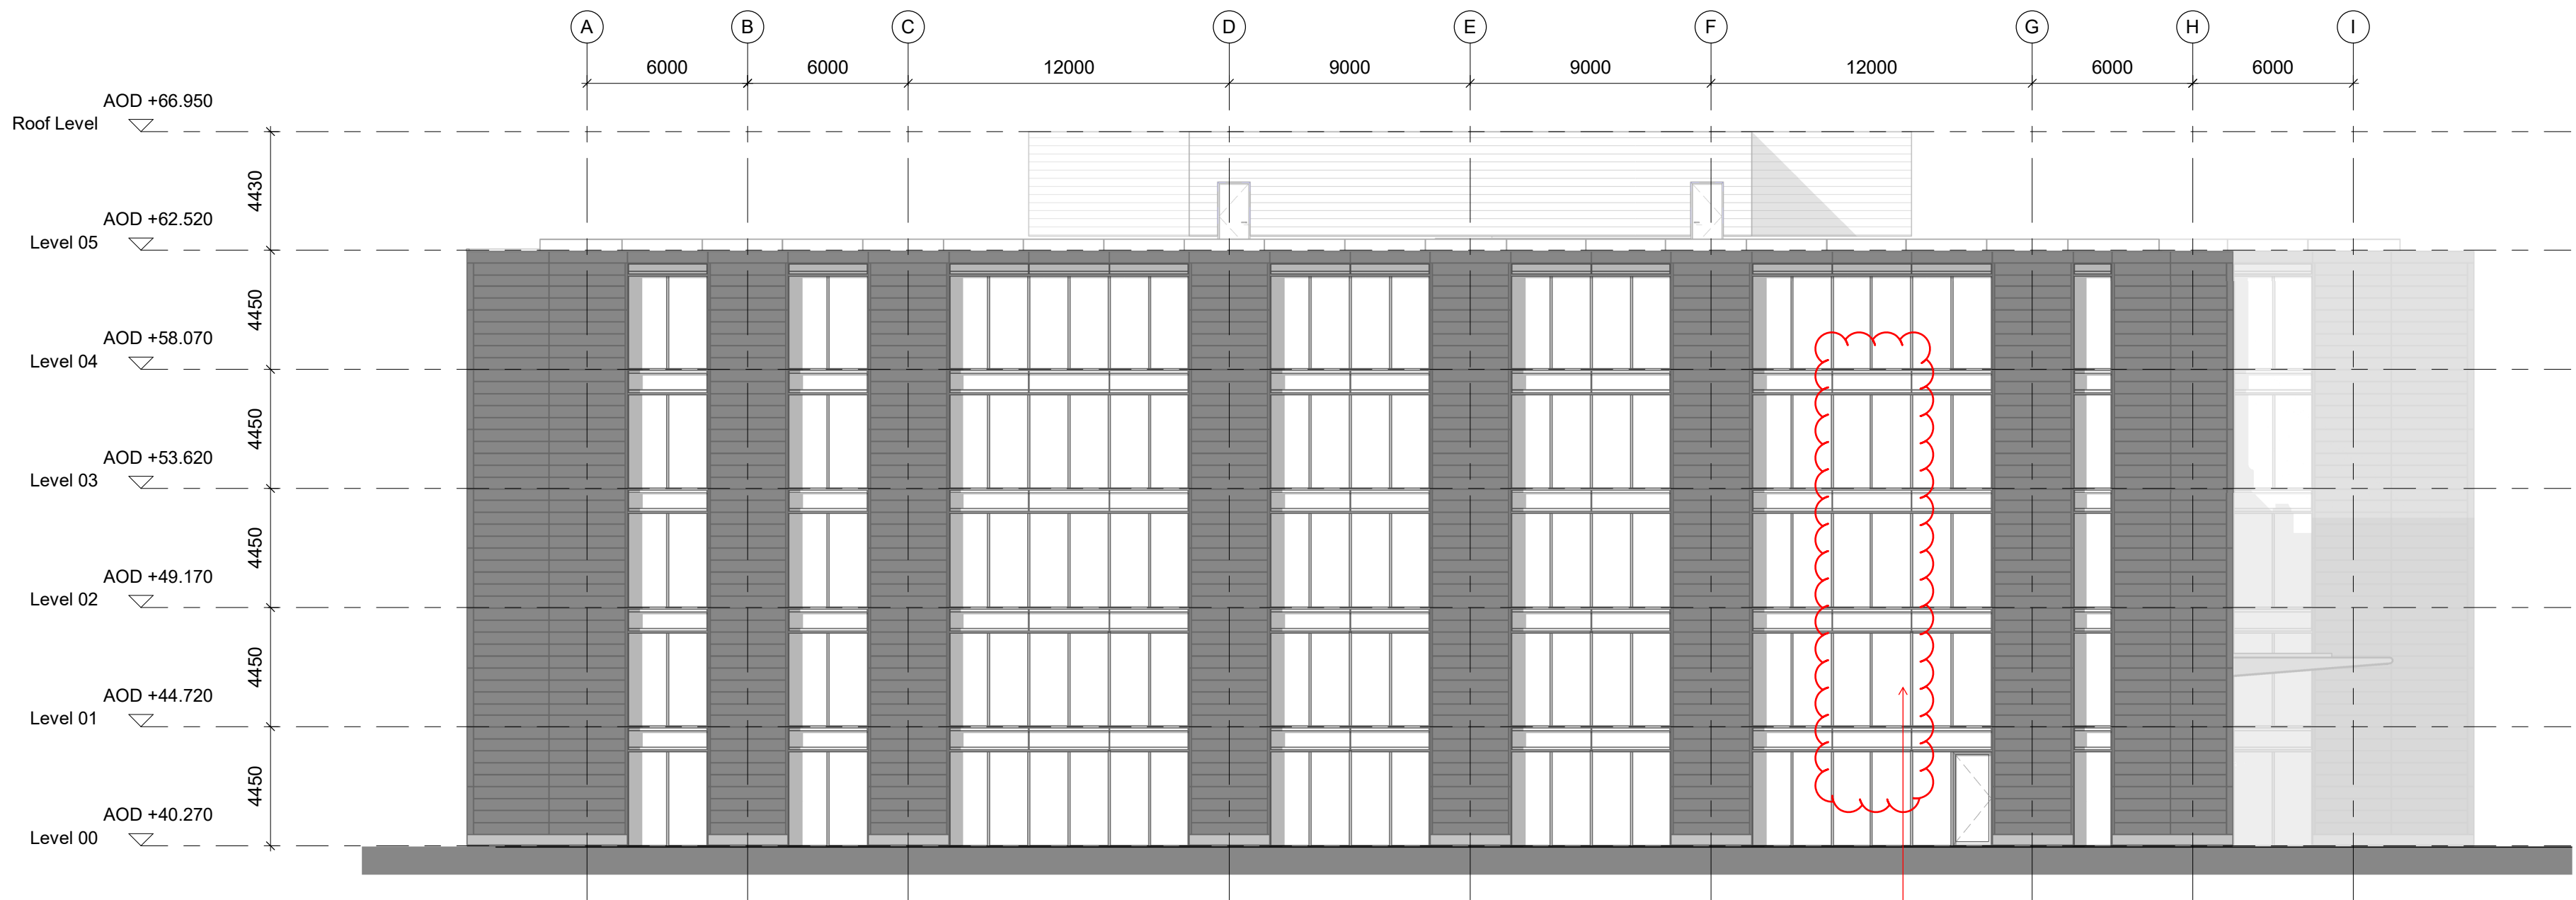


01 South Building - North Elevation
1 : 200

link bridge removed

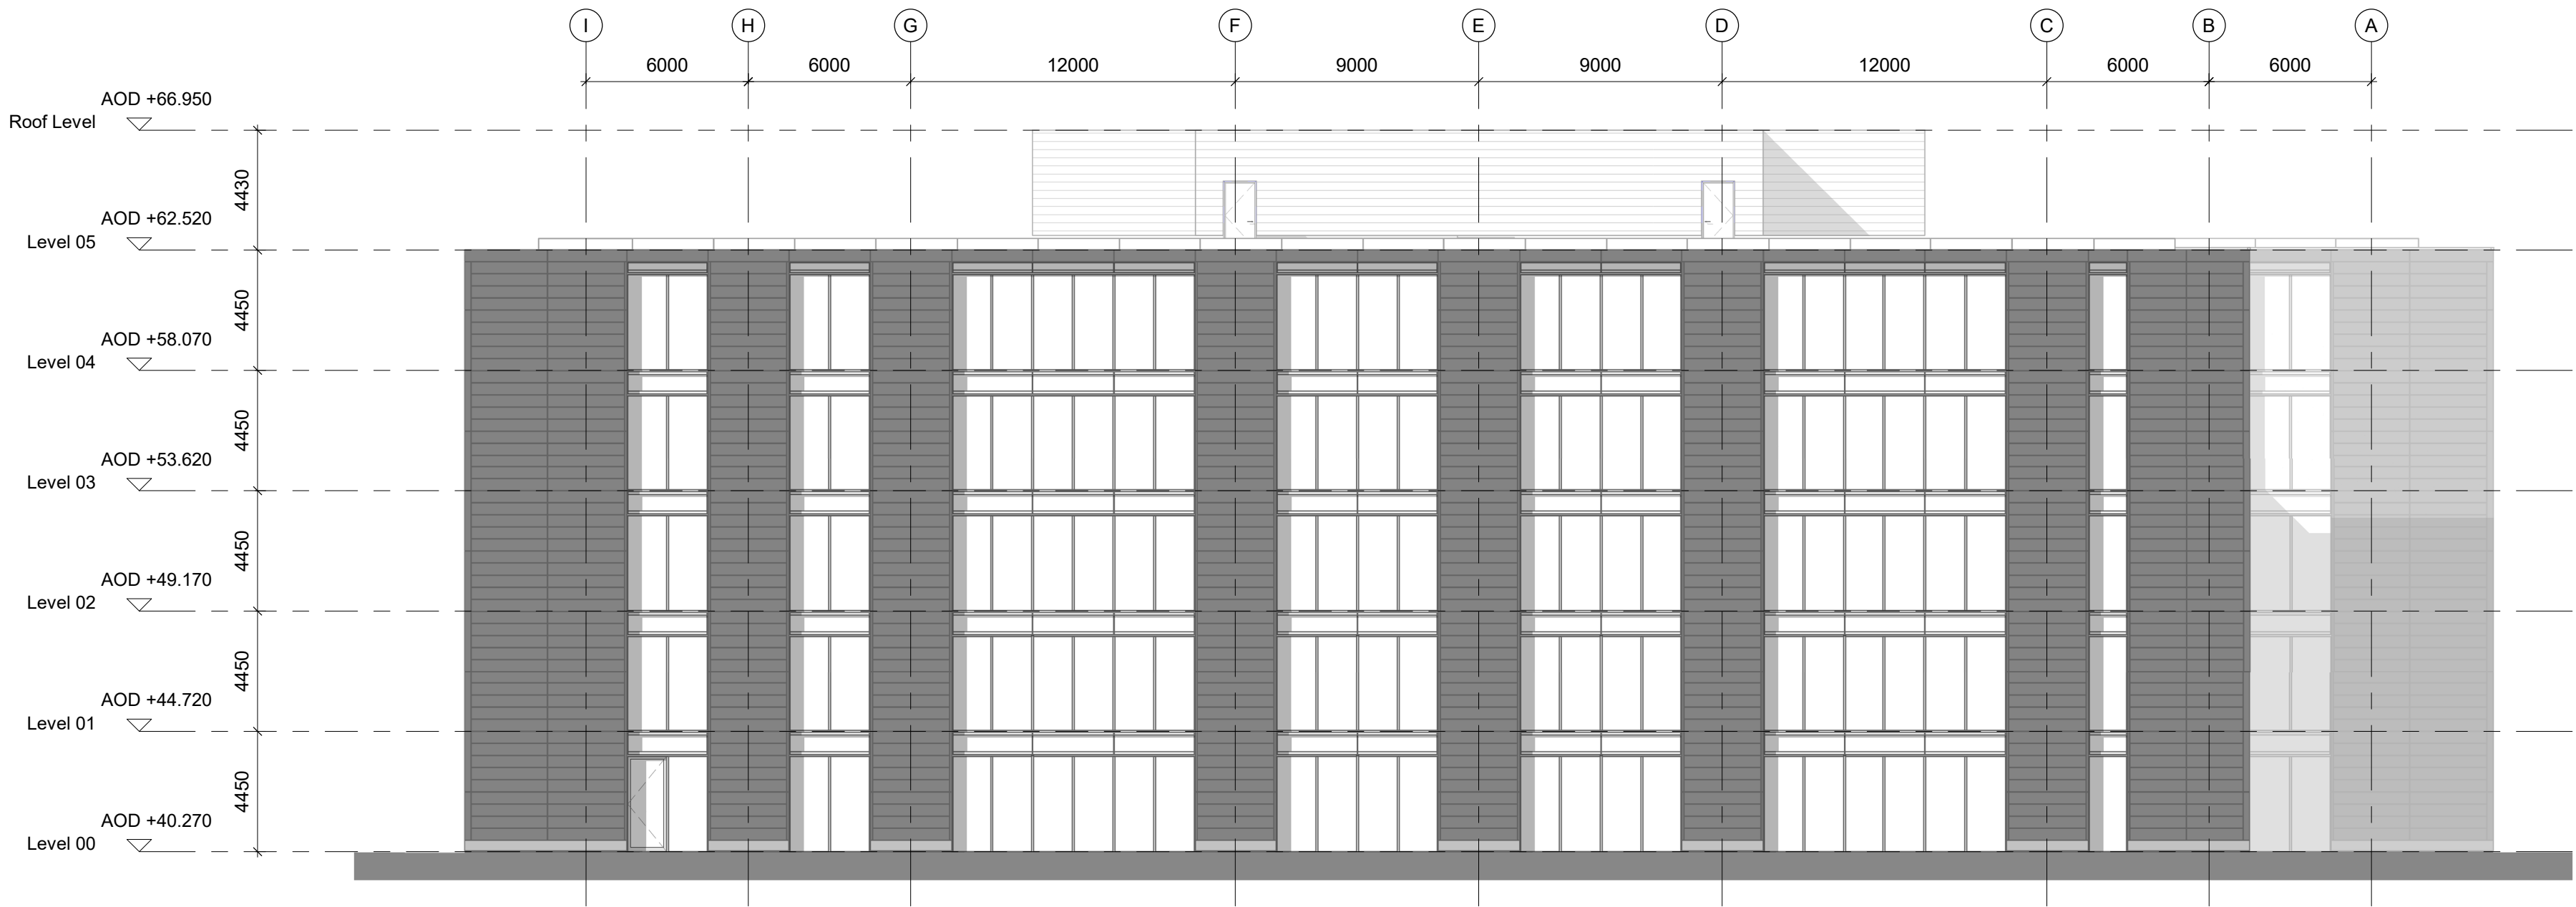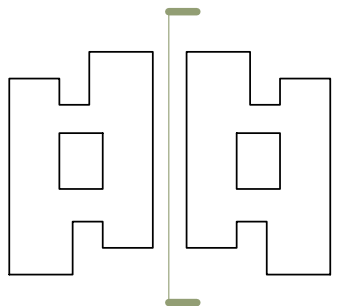


02 South Building - South Elevation
1 : 200

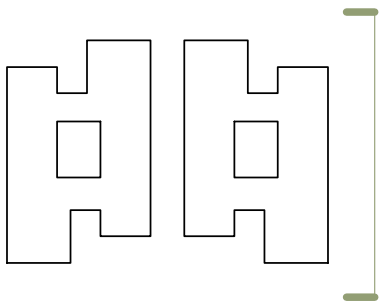

02	NMA 05	11/06/21	Apt	Apt
01	NMA 04	16/10/19	Apt	Apt
00	NMA 04	30/08/19	Apt	Apt
Rev	Reason for Issue	Date	Drw	Chk

Consultants

Landscape Architects: Place Design + Planning
Planning Consultant: Deloitte LLP
Quantity Surveyors: Gardiner & Theobald LLP
Structure: Ramboll
Building Services: Hoare Lea

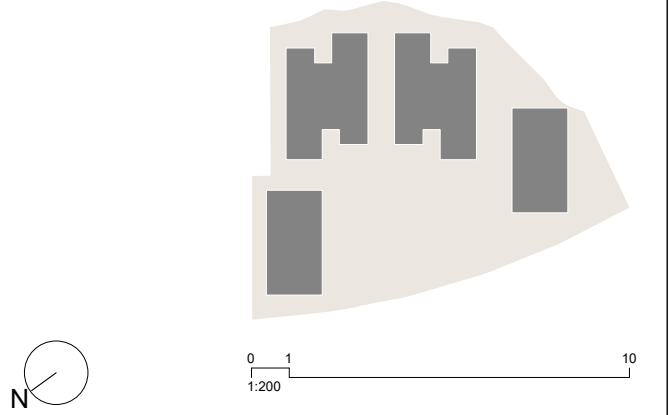

Apt

235 St John Street London EC1V 4NG www.aplondon.com

Client
Green Park Reading No.1 LLP

Project
400 Longwater Avenue, Green Park
Drawing Title
**Alternative Scheme
General Arrangement Elevations
South Building, North & South**

Scale
1 : 200 @ A1

Project No. 15011	Drawing No. A_PL_312	Revision 02
-----------------------------	--------------------------------	-----------------------