




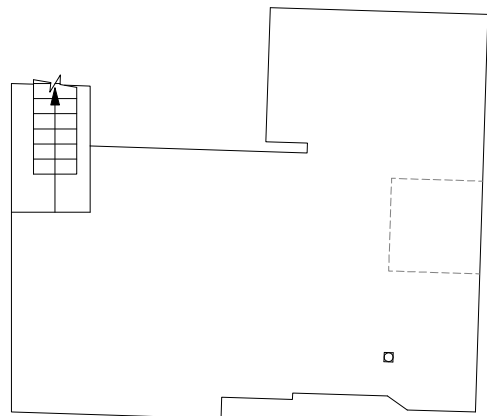


EXISTING BASEMENT PLAN

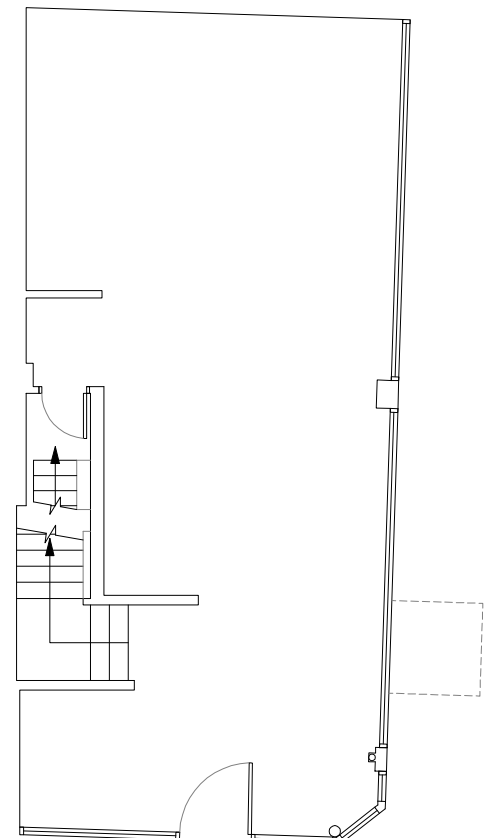


EXISTING GROUND FLOOR PLAN

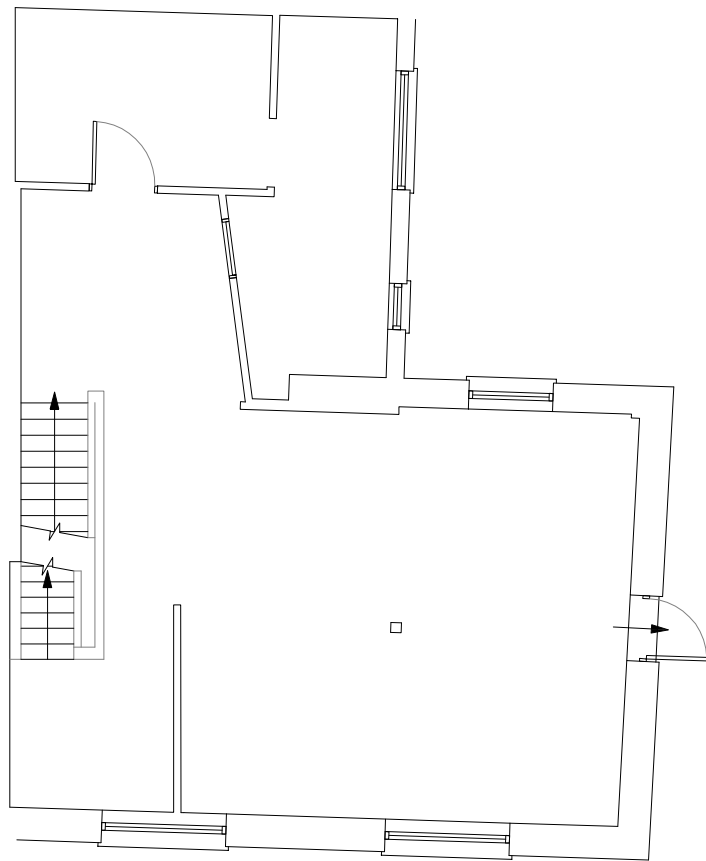


EXISTING FIRST FLOOR PLAN

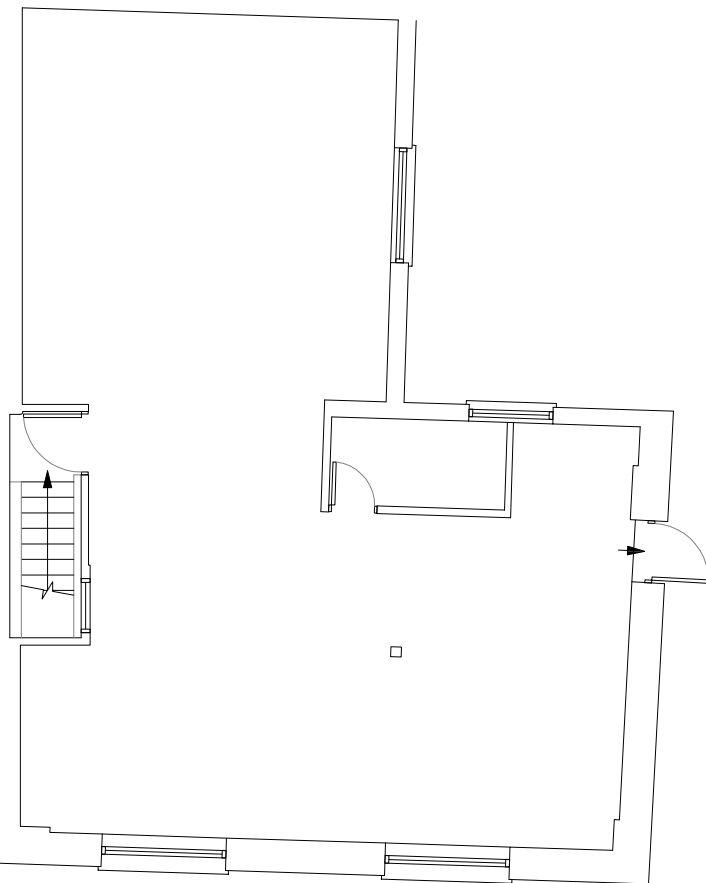

EXISTING SECOND FLOOR PLAN

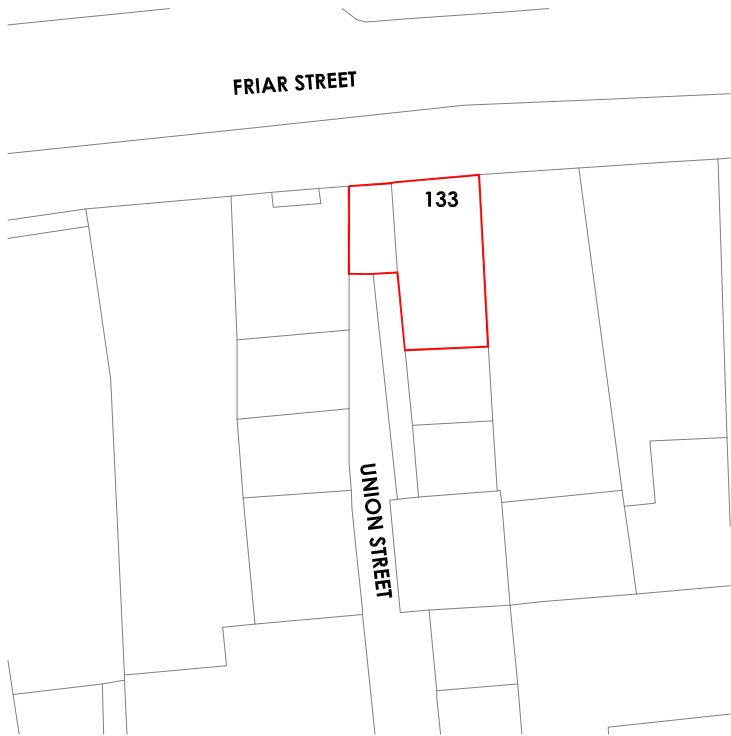

INDICATIVE
SITE LOCATION
PLAN
1:1250

 

REVISION NOTES:		
REV:	DATE:	NOTES:

DRAWING TITLE: EXISTING FLOOR PLANS INC BLOCK # SITE LOCATION PLAN
--

CLIENT: MYSTIC LOUNGE TATTOO LTD
PROJECT NO: 1159

PROJECT ADDRESS: 133 FRIAR STREET READING BERKSHIRE RG1 1EP

DATE: JULY 2020
SCALE: 1:100 1:500 1:1250 @ A3
DRAWING NUMBER: 01



CHANGE THE USE
2 WEST STREET
EWELL
SURREY
KT17 1UU
t: 0208 393 2675
m: info@changetheuse.co.uk
w: www.changetheuse.co.uk