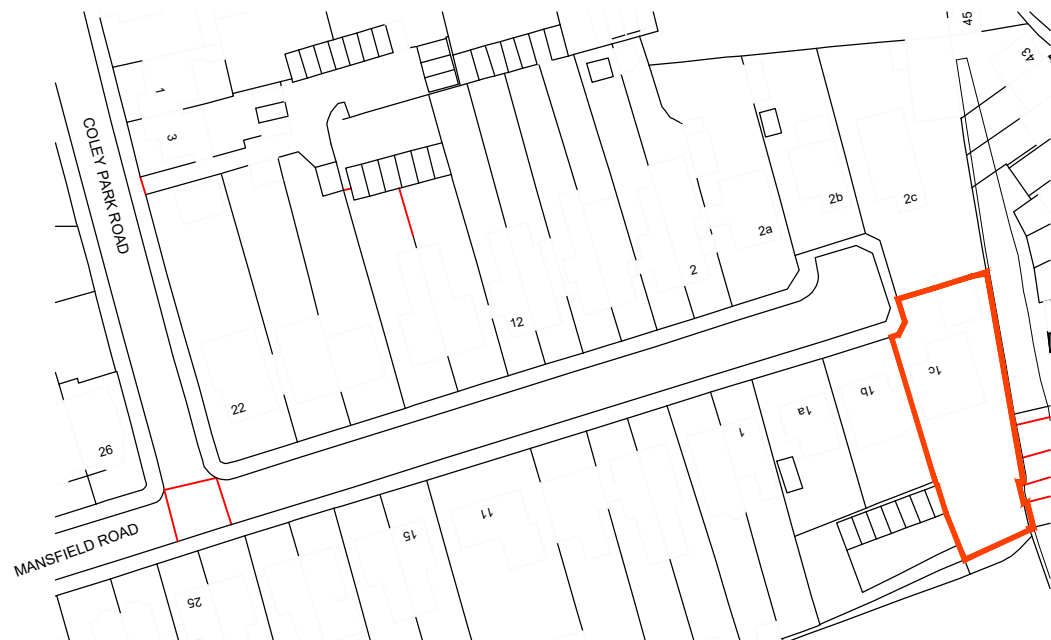


Location Plan

(scale 1:1250)

© Crown Copyright 2020. All rights reserved. Licence Number 100042565

NOTES

1. All dimensions stated are in millimetres.

2. This drawing is the copyright of Oakleaf Building Surveyors & must not be reproduced without their written authority.


3. Any errors or omissions are to be reported to the project surveyor.

4. Do not rely on scaled dimensions for construction purposes. If in doubt seek clarification from the surveyor.



Existing Front Elevation

(scale 1:50)

 

Existing Side Elevation

(scale 1:50)

A	Location plan added	21.05.20
Rev	Description	Date
AMENDMENT RECORD		
Site/Project : INTERNAL ALTERATIONS AT 1C MANSFIELD ROAD READING, RG1 6AZ		
Drawing Title : EXISTING ELEVATIONS		
John Adams House 29 Castle Street Reading BERKSHIRE RG1 7SB Telephone : 01189 560 525 07824 428 455 www.oakleafbs.co.uk		
Scales : 1:50 @ A2 size		
Drawn : AMC Date : Feb 2020		
Issue : BUILDING REGULATIONS		
Project ID : A20/09		
Drawing No : AD/02		Revision : A

sheet size - A2 (594 x 420mm)