



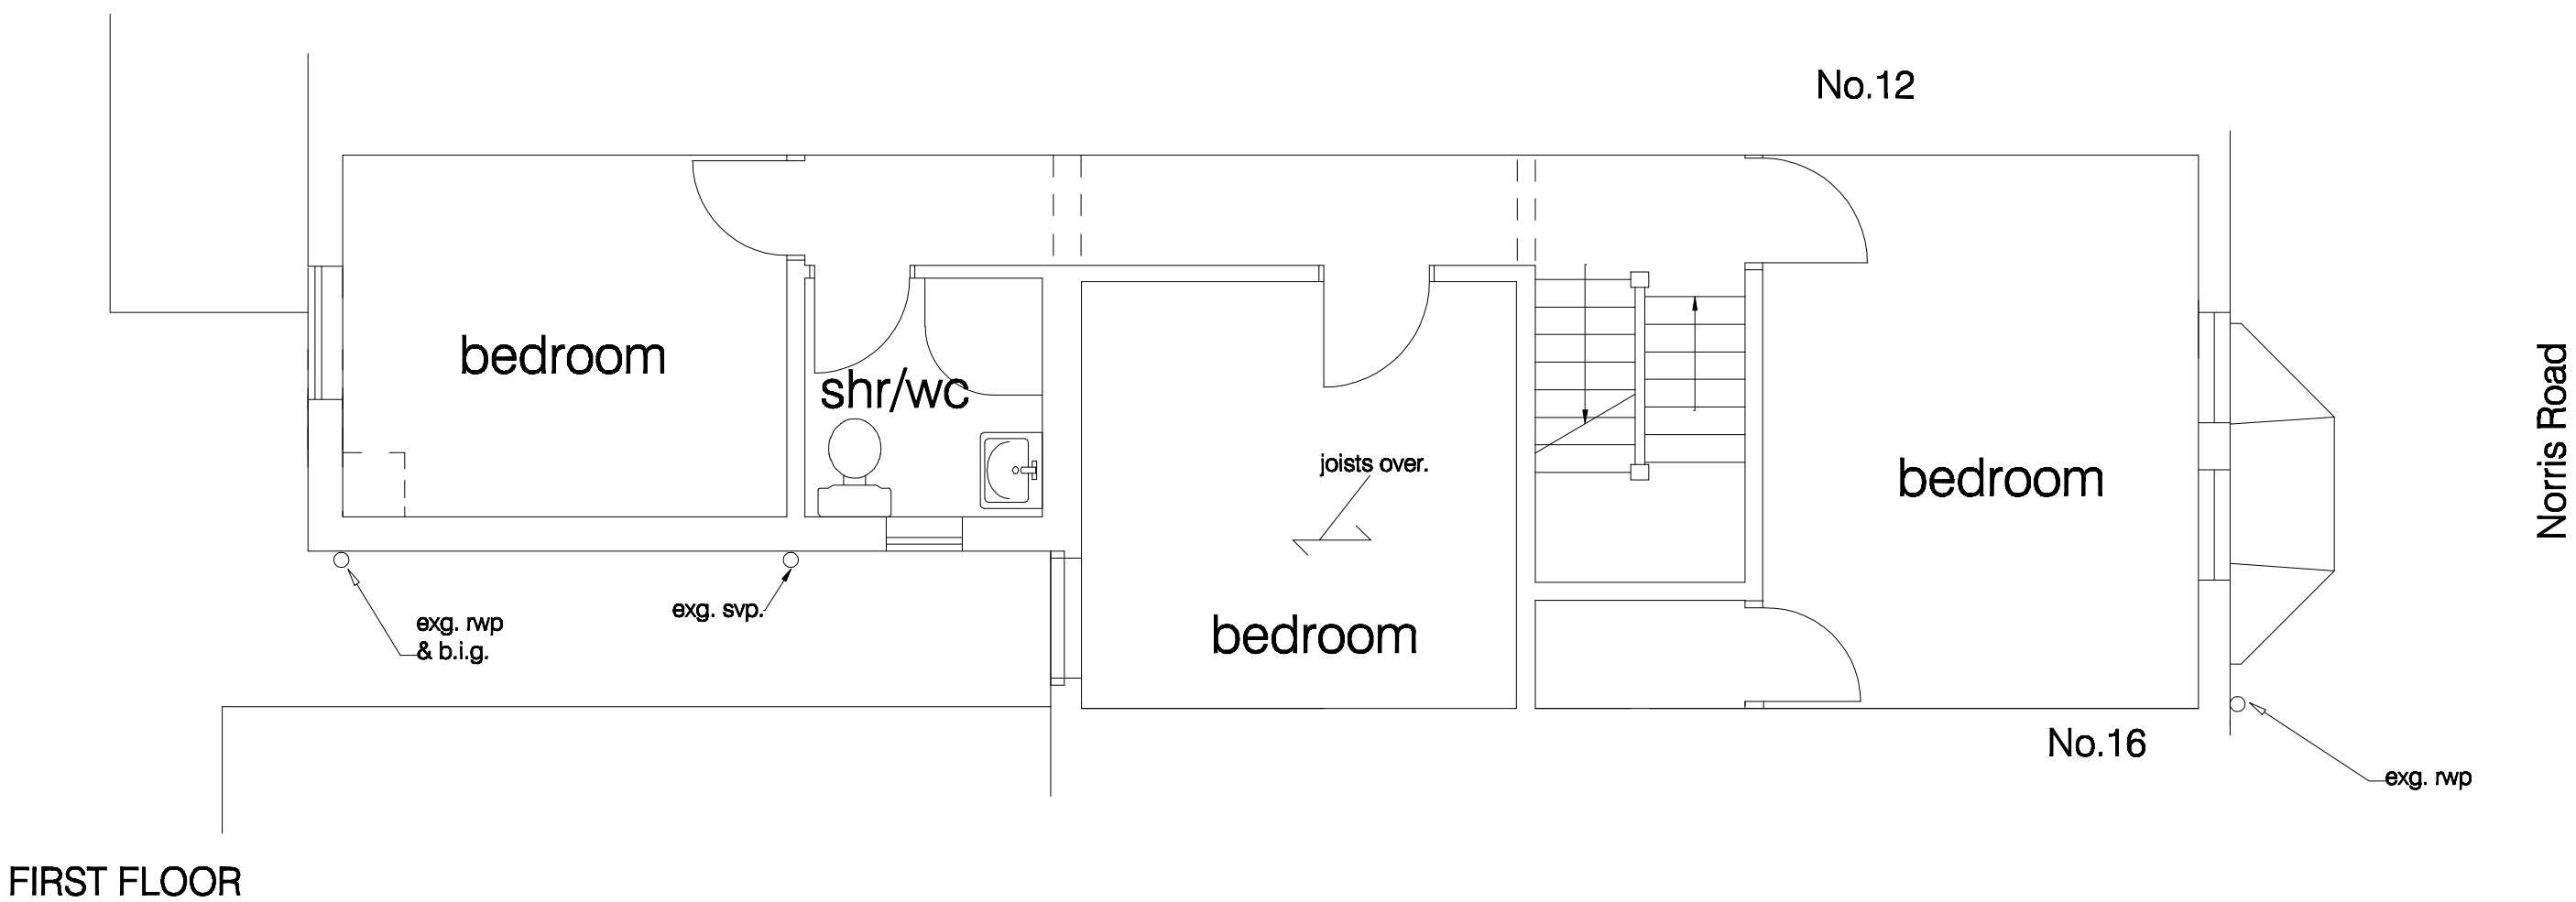

FIRST FLOOR

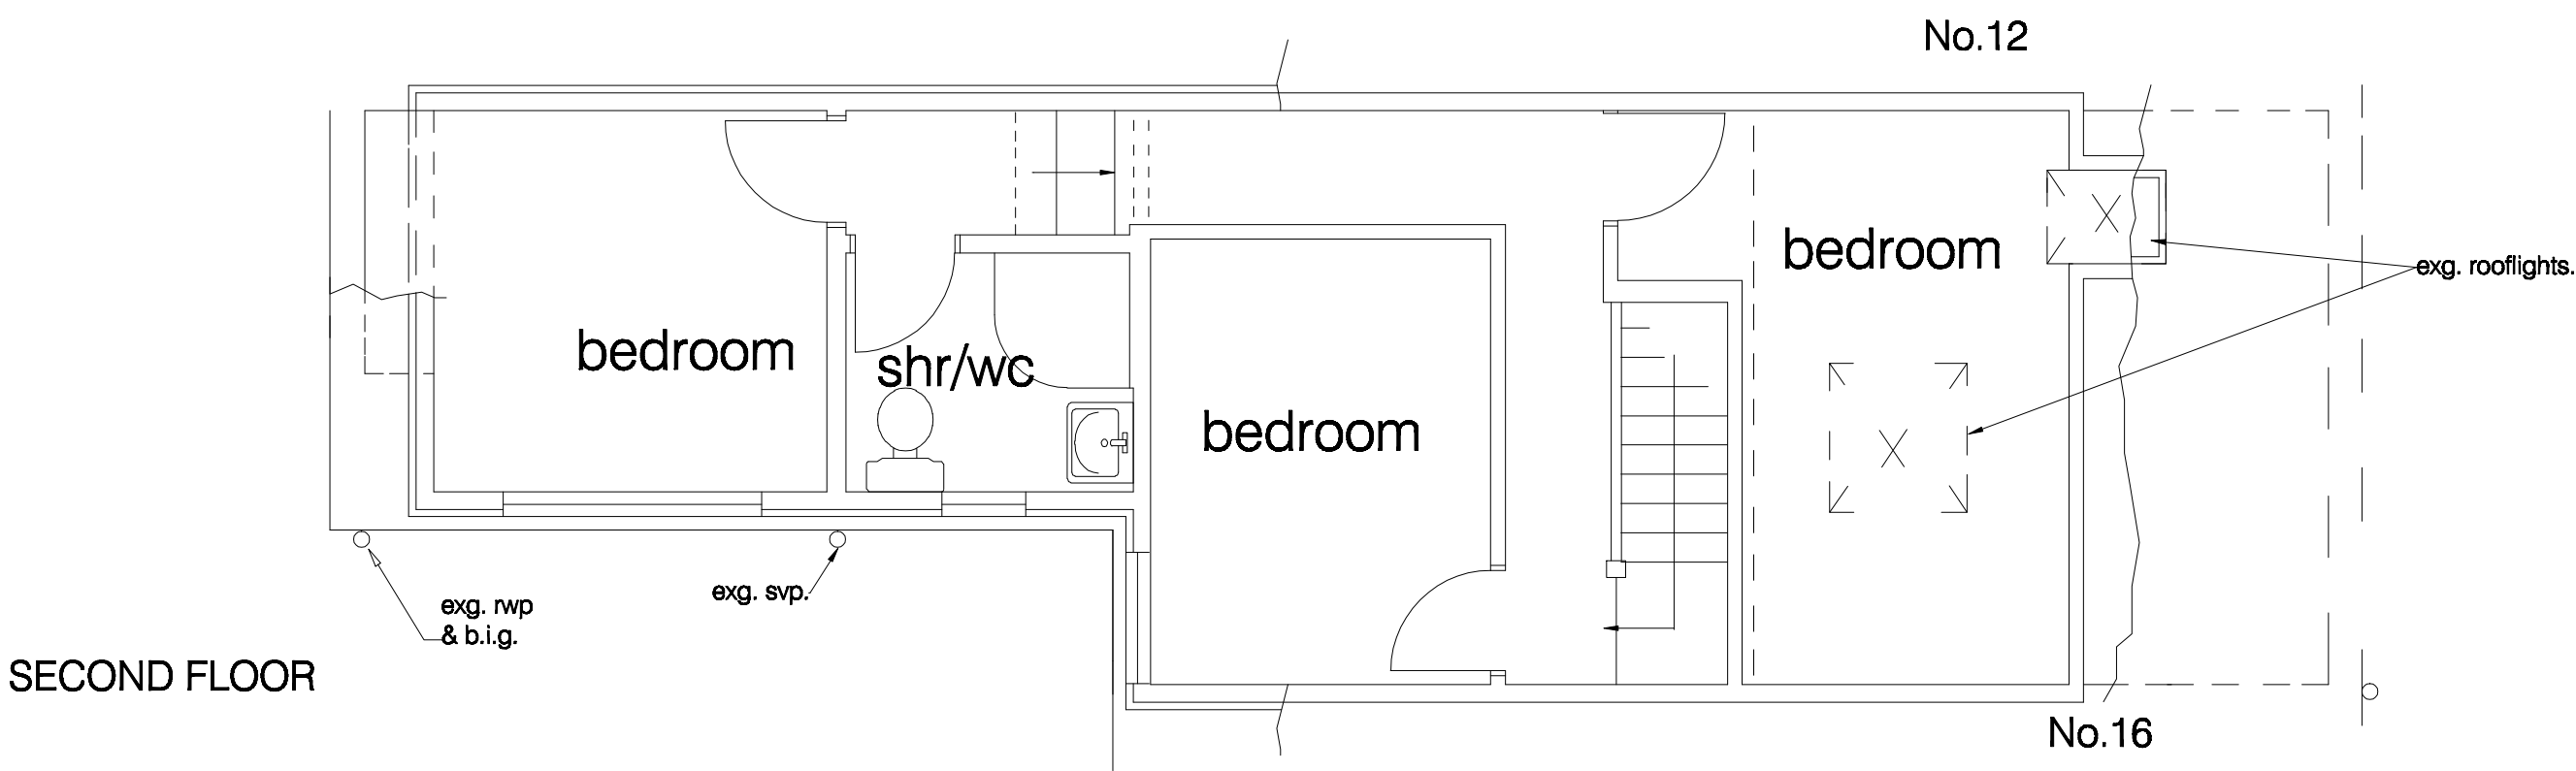

SECOND FLOOR

project

14 Norris Road
Reading, Berkshire

for

Mr I Mushtaq

title

1:50 Upper Floor Plans as Existing

drawing no:

1276 / 10 / b

M D Howlett
architectural consultant

76 Kidmore Road, Caversham, Reading
Berkshire RG4 7NA; tel/fax: (0118) 947 7117
Email: pmaarc@globalnet.co.uk

Date June 2020



Revision a: Middle bedroom corrected. June 2020.

Revision b: Room names added. July 2020.