

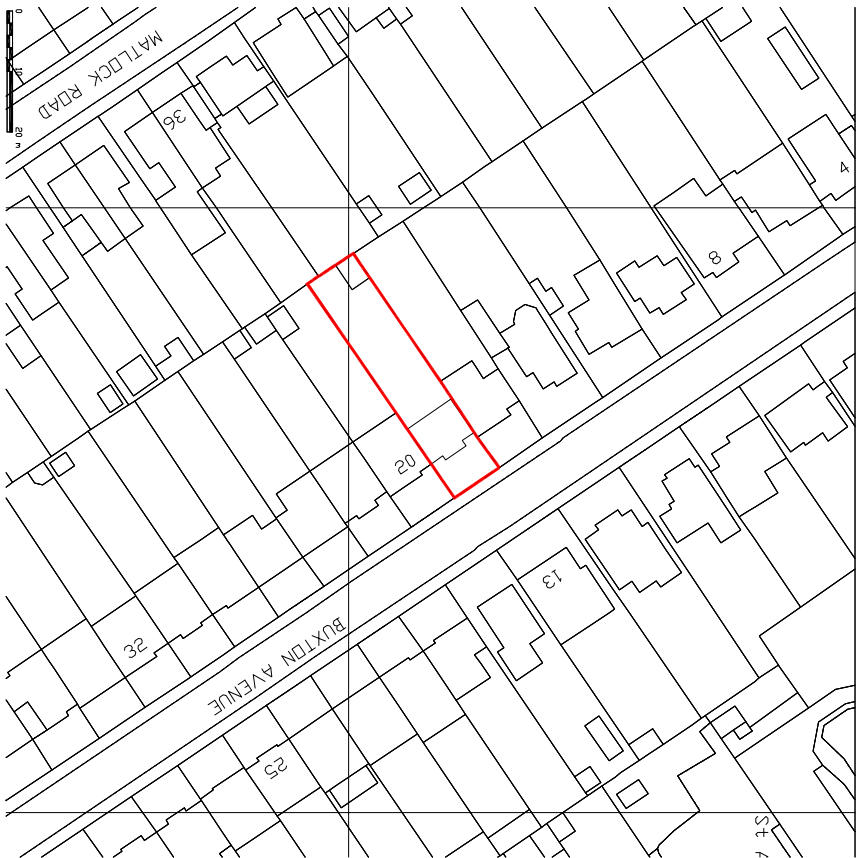


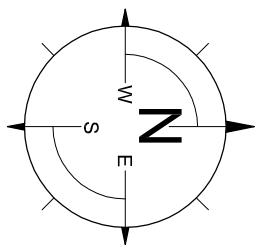

Location Plan (1:1250)

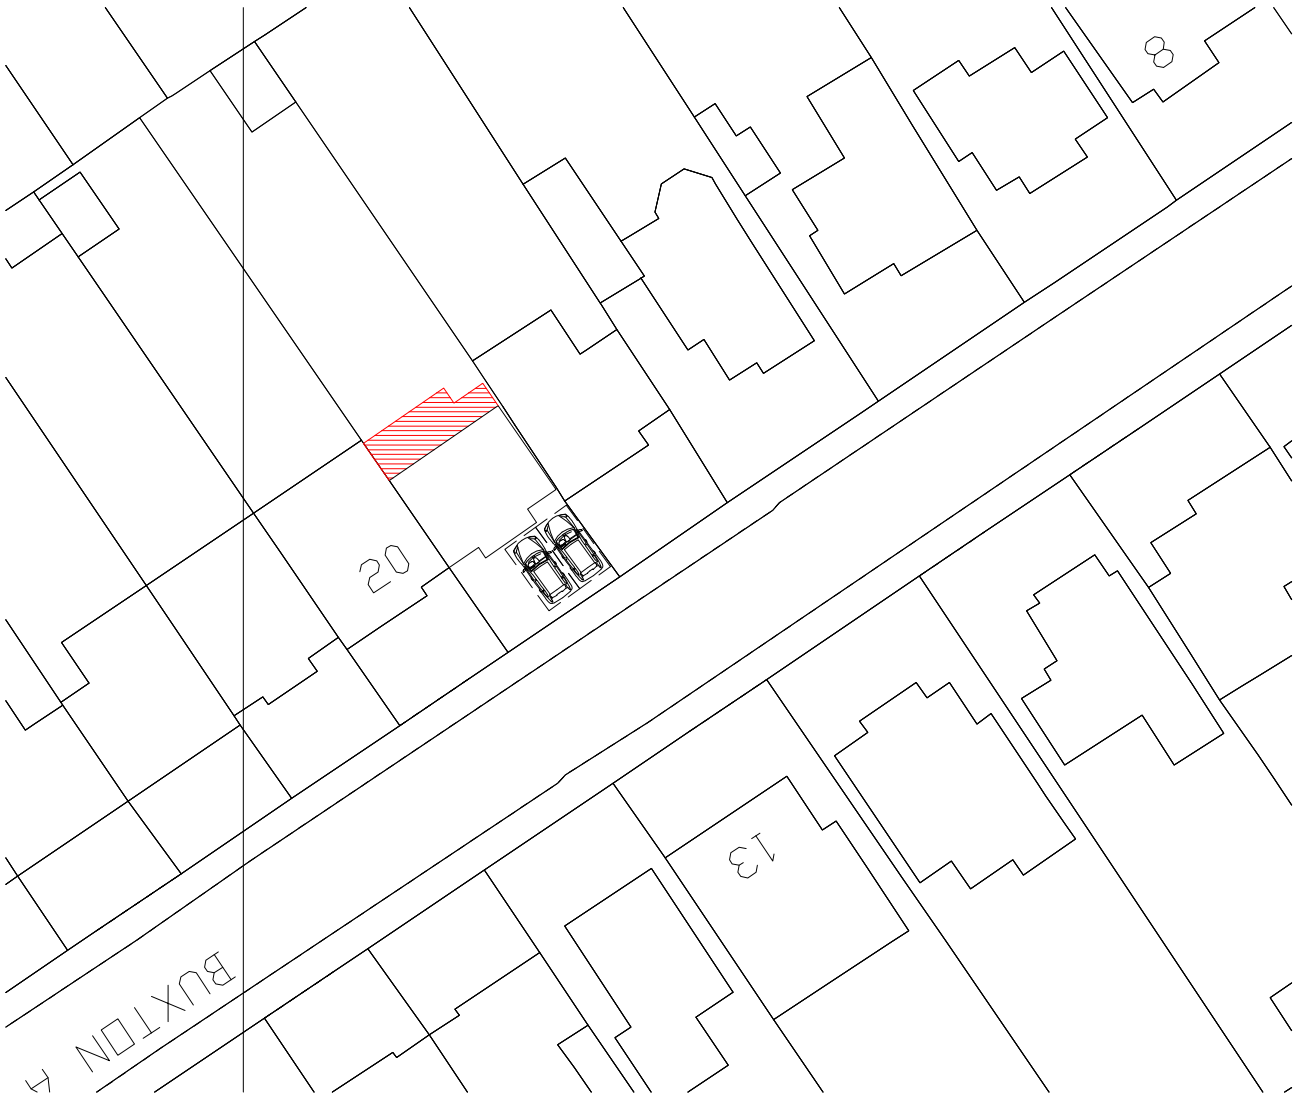

Site Plan (1:500)

18 Buxton Avenue
Caversham
Reading RG4 7BU
Project :

Site & Location Plans

Title :

Mr D Wootton
Client :

Lee Norris Design		ref : LN
27 Eden Way, Winclesh Wokingham, Berkshire RG41 5PQ Tel: 01189 787226 Mob: 07785 068193 E-mail: lee@leenorrisdesign.co.uk Web: www.leenorrisdesign.co.uk		date : Jul20
Planning and building regulations drawings for residential extensions, new build extensions and conversion projects		scale : As shown@A3
		project : 20-397
		dwg no / rev : 003