



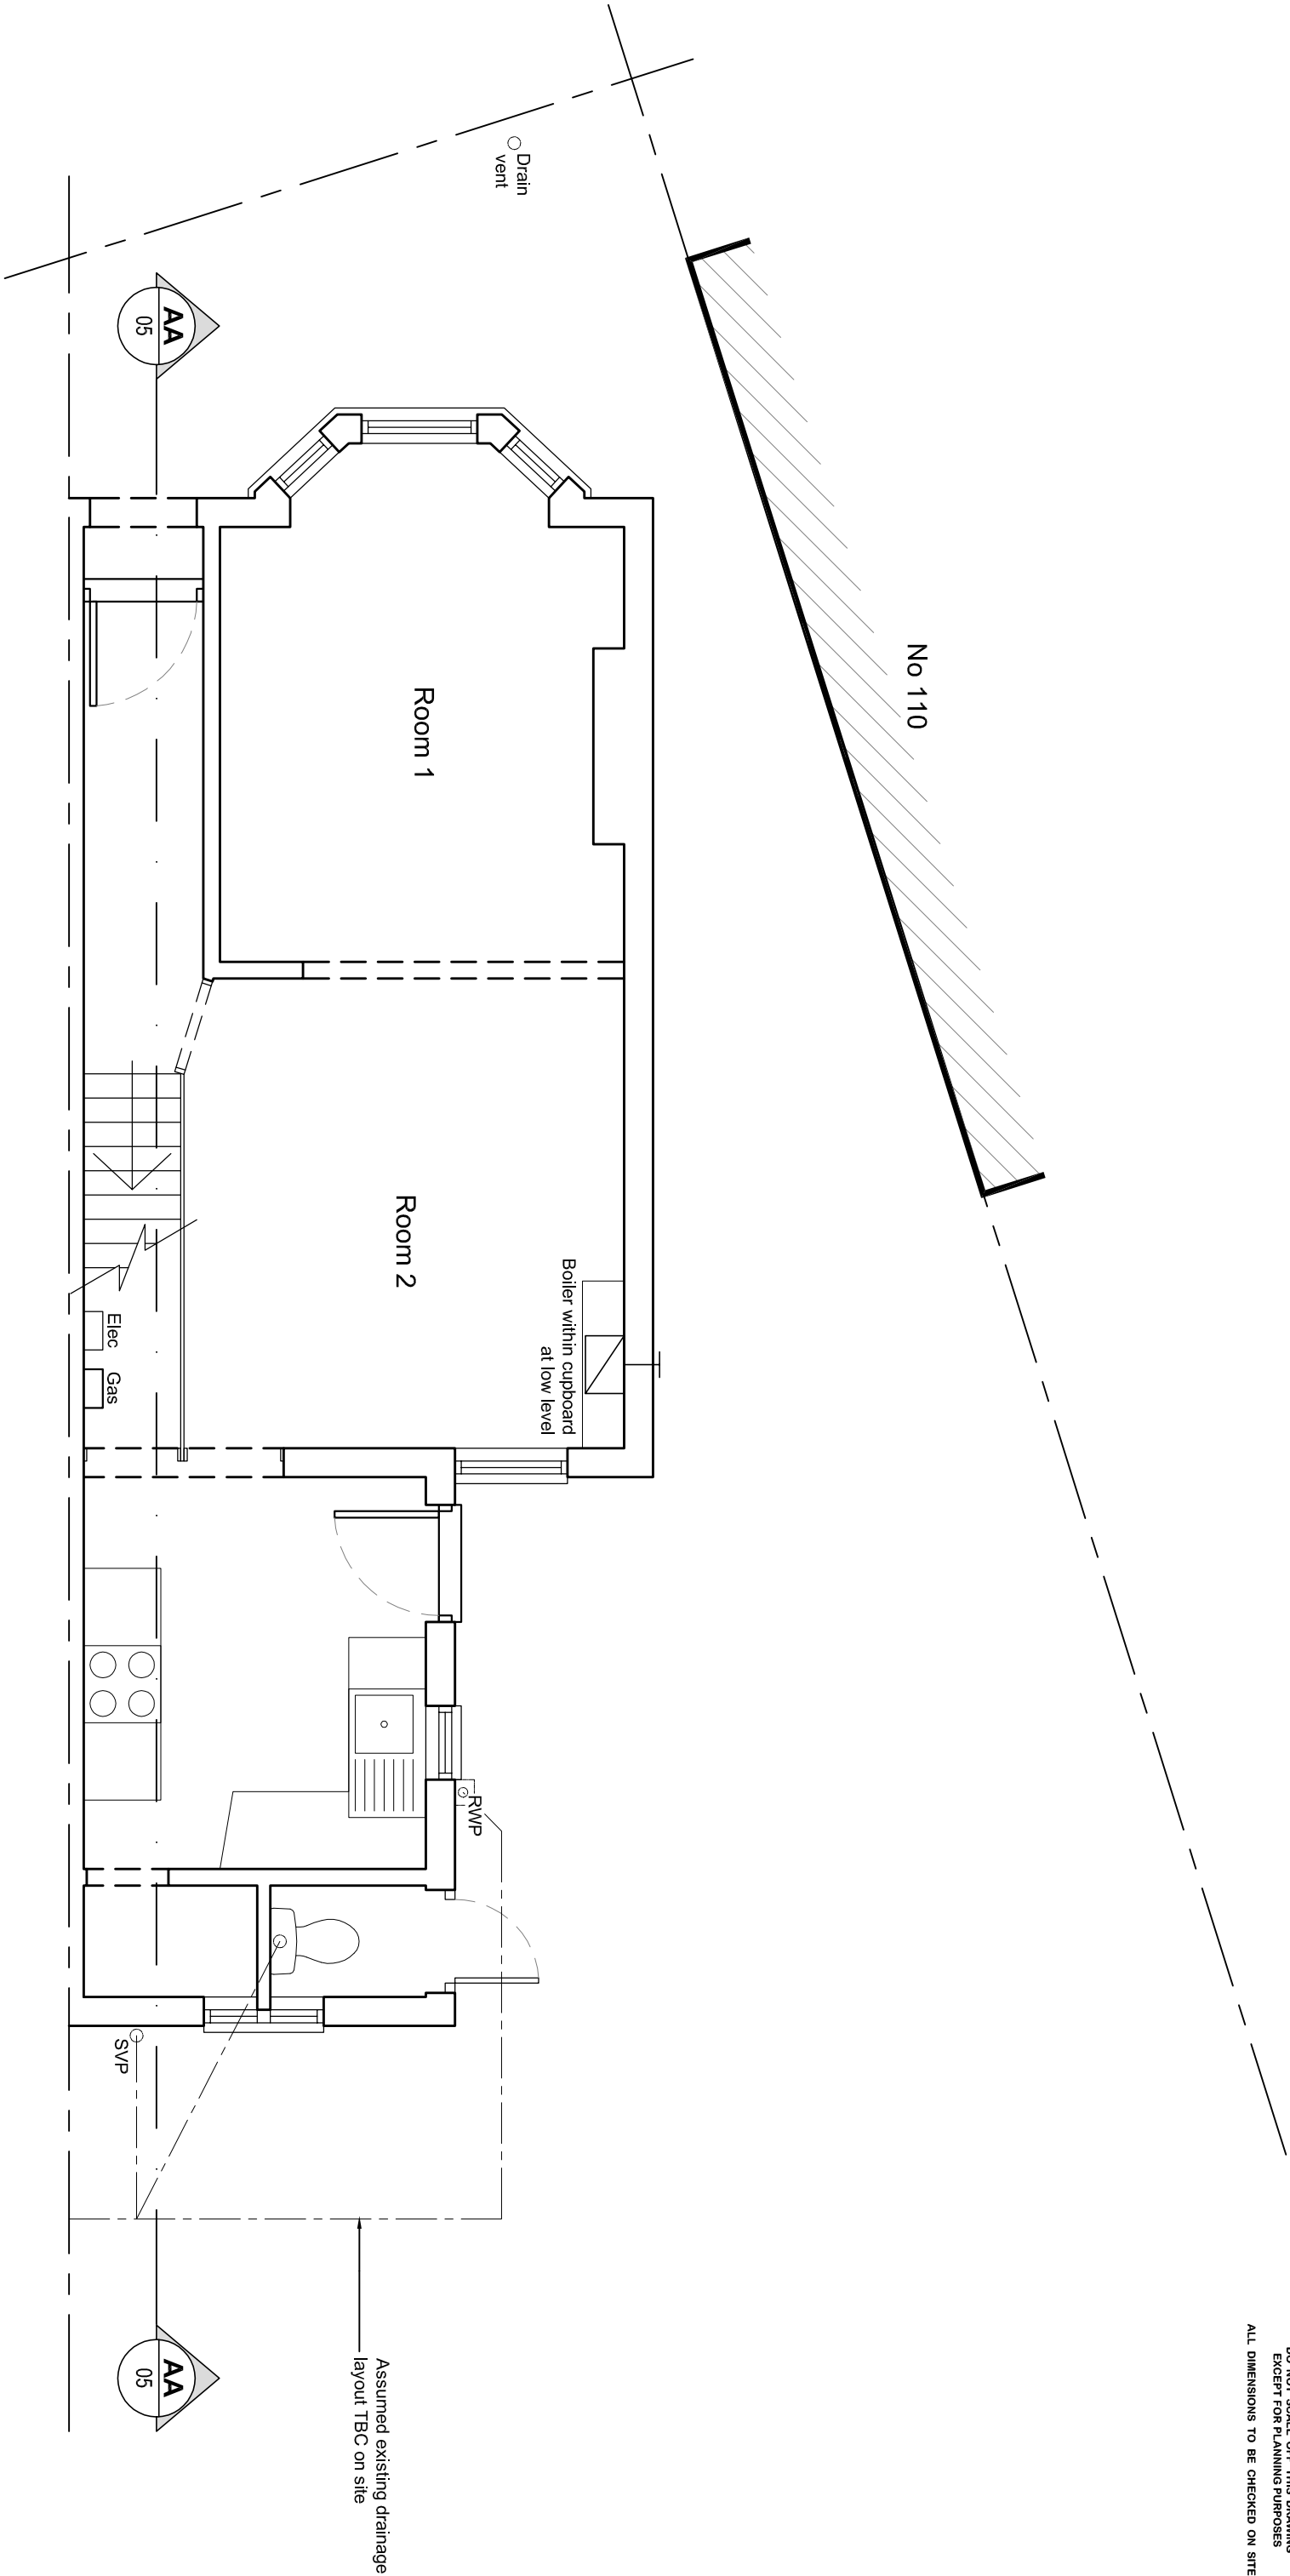

Existing Ground Floor Plan

Scale 1:50 @ A3

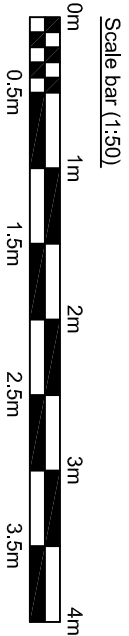

Revisions		Description updated, front boundary & drainage
Rev'd	Description	
A	added	
Date		27/11/19

Project: Extensions		
for		
at		
Sanjay Sharma		
108 Salisbury Road		
Reading		
Berkshire		
RG30 1BN		
Dwg Ref: 911 [S] 01		
Rev: A		
Date: November 2019		
Contact: Michael Austin RIBA		
E-mail: michael@ma-architect.co.uk		
Web: www.ma-architect.co.uk		
Phone: 07958427610		