



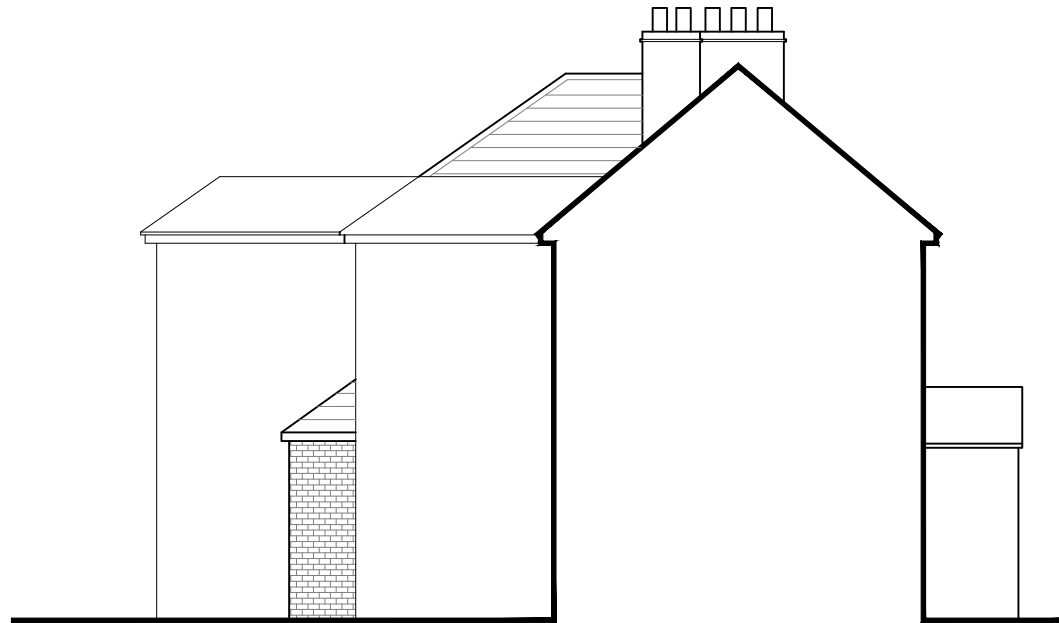

PROPOSED
SIDE ELEVATION



PROPOSED
FRONT ELEVATION

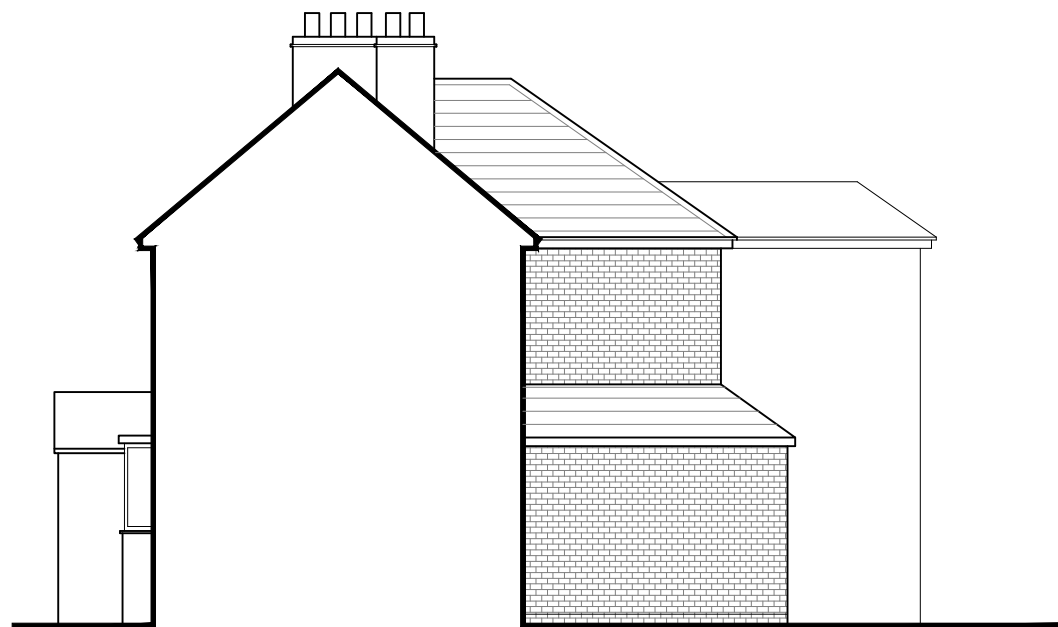

PROPOSED
SIDE ELEVATION



PROPOSED
REAR ELEVATION

0 0.5 1m 0.5 2m 3m 4m 5m
SCALE 1:100

PROJECT:
4 TOFREK TERRACE
READING
RG30 2JS

DRAWING TITLE
PROPOSED
ELEVATIONS



CREATIVE DESIGN &
STRUCTURE

NEWTOWN HOUSE NEWTOWN ROAD
HENLEY-ON-THAMES RG9 1HG
Tel 01491 411922

DRAWN: ED
SCALE: 1:100@A3
DATE: MAR 2020

DRAWING NO.
41619-08

REV.
C