





NOTE:
ALL EQUIPMENT SHOWN IN ORANGE
ARE TO BE REMOVED

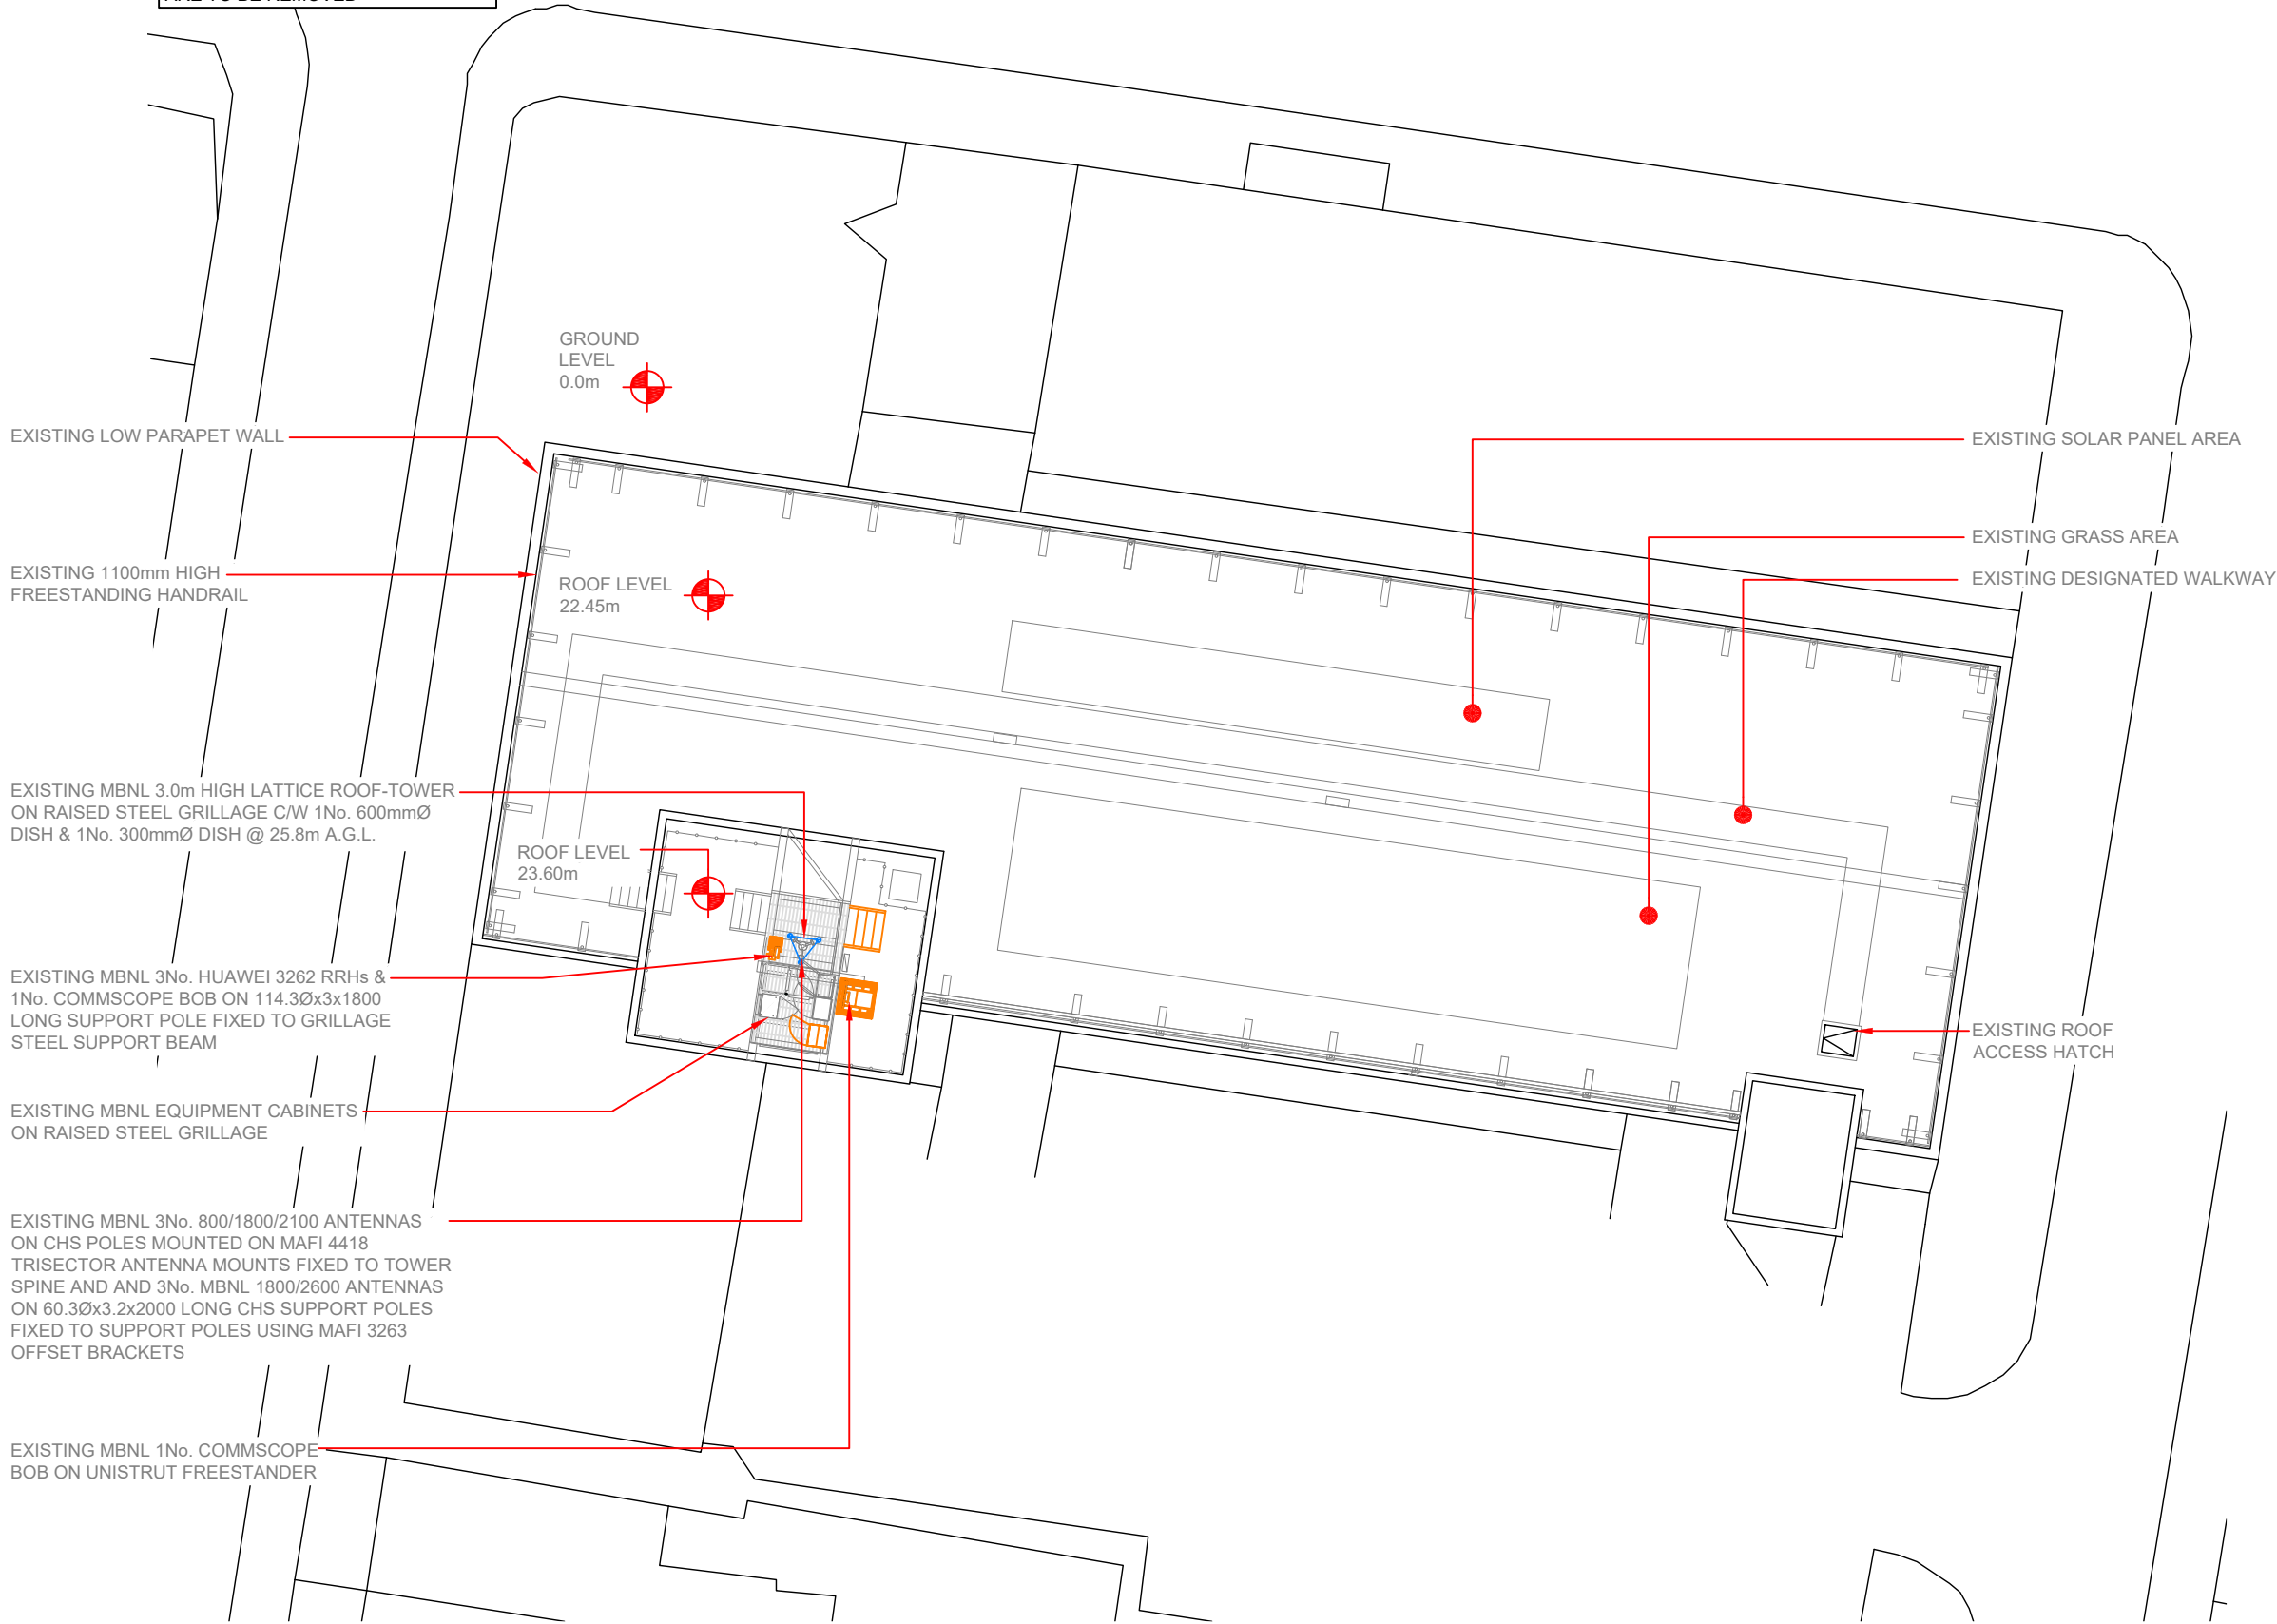

EXISTING SITE PLAN
SCALE 1:200

 

- NOTES:
- ALL DIMENSIONS IN MM UNLESS OTHERWISE NOTED.

Master:	MBNL / EE / H3G:	Project:	Purpose of Issue:	Issue:
M004	MBNL	Acquisition Trial	Planning	D
Date:	26/02/2020	Revision / Upgrade Description:		
Drawn:	ASE	Minor Amendment		
Checked:	J Maquire			
Approved:	C Yates			
Master:	MBNL / EE / H3G:	Project:	Purpose of Issue:	Issue:
M003	MBNL	Acquisition Trial	Planning	C
Date:	30/01/2020	Revision / Upgrade Description:		
Drawn:	ASE	HLD Redesign to H2b Solution		
Checked:	J Maquire			
Approved:	C Yates			
Master:	MBNL / EE / H3G:	Project:	Purpose of Issue:	Issue:
M002	MBNL	Acquisition Trial	Planning	B
Date:	08/11/18	Revision / Upgrade Description:		
Drawn:	S. Tyndall	ICNIRP Updated, Bearings Amended, Equipment updated		
Checked:	I. Hamilton			
Approved:	I. Hamilton			
Master:	MBNL / EE / H3G:	Project:	Purpose of Issue:	Issue:
M001	MBNL	Acquisition Trial	Planning	A
Date:	04/07/18	Revision / Upgrade Description:		
Drawn:	APS	First Issue - Site nomination dated:		
Checked:	I. Hamilton			
Approved:	I. Hamilton			



MSP & Design Consultant



WALDON TELECOM
PHOENIX HOUSE
PYRFORD ROAD
WEST BYFLEET
SURREY
KT14 6RA

TEL : 01932 411011
FAX : 01932 411012

Site Name:			BERKSHIRE HOUSE		
Site ID:			795494		
Address:			BERKSHIRE HOUSE 252-256 KINGS ROAD READING BERKSHIRE RG1 4HP		
Title:			100 EXISTING SITE PLAN		
Project:			ACQUISITION TRIAL		
Purpose of Issue:			PLANNING		
EE Cell ID:		MBNL Cell ID:		3UK Cell ID:	
61354		RDG024		RG4406	
Master Drawing No:					Issue:
795494_RDG024_61354_RG4406_M004					D